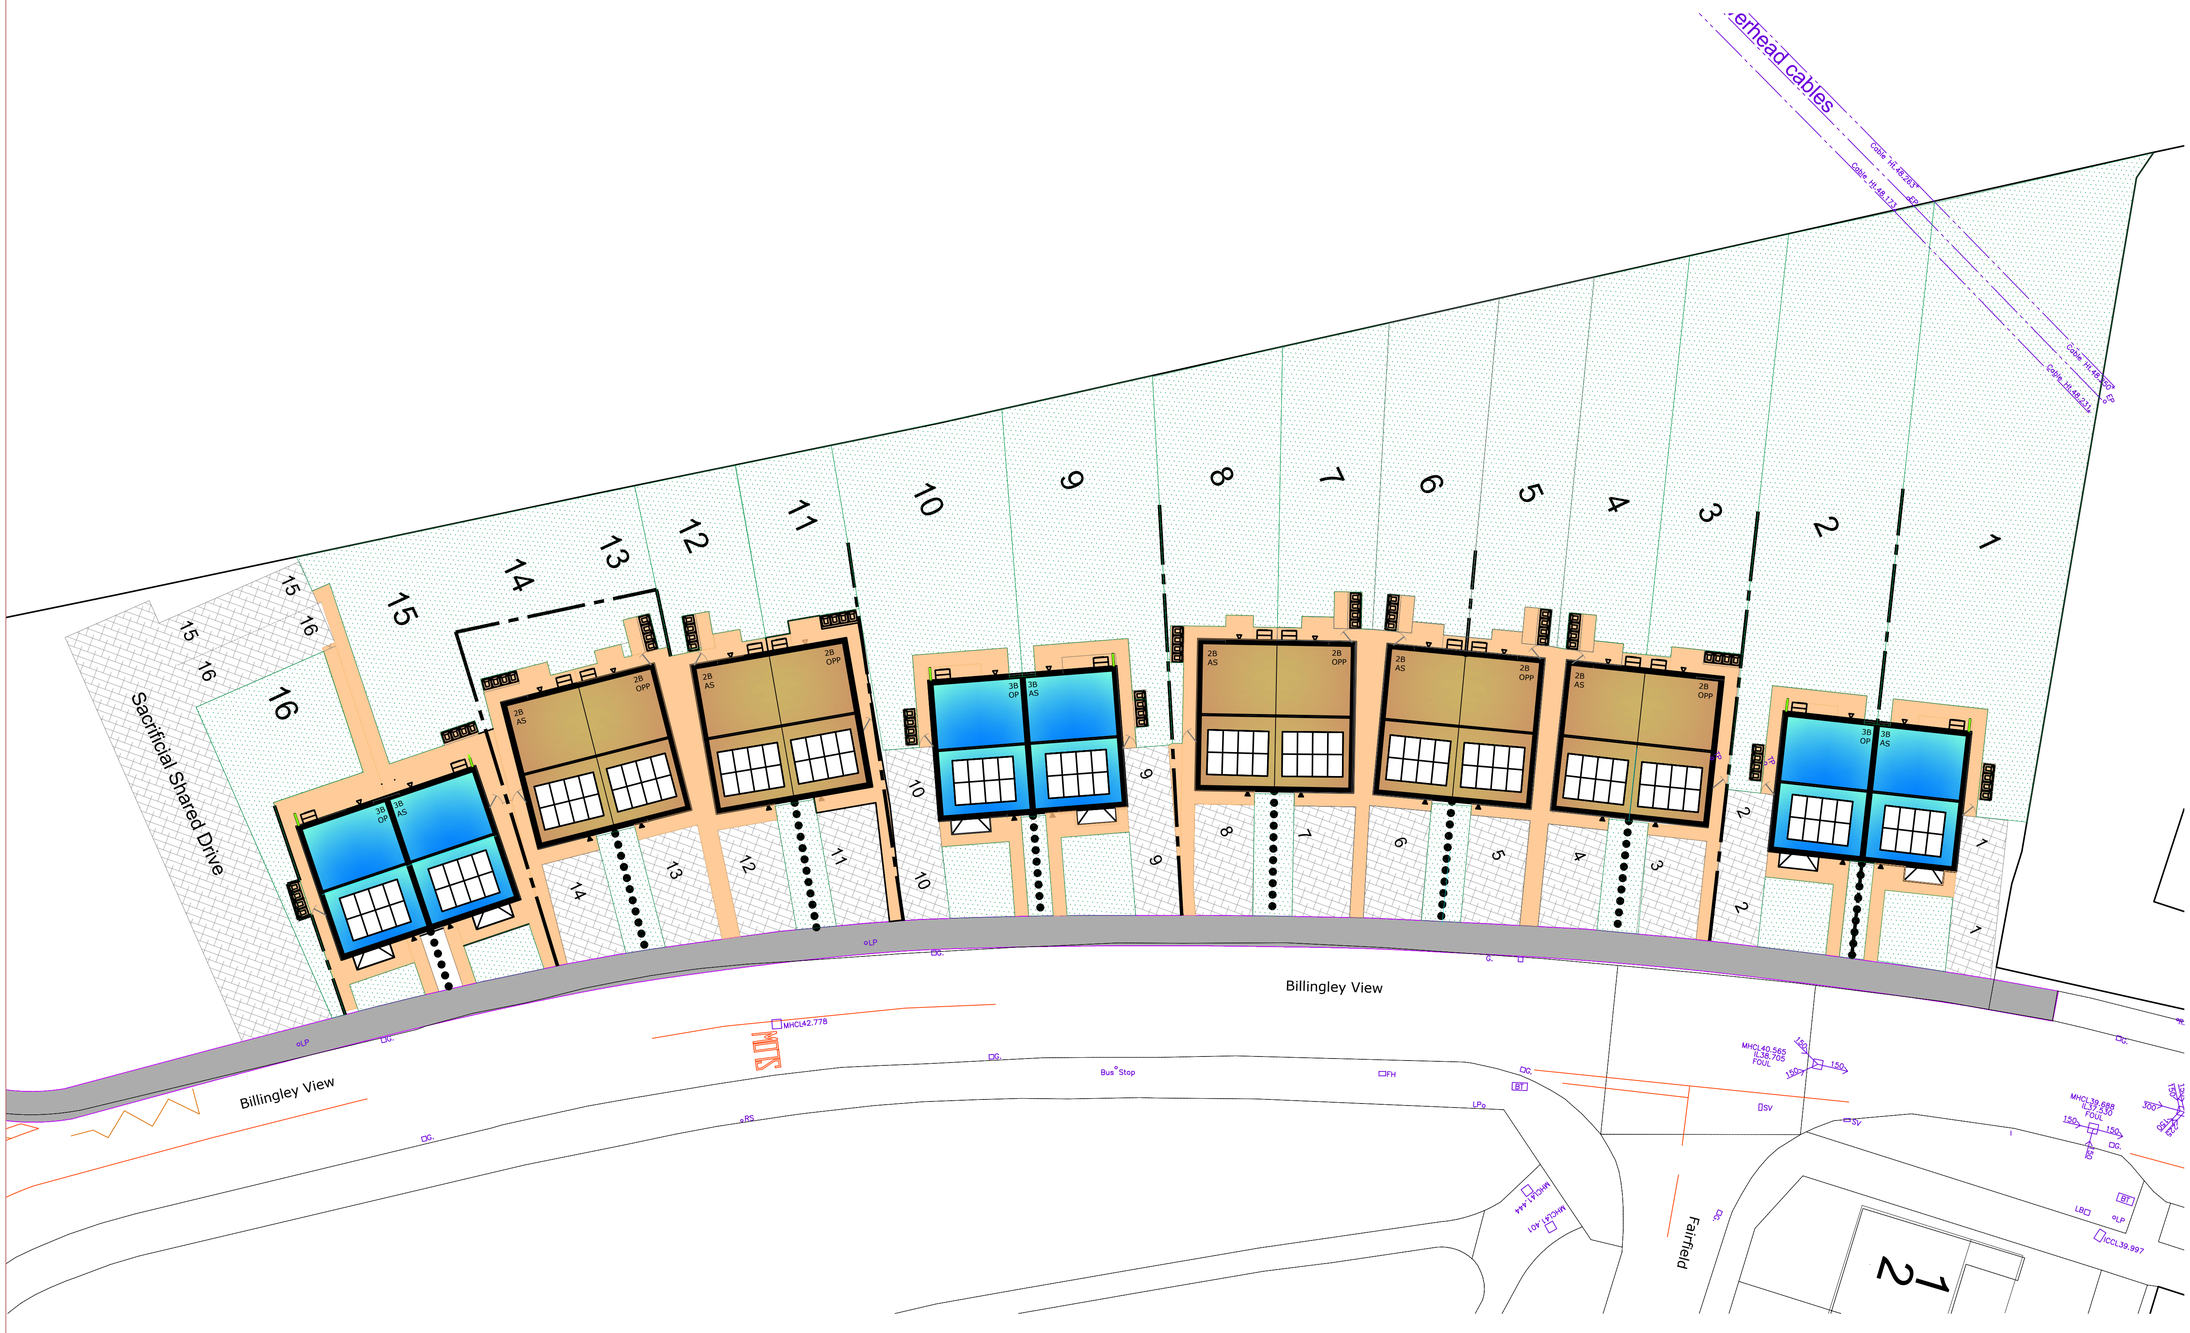


Billingley View, Bolton on Dearne

DO NOT SCALE FROM THIS DRAWING. ALL DIMENSIONS TO BE CHECKED ON SITE BY CONTRACTOR. REPORT ANY DISCREPANCIES TO DRAWING AUTHOR AND PROPERTY SERVICES TEAM. DRAWING OR CONTENTS SHOULD NOT BE DUPLICATED WITHOUT PRIOR CONSENT.

DRAWING TO BE READ IN CONJUNCTION WITH ALL OTHER PROJECT DOCUMENTS INCLUDING BUT NOT LIMITED TO DRAWINGS, SPECIFICATIONS, SCHEDULES

0mm 10 20 30 60mm
1:1

NOTES

- Black Tarmac Surfacing to Driveway
  Allocated Parking Space
  22No Spaces
- 450 x450mm buff riven faced pcc paving flags
- New 2m wide tarmac adoptable footpath
- Grassed Garden Area

REFUSE STORAGE POINTS (2400x900mm paving slab)
4 wheelie bins to be provided to each dwelling to Barnsley Metropolitan Borough Council recycling/ collection policy.

Rev	Notes	Date	Issued By
P5	House footprint increased to suit 150mm cavity & brick dims following energy review. Pebble margin omitted. Paving extended for ASHP to 2Bed semis.	20/05/21	MJY
P4	Title block updated to indicate A1	02/03/20	
P3	No. of bins increased to 4. Drawing scale & sheet size updated to A1 @ 1:200	24/02/20	
P2	Tender Issue	17/01/20	
P1	Planning Issue	20/12/19	

BARNSLEY Metropolitan Borough Council
PROPERTY SERVICES

SERVICE
BMBC HOUSING GROWTH TEAM

PROJECT
Billingley View, Bolton on Dearne
Housing Development

TITLE
Surface Treatment Plan

PROJECT REF	DRAWING REFERENCE	REV
07-17-19-1-1080	00-PL-A-007	P5
SCALE: 1:200	DISCIPLINE: ARCHITECTURE	SHEET SIZE: A1
PURPOSE OF ISSUE: TENDER	Drawn: IKC	Checked: ICP