



Darley Cliffe Hall Arboricultural Method Statement Drawing

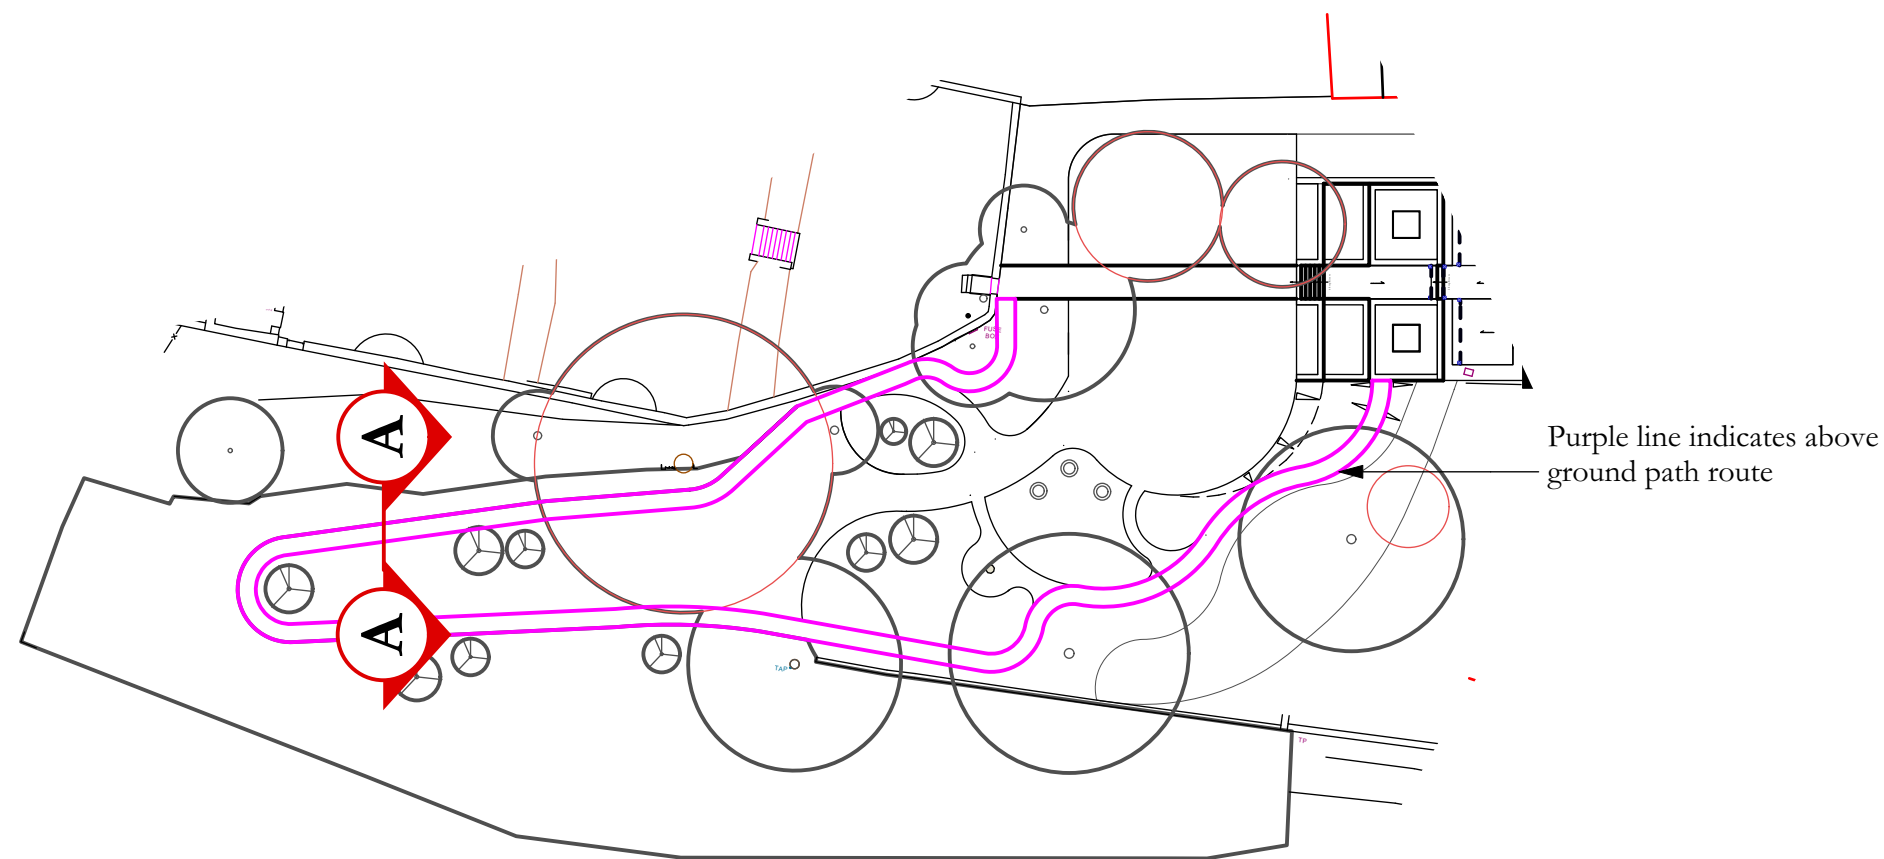

Plan View 1/500

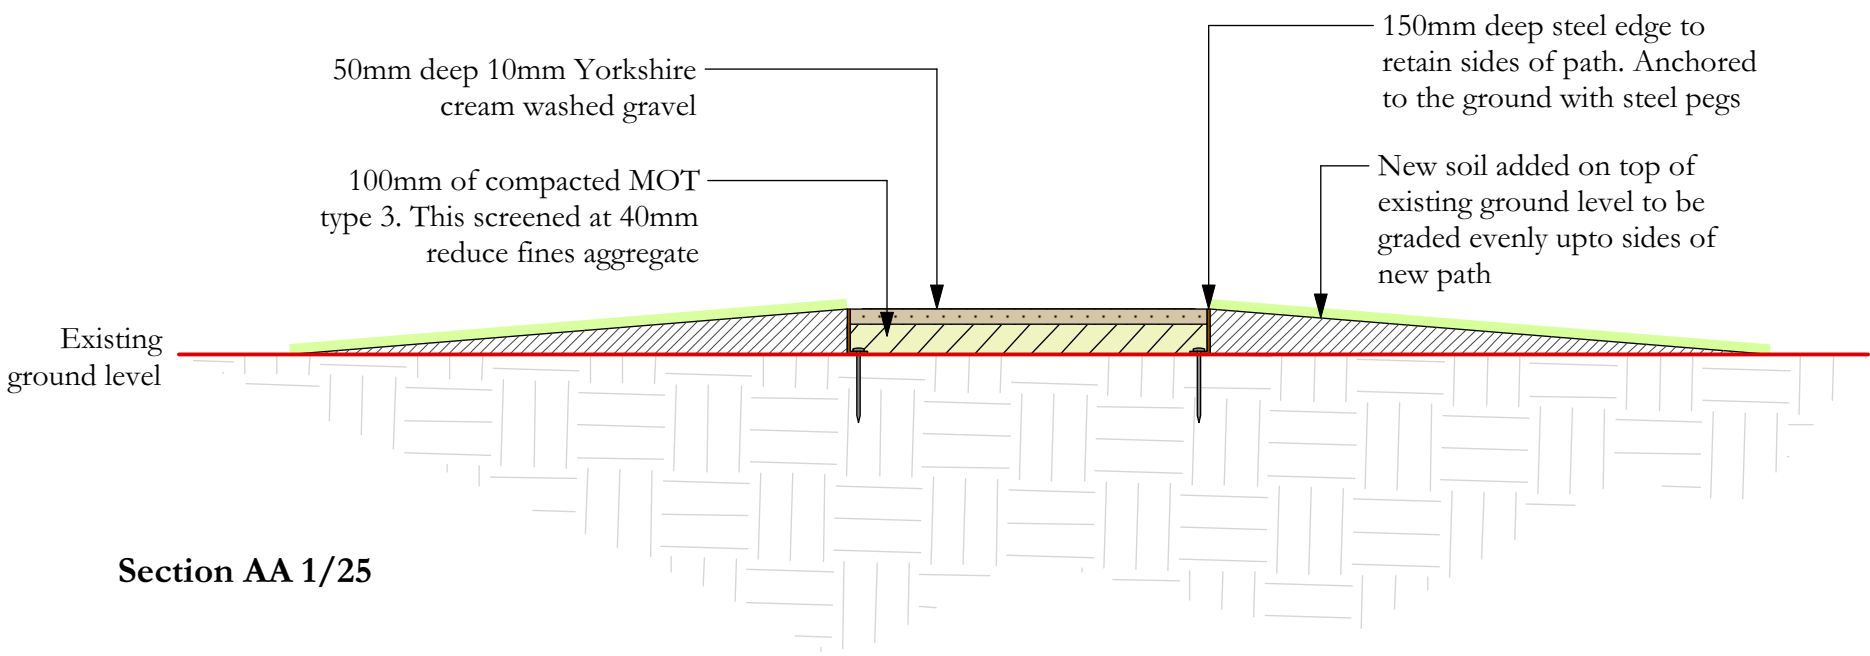

Section AA 1/25

Notes:

Revision: Date: 00.00.00		
Rev Notes:		
Project Title: Darley Cliffe Hall Arboricultural Method Statement Drawing		
	Sqm Overall:	
	Drawing Recived And Reviewed By Landscaper	Please Initial & Date
	Check By:	
Drawn By: PLR Date: 25/01/22	Scale: 1/25 @ A3 Drawing No: AMS	Drawing Status: For Planning

Bestall & Co, The Garden Design Studio, The Stables Courtyard, Renishaw Hall, Nr Sheffield, S21 3WB

E - hello@bestall.co
T - 01246439340
www.bestall.co.uk

BESTALL
&CO