



FOR PLANNING PURPOSES

1. NOTES
- 1.1. All dimensions must be checked on site with only figured dimensions worked from. Any discrepancies must be reported to the Architect or Engineer immediately. This drawing is copyright.
- 1.2 This drawing is prepared to scale although the limitations of the printing process mean only figured dimensions should be used.
- 1.3 Any signage & lettering shown is not the subject of this application & will be submitted under a separate Advertisement Application.

2. PROPOSED MATERIALS
- 2.1 STORAGE POD WALLS - MUSHROOM RENDER (45/Y/Y084) WITH SIBERIAN LARCH CLADDING TO AREAS
- 2.2 CANOPY - MUSHROOM PANELS (45/Y/Y65/084)
- 2.3 METALWORK - WHITE (RAL 9010)

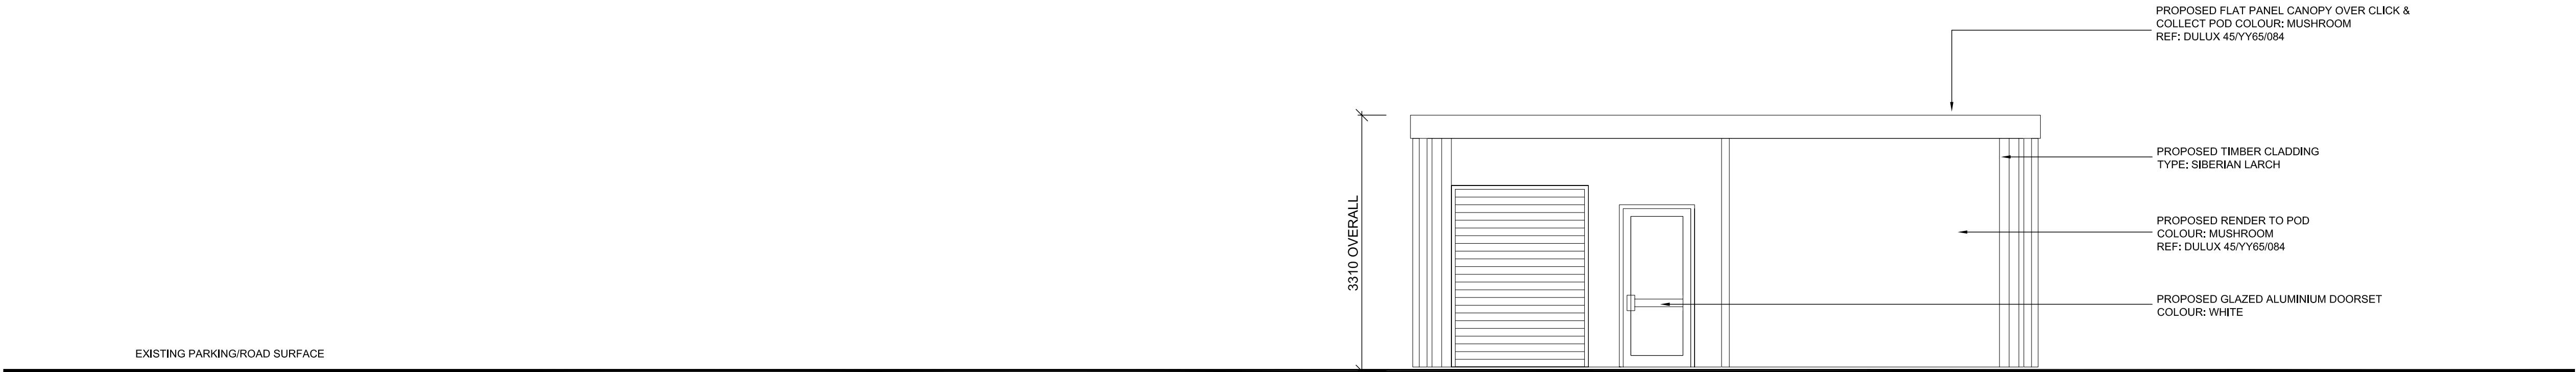

PROPOSED SIDE ELEVATION (facing parking aisle)

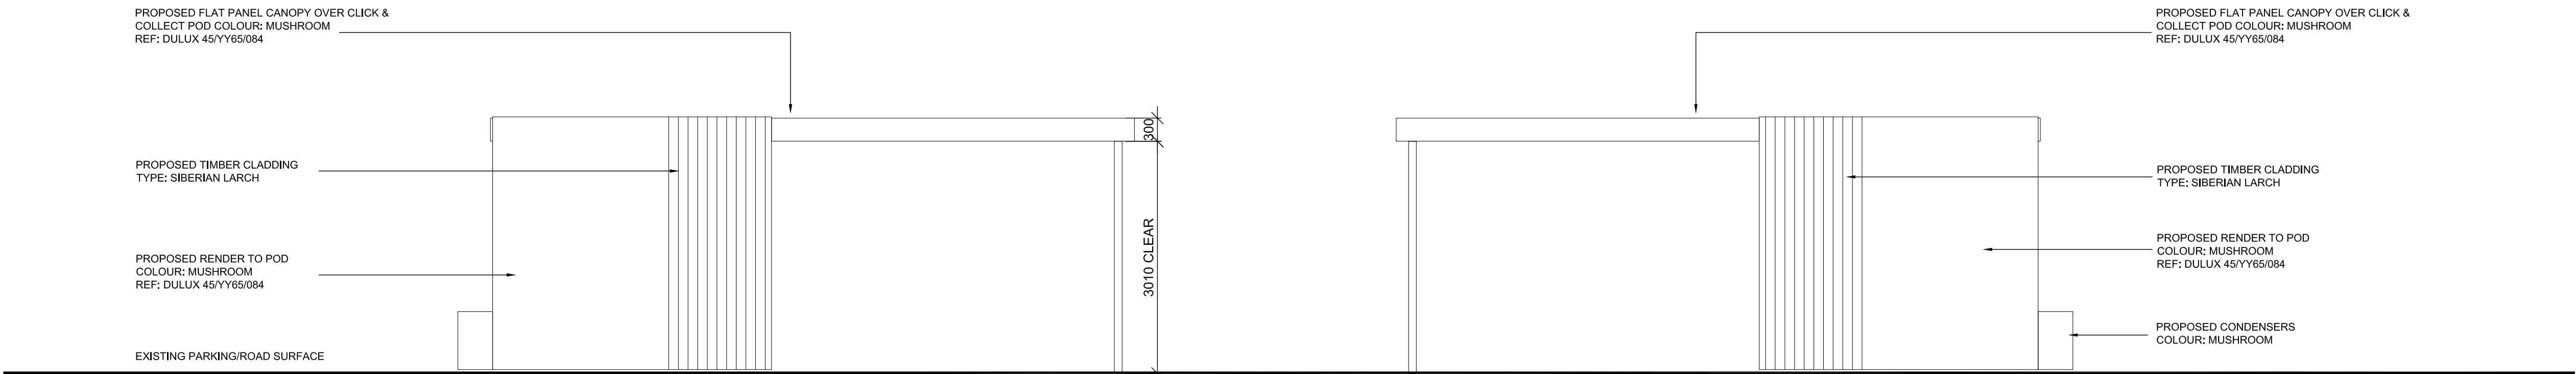

Revision:

Description:
**PROPOSED CLICK & COLLECT
AT TESCO STORE No. 2071
WOMBWELL LANE, BARNSELEY,
SOUTH YORKSHIRE, S70 3NS**

**COLLECTION POD & CANOPY
PROPOSED ELEVATIONS**


Client:
TESCO

bmd ARCHITECTS
ARCHITECTS
Tel. 020 7357 6885 Fax. 020 7357 6887 E-Mail: mail@bmdarchitects.co.uk
CHARTERED ARCHITECTS
5 MAIDSTONE BUILDINGS MEWS
72-76 BOROUGH HIGH STREET
LONDON SE1 1GN

Drawing Number: **2011(2071)/P/14** Rev.: -

Scale: 1 : 50@A1	Date: August 2011	Drawn By: PB
CAD file name: M:\2011\2011-Planning2\2011(2071)P14	Checked By: DNF	

© bmd ARCHITECTS 2011

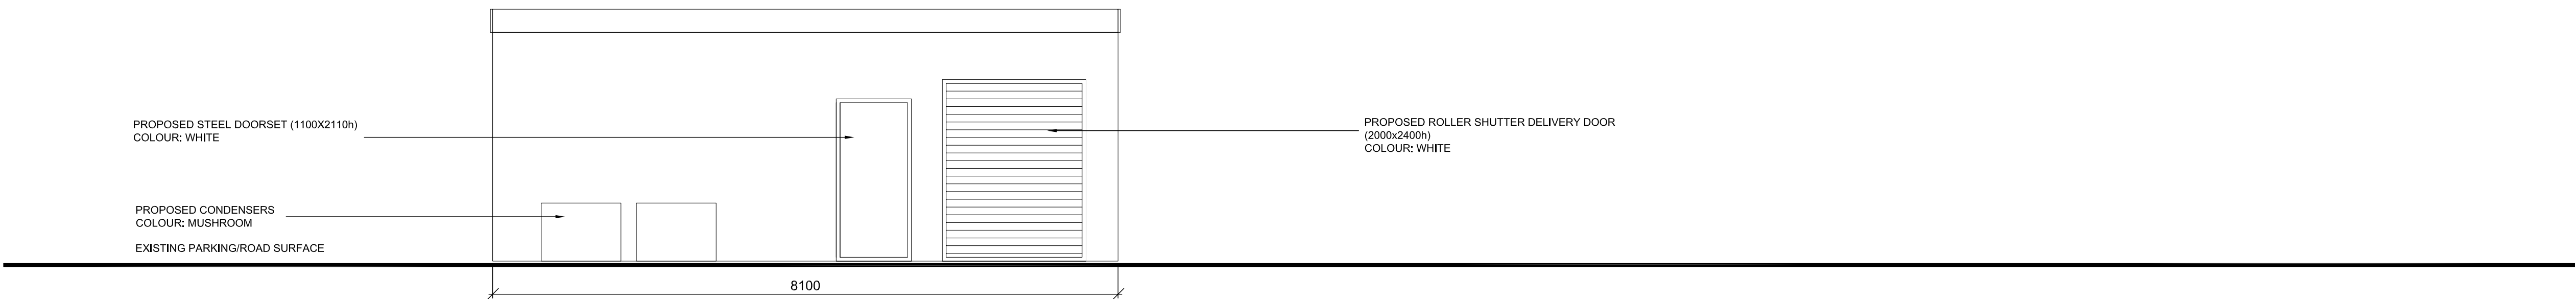

PROPOSED SIDE ELEVATION (facing van unloading)

