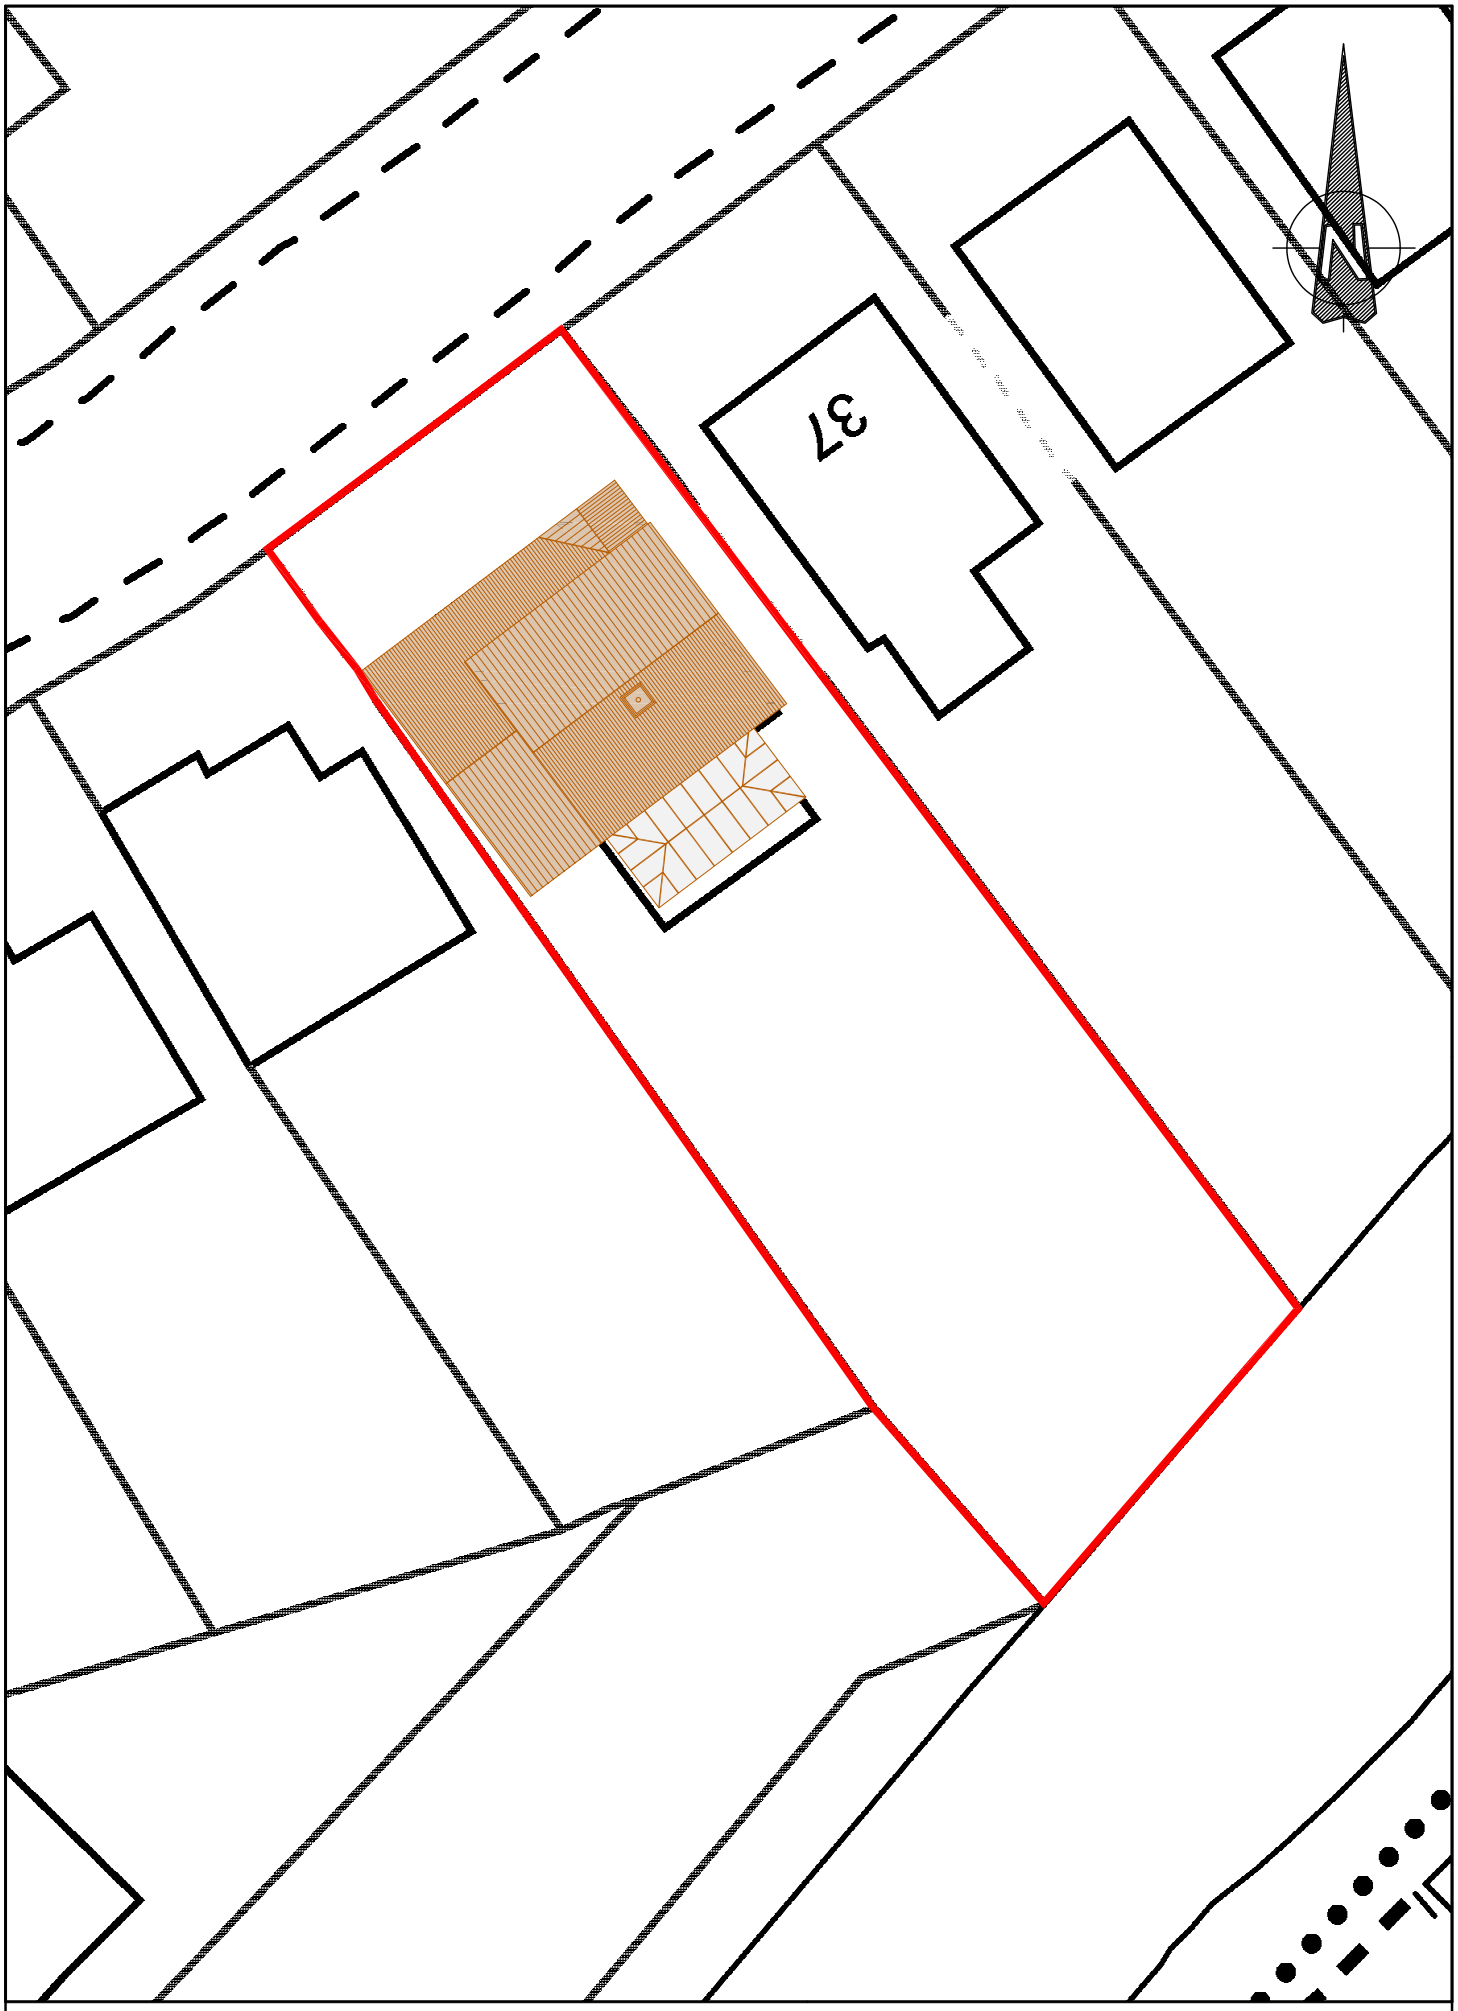


1:250 Block Plan for 39 Brampton Crescent | Wombwell | Barnsley | S73 0SZ