Application 2015/0996

The Pet Vet


Planning Supplementary Information:

Street Scene Impression

Street Scene Dimension to Neighbour Built Lines

Terry Pearson
111 Fagley Road
Bradford
BD2 3LR
e. info@terrypearson.co.uk


veterinary surgery

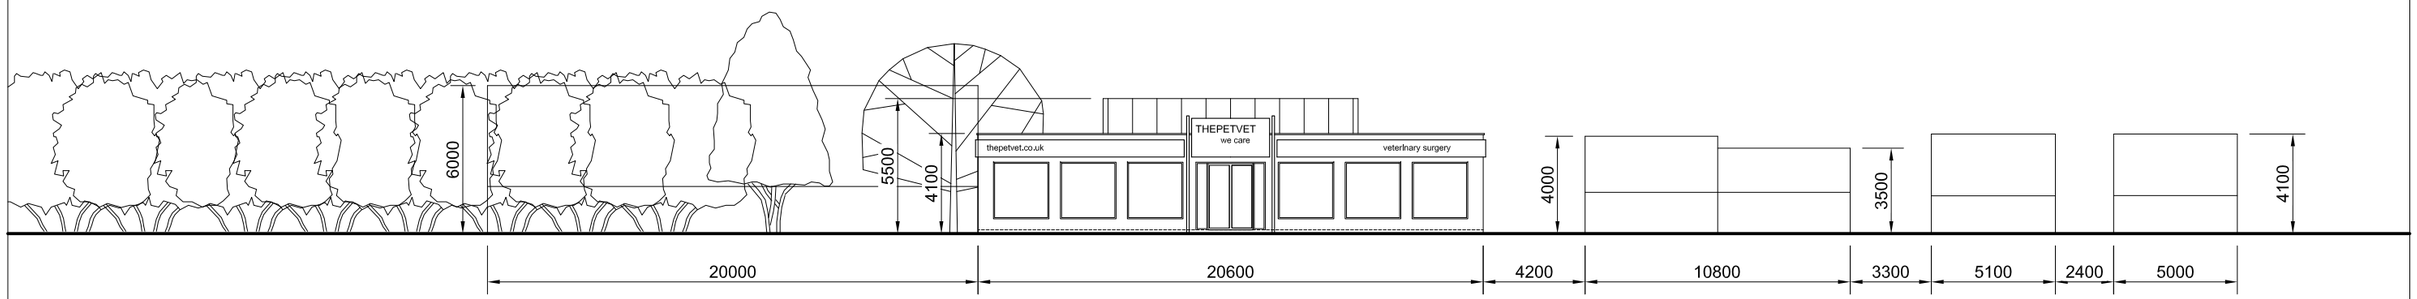

VIEW FROM WAKEFIELD RD

Heights of surrounding buildings are not accurate but but have been realistically estimated.

Rev	Date	Description
01	6/10	DIMENSIONS ADDED

Title: STREET SCENE	Scale 1:250 @ A3
Project: PROPOSED VETERINARY SURGERY THE PET VET, WAKEFIELD RD, SMITHIES, BARNSLEY, S71 1NN	Date OCTOBER 2015 Drn BL Ckd TP
AGENT: TERRY PEARSON 111-113 FAGLEY RD BRADFORD, WEST YORKS, BD2 3LR	Drg No 05 Rev 01