




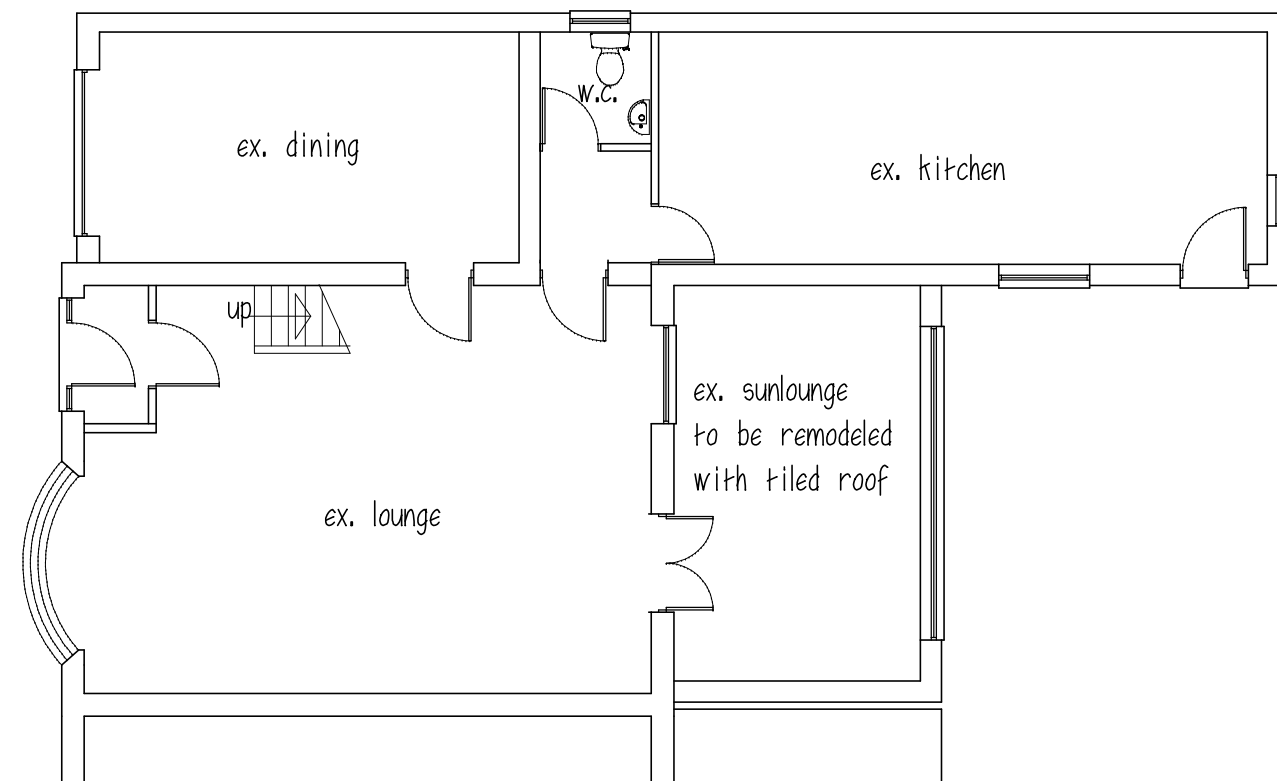

GROUND FLOOR

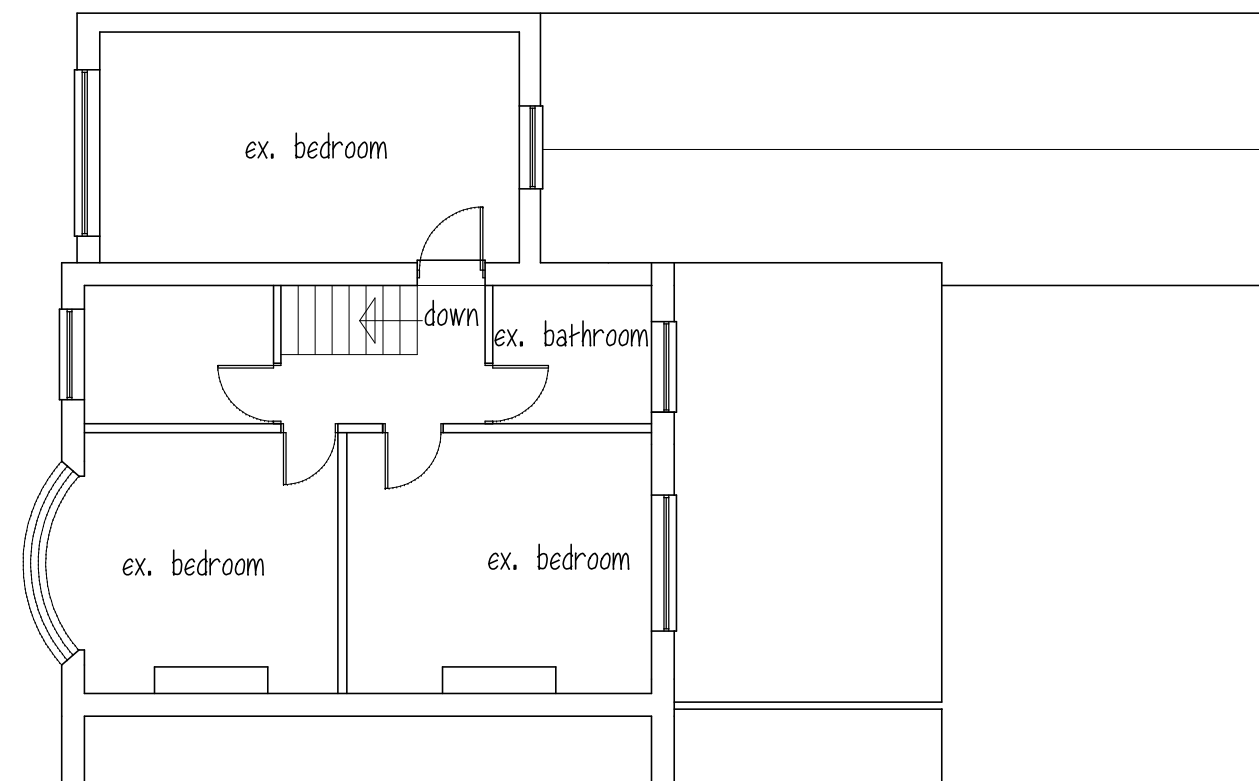


FIRST FLOOR

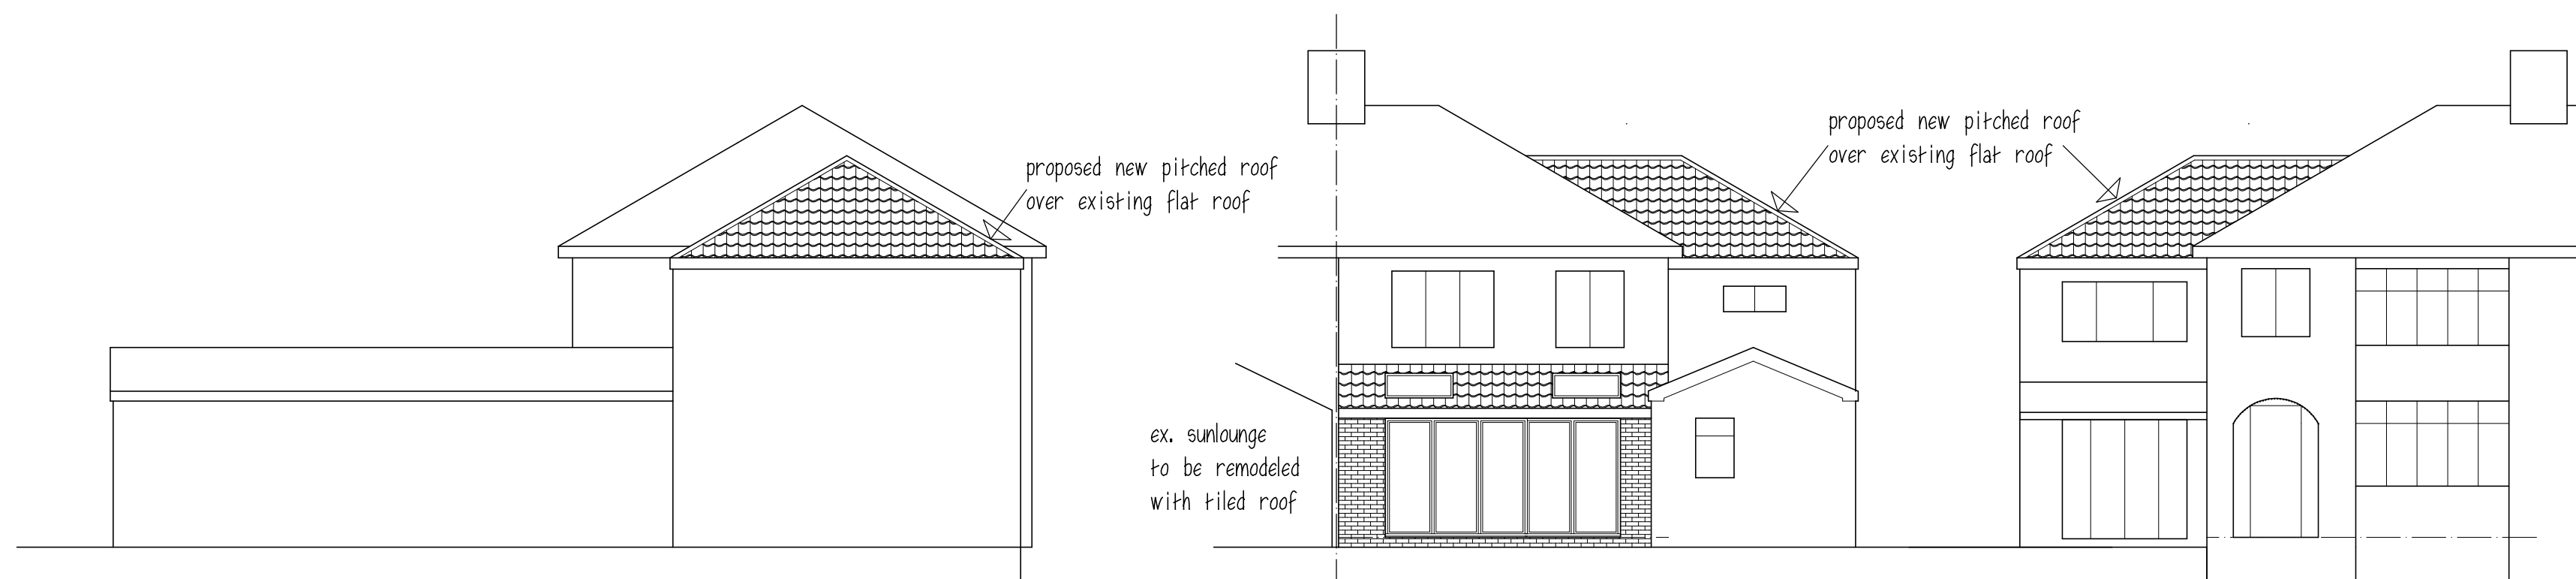

SIDE ELEVATION

REAR ELEVATION

FRONT ELEVATION

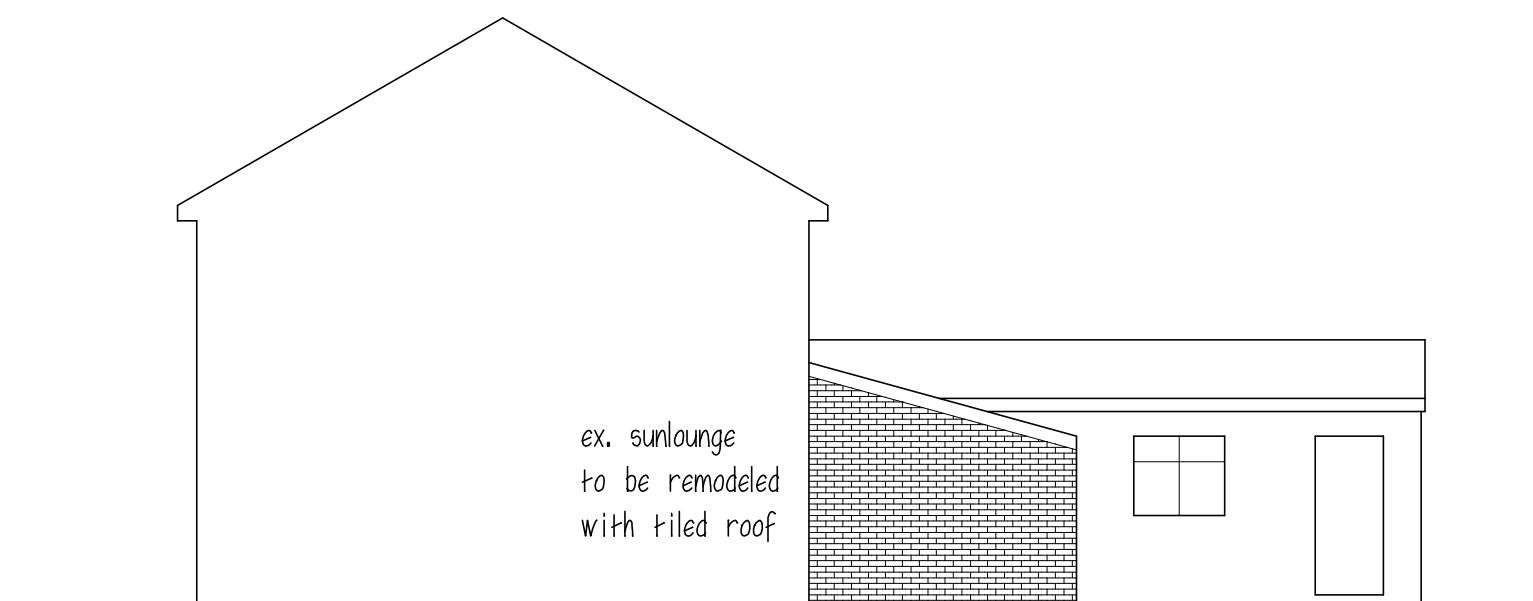

SIDE ELEVATION

ROOF - concrete tiles to match
WALLS - brick to match
WINDOWS & DOORS - white Upvc to match

Mr & Mrs A STONES
PROPOSED REAR EXTENSION,
& SIDE PITCHED ROOF
10 WAKEFIELD RD,
STAINCROSS

PLANS & ELEVATIONS

1:100@A2 NOV13 Rev A

Peter Thompson
"Linwood"
Barnsley Road
Dodworth
Barnsley S75 3JR
e-mail peter-thompson@hotmail.co.uk
M.C.I.A.T.
telf. 01226 201391
m. 07973251730