

SK 70

ORDNANCE SURVEY PLAN REFERENCE	SE 4207	SECTION B	1/1250 E
COUNTY SOUTH YORKSHIRE	DISTRICT BARNSLEY		© Cro


GREAT HOUGHTON PARISH

The boundaries shown by dotted li
plotted from the transfer plan. The
be updated from later survey infor

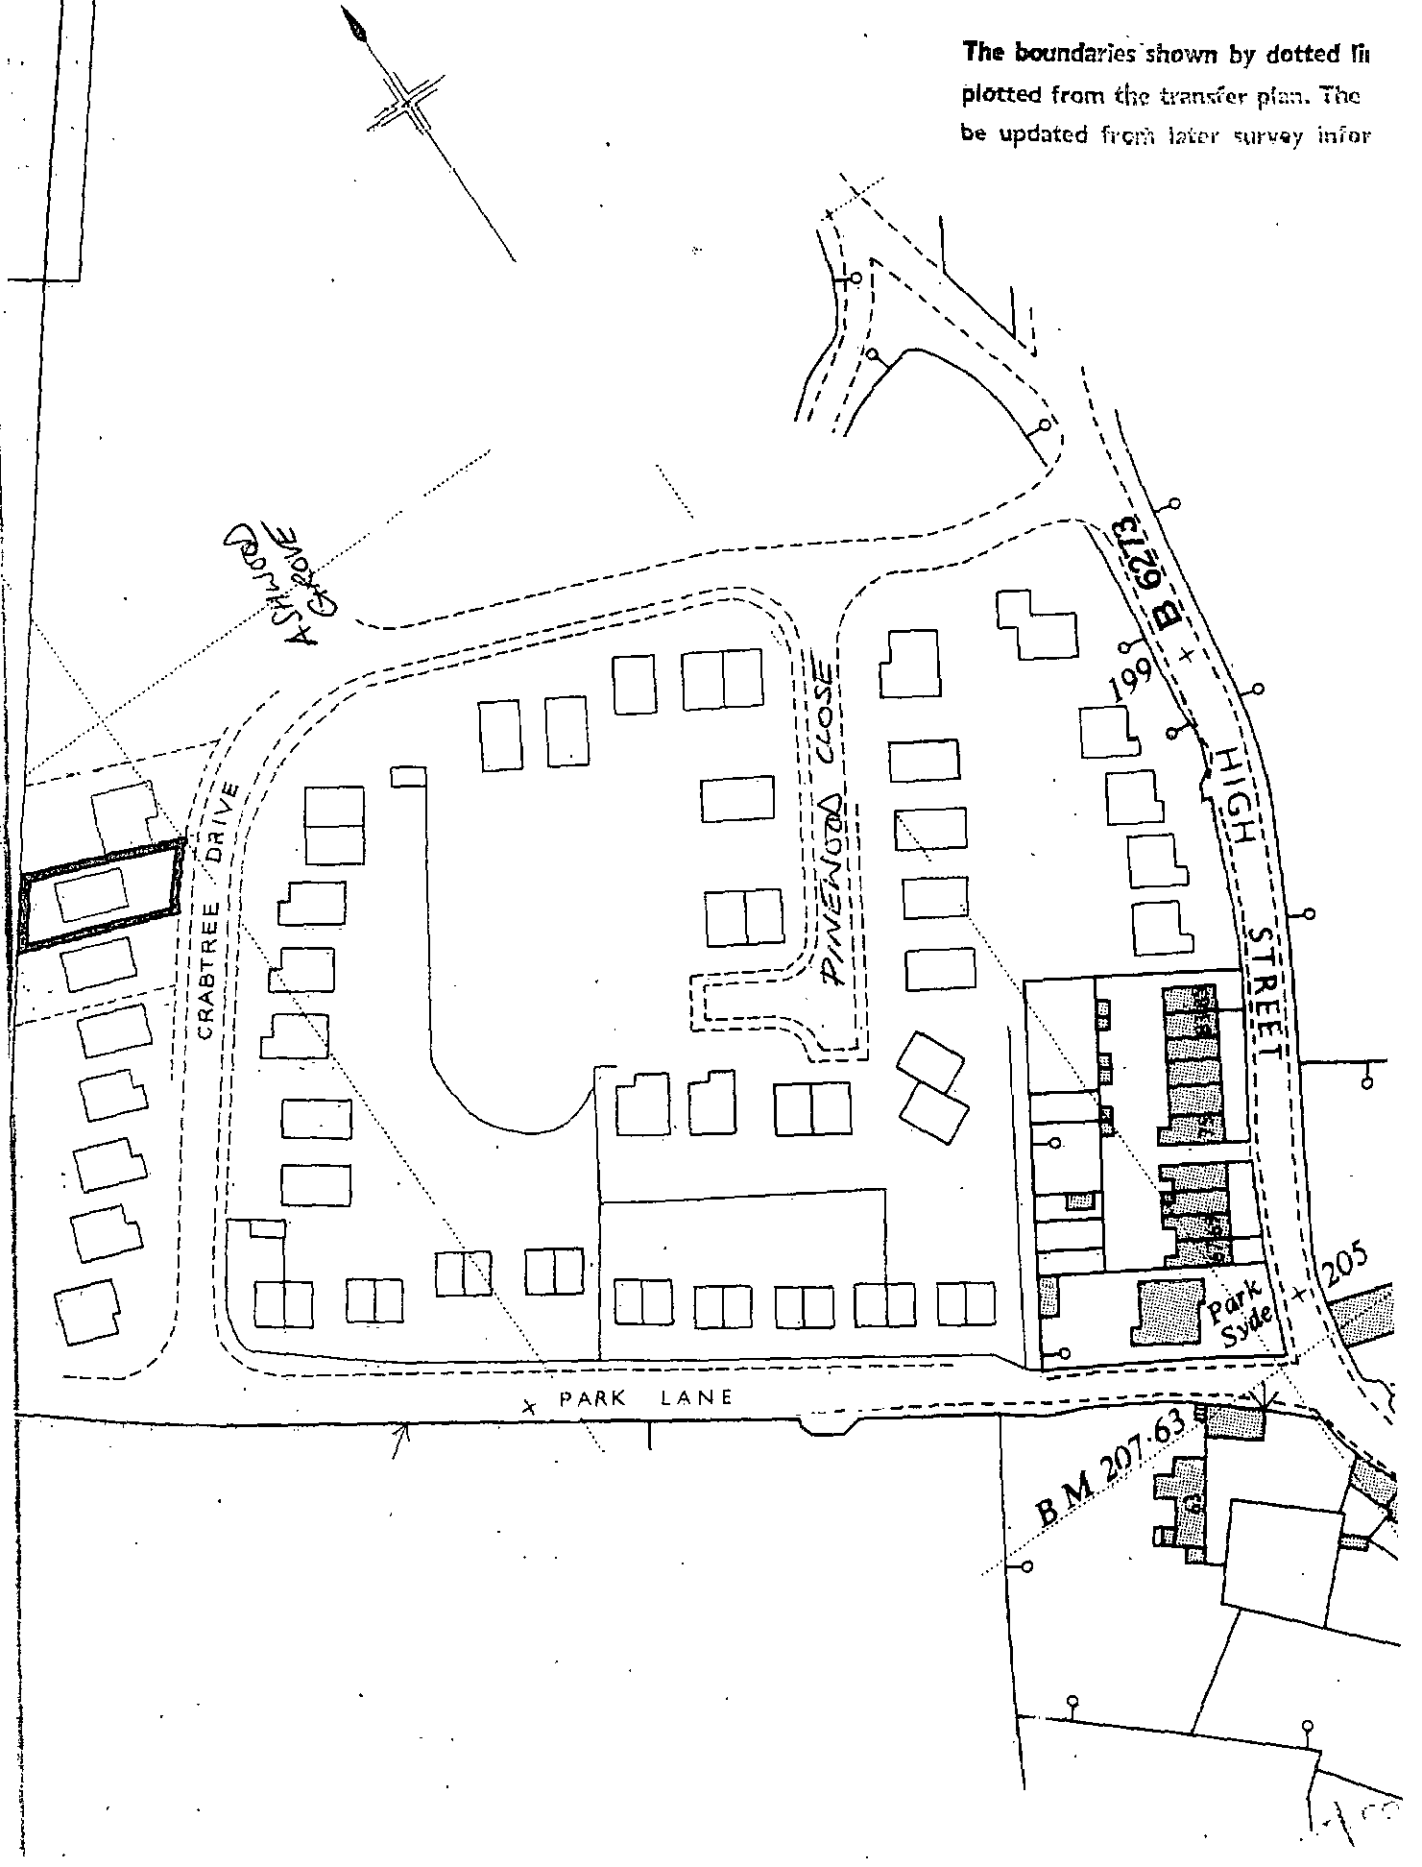

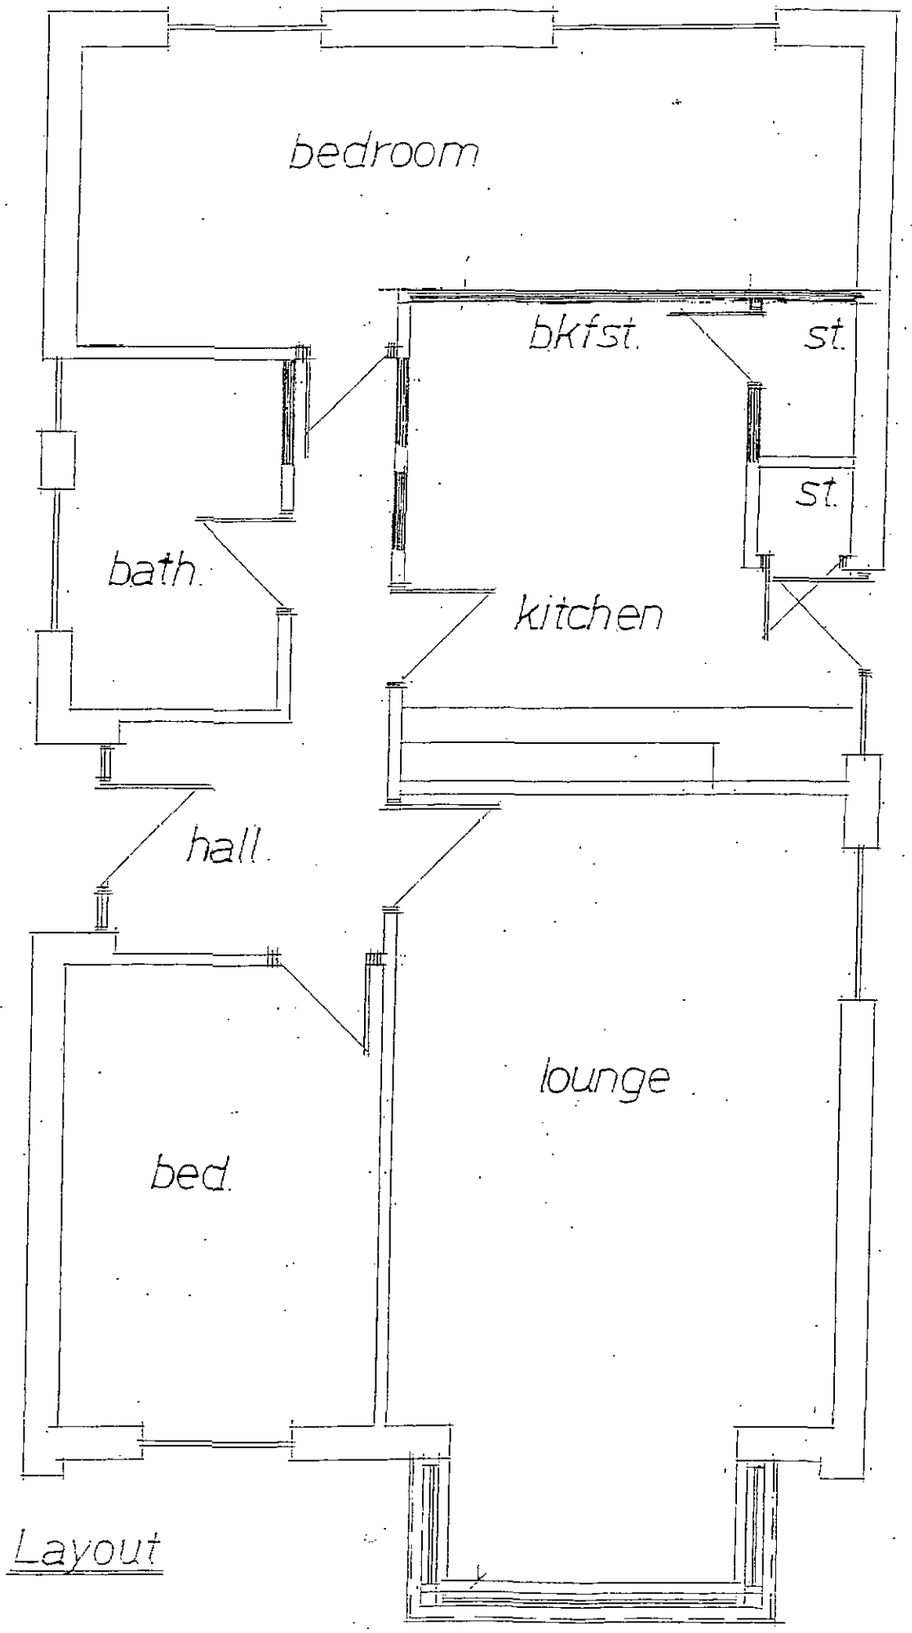


Layout

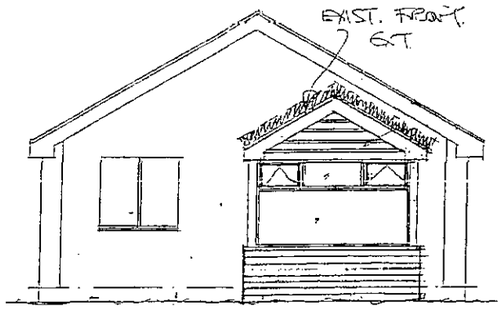


Front

EX 900mm H BRICK WALL


MATCHING BUFF BRICKWORK AS EXISTING DWELLING.

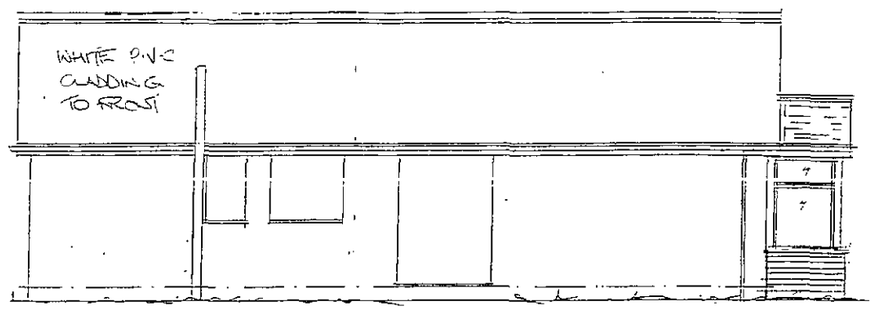

Side

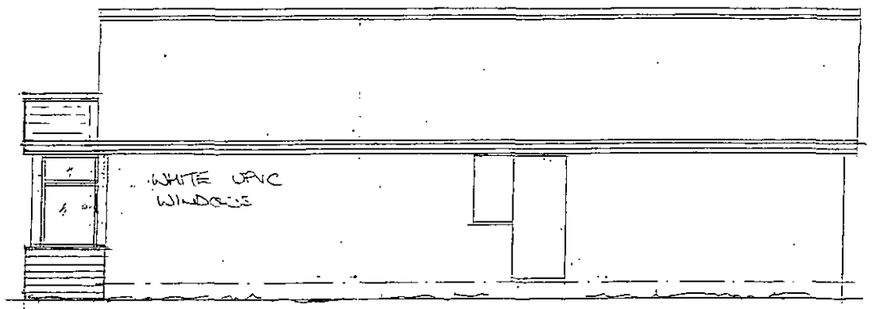


Side

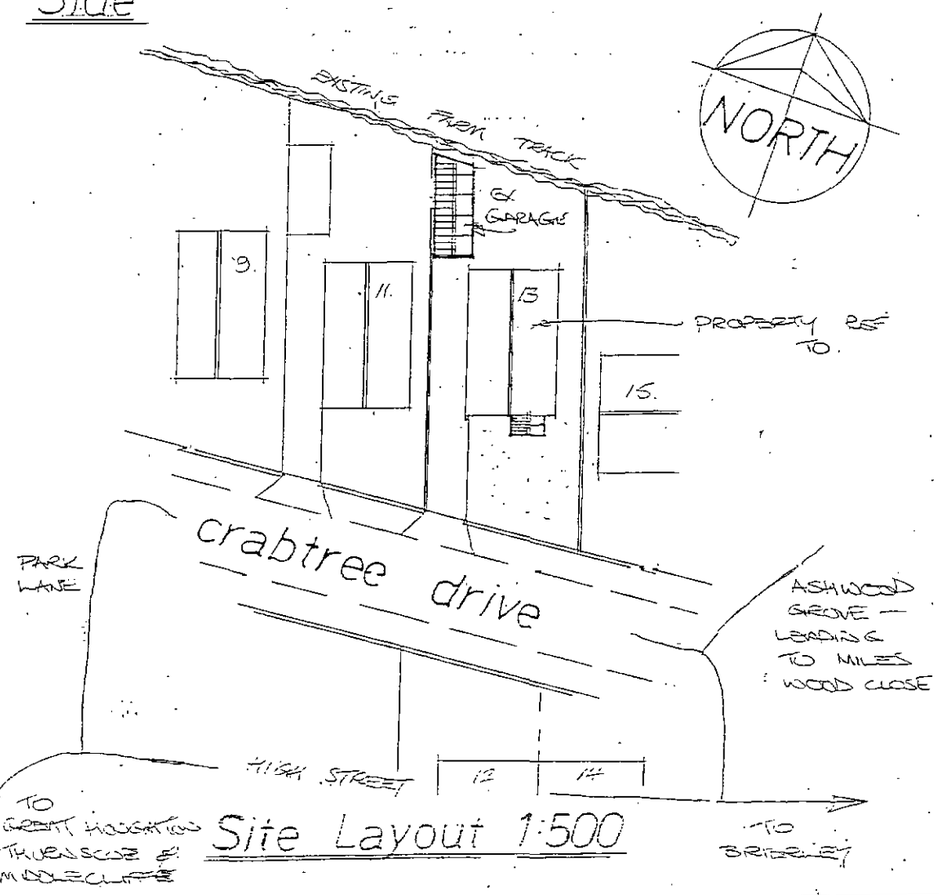

Site Layout 1:500

Property as Existing

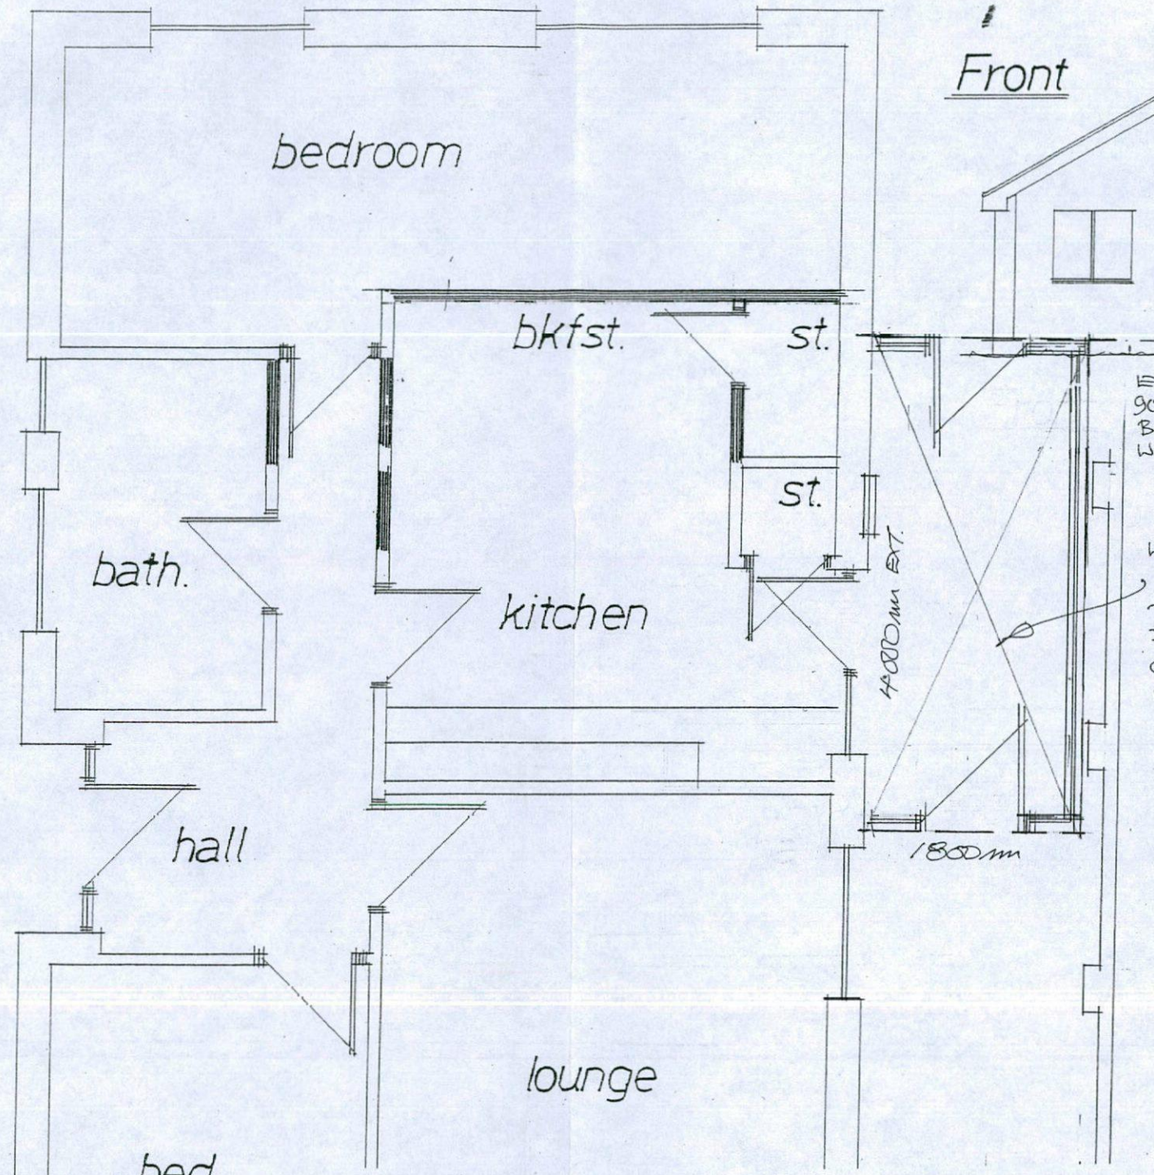


Layout

Front

Elevations



Side

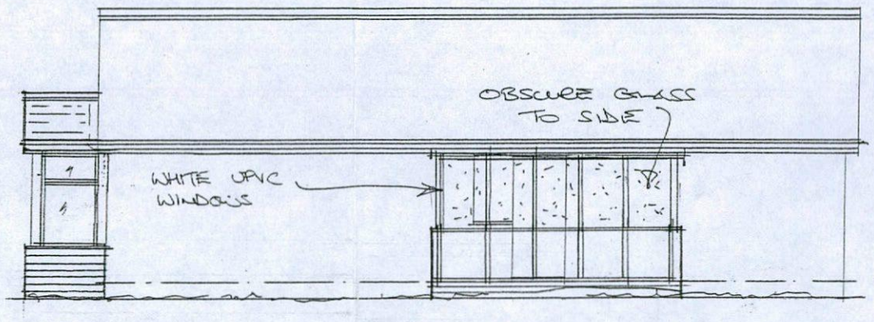

Side

LOCATION OF SIDE EXTENSION – REFER TO DETAILS FROM CREST CONSERVATORIES LTD.


Planning:

B/Regs: not applicable

Garry Greetham Associates
Residential Design Consultant
Westwood House
18 Carr Lane
Tankersley
Barnsley S75 3BE
Tel(01226)746573
Member of the Chartered Institute of Architectural Technologists

PROJECT	Side Extension
CLIENT	Mr. & Mrs. T. Weatherley
TITLE	Property as Proposed
ADDRESS	13 Crabtree Drive, Great Houghton, Barnsley. S72 0AF
DRAWN BY	999
SCALE	1:100; 1:50
DATE	June16
DRAWING No	541–05
REV	

Rev	Notes	Date

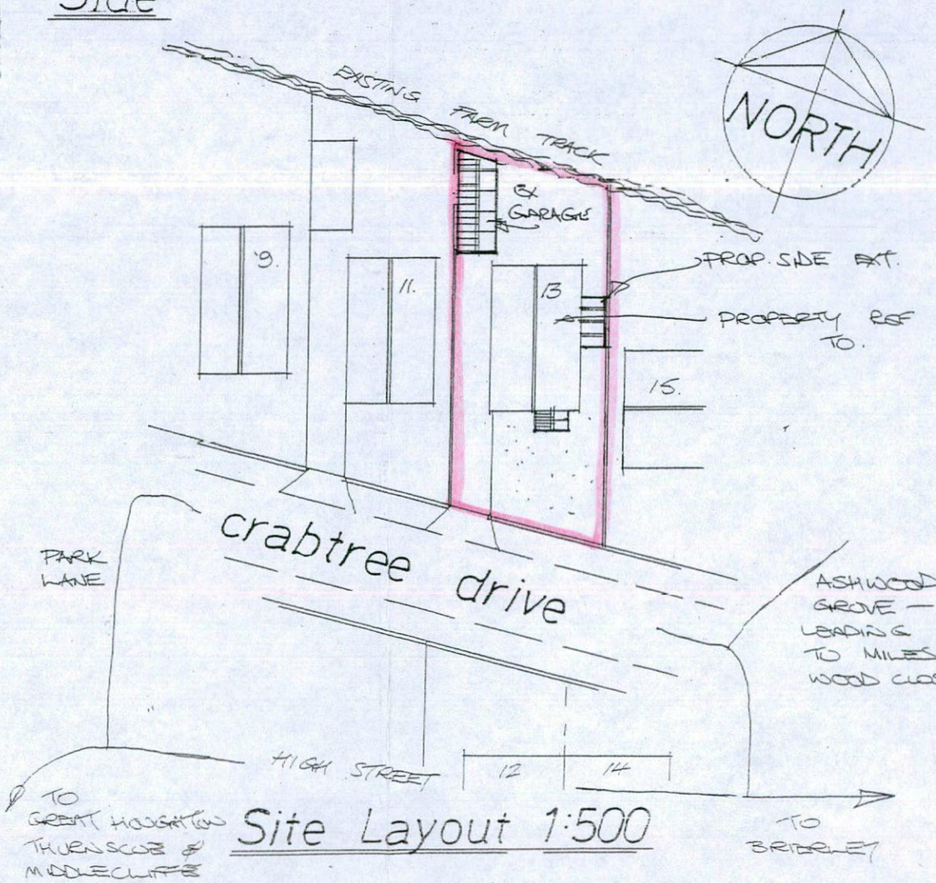

Site Layout 1:500