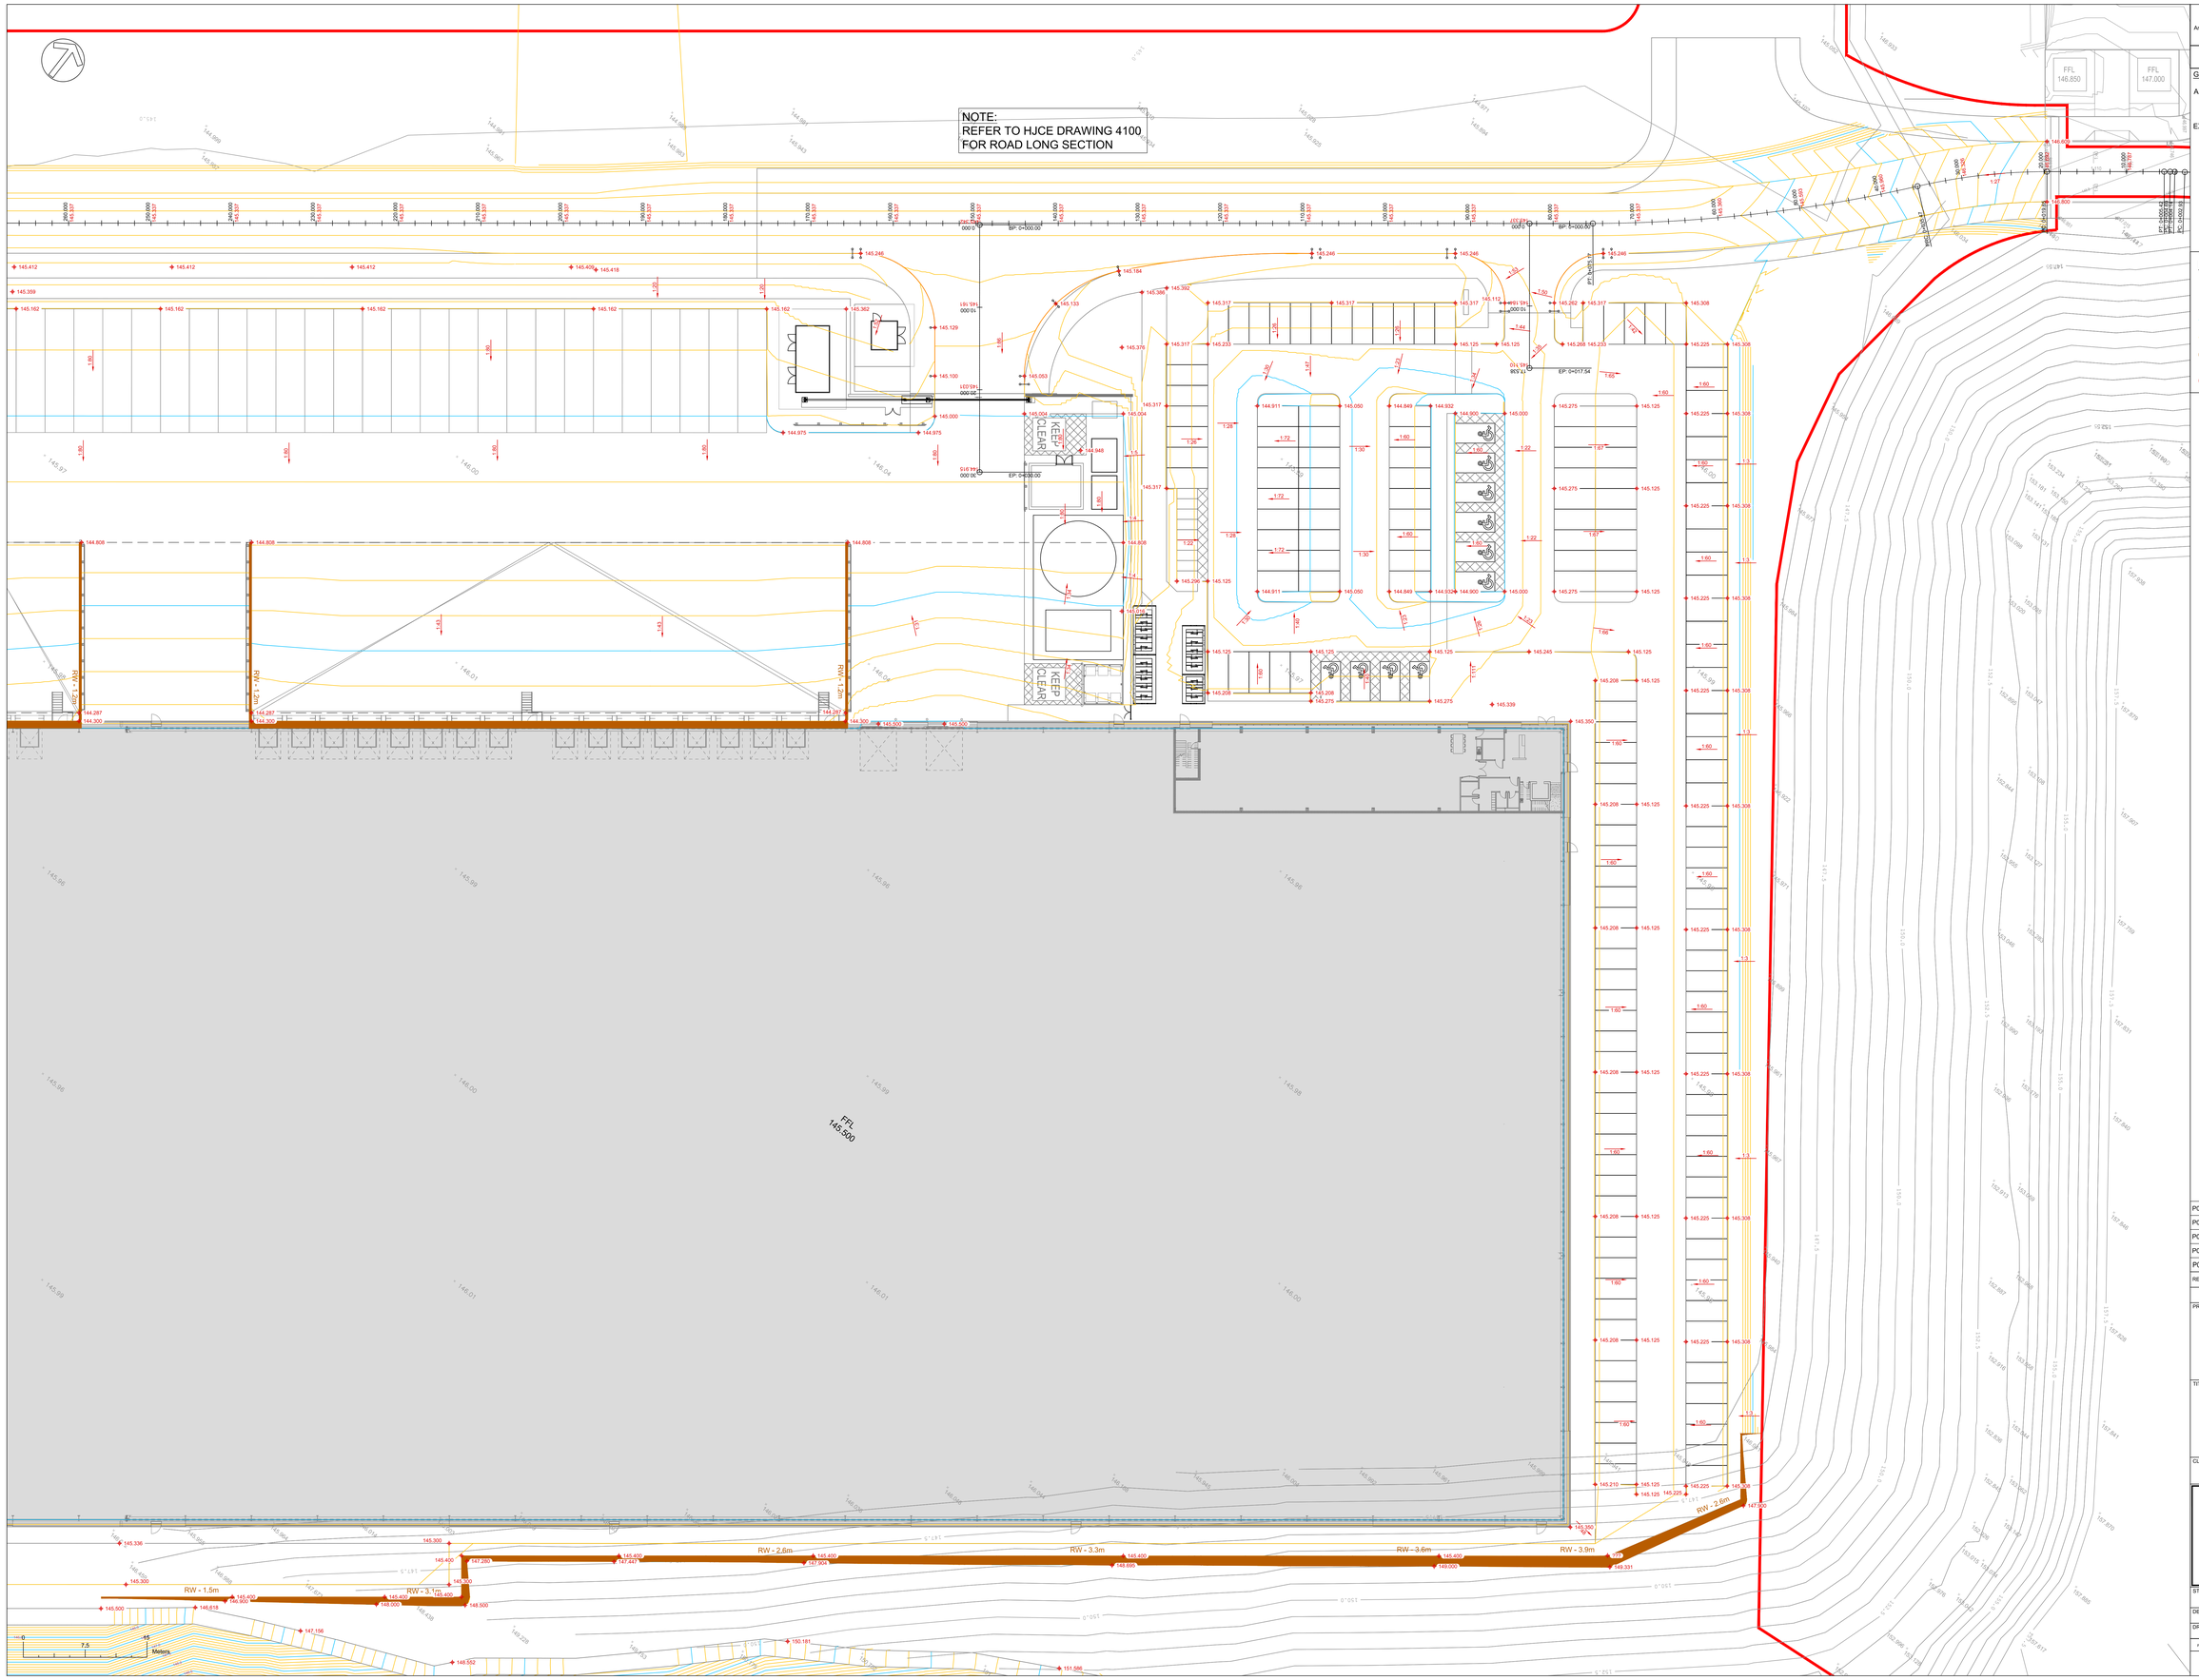

This drawing should no be scaled, Dimensions to be verified on site,
Any discrepancies should be referred to the Engineer prior to work commencing.

NOTES

GENERAL NOTES

ARCHITECTURAL SITE PLAN
THE HARRIS PARTNERSHIP
12006-5-THP-XX-XX-DR-A-0001B

EXISTING TOPOGRAPHICAL SURVEY
ELLAM LAND SURVEYS
8848_2D1

1. ALL COORDINATES RELATE TO TOPOGRAPHICAL SURVEY COORDINATION
2. ALL DIMENSION IN METRES UNLESS NOTIFIED OTHERWISE
3. ALL LEVELS IN METRES AOD IN RELATION TO TOPOGRAPHICAL SURVEY COORDINATION UNLESS NOTIFIED OTHERWISE

KEY:

0.000	PROPOSED FINISHED LEVEL
1:XX	PROPOSED GRADIENT (FALL)
	PROPOSED MAJOR CONTOUR (0.5m)
	PROPOSED MINOR CONTOURS (0.1m)
	PROPOSED RETAINING (WITH INDICATIVE HEIGHT)
	SITE BOUNDARY

REV	DATE	DESCRIPTION	BY
P05	20.02.25	RED LINE BOUNDARY UPDATED	AF
P04	06.11.24	WALL TO REAR OF BUILDING UPDATED	AF
P03	06.11.24	LANDSCAPED BOUND CONTOURS ADDED	AF
P02	28.10.24	LATEST SITE PLAN ADDED	DM
P01	21.10.24	FIRST ISSUE	DM

REVISIONS

PROJECT

UNIT 7 - GATEWAY 36, ROCKINGHAM, BARNSLEY

TITLE

EXTERNAL LEVELS
SHEET 2

CLIENT

EOS Inc Limited

HOLLOWAY JENNINGS
Consulting Civil & Structural Engineers
CONNAUGHT HOUSE, PARK VIEW, LOFTHOUSE
WAKEFIELD, WF3 3HA
T 01924 824 433
admin@hjce.co.uk www.hjce.co.uk

STATUS

PRELIMINARY

DESIGNED BY	CHECKED BY	HJCE REF
DM	AMF	7241
DRAWN BY	DATE	SCALES @ A0
DM	29.08.24	1:250

PROJECT - ORIGINATOR - VOLUME - LEVEL - TYPE - ROLE - NUMBER	REVISION
7241-HJCE-00-XX-DR-C-4001	P05

P:\Work Current\7241 - HAR - Plot 4 - Gateway 36 - Rockingham\01-WIP\DRAWINGS\CIVIL\7241-HJCE-00-XX-DR-C-4000-EXTERNAL LEVELS.dwg