


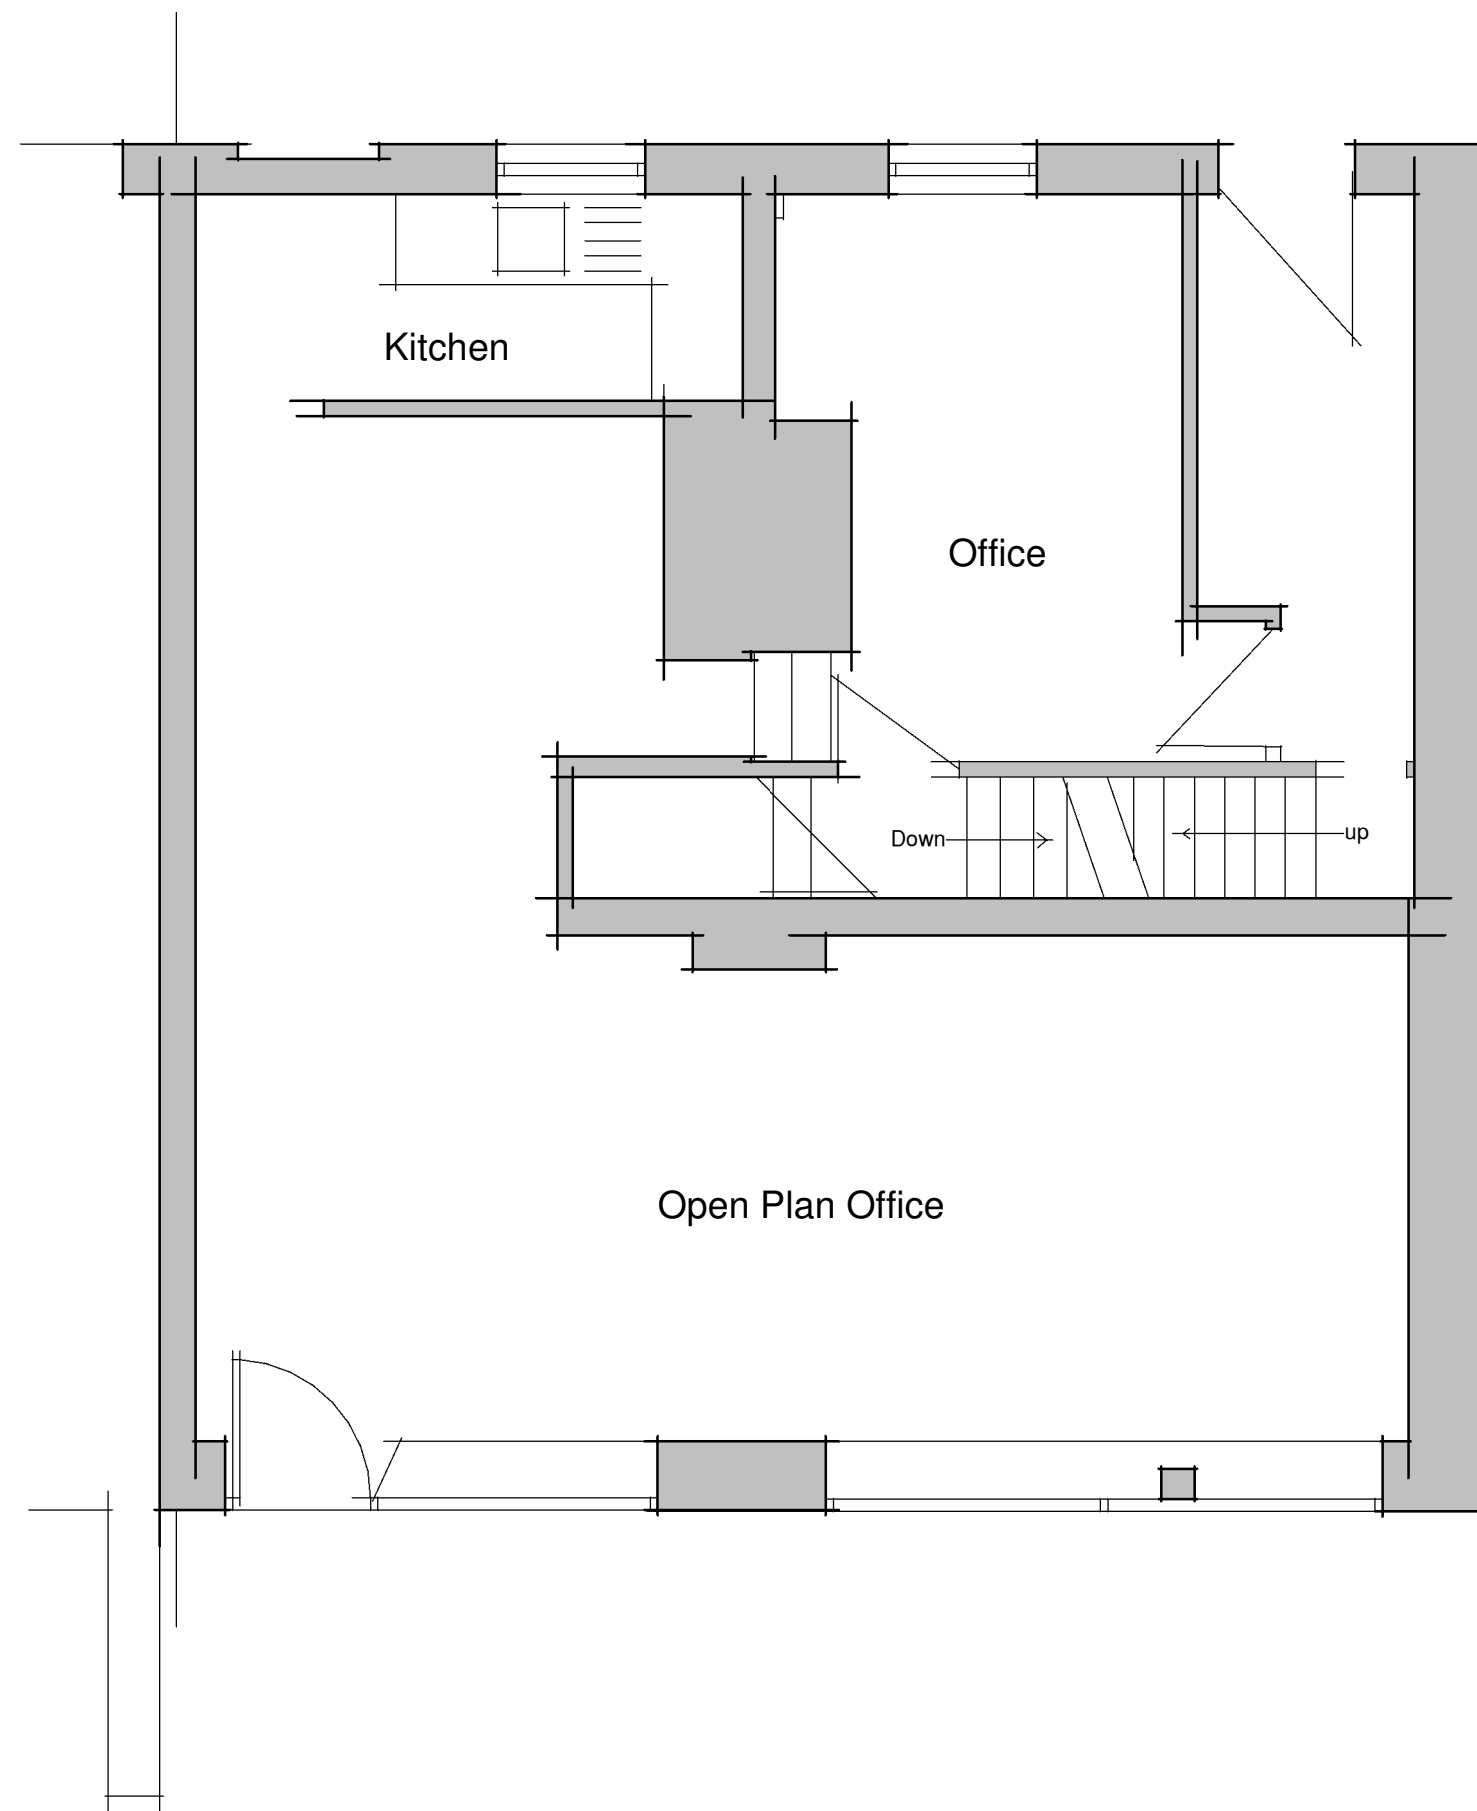


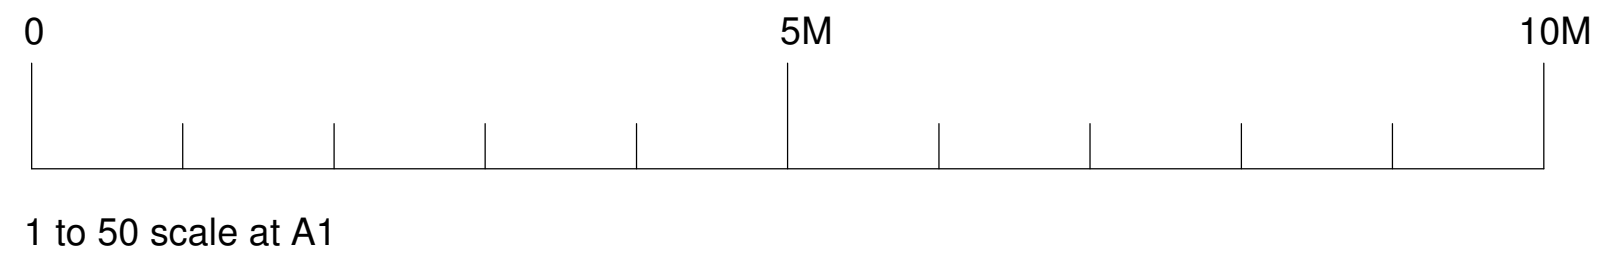

Existing Ground Floor

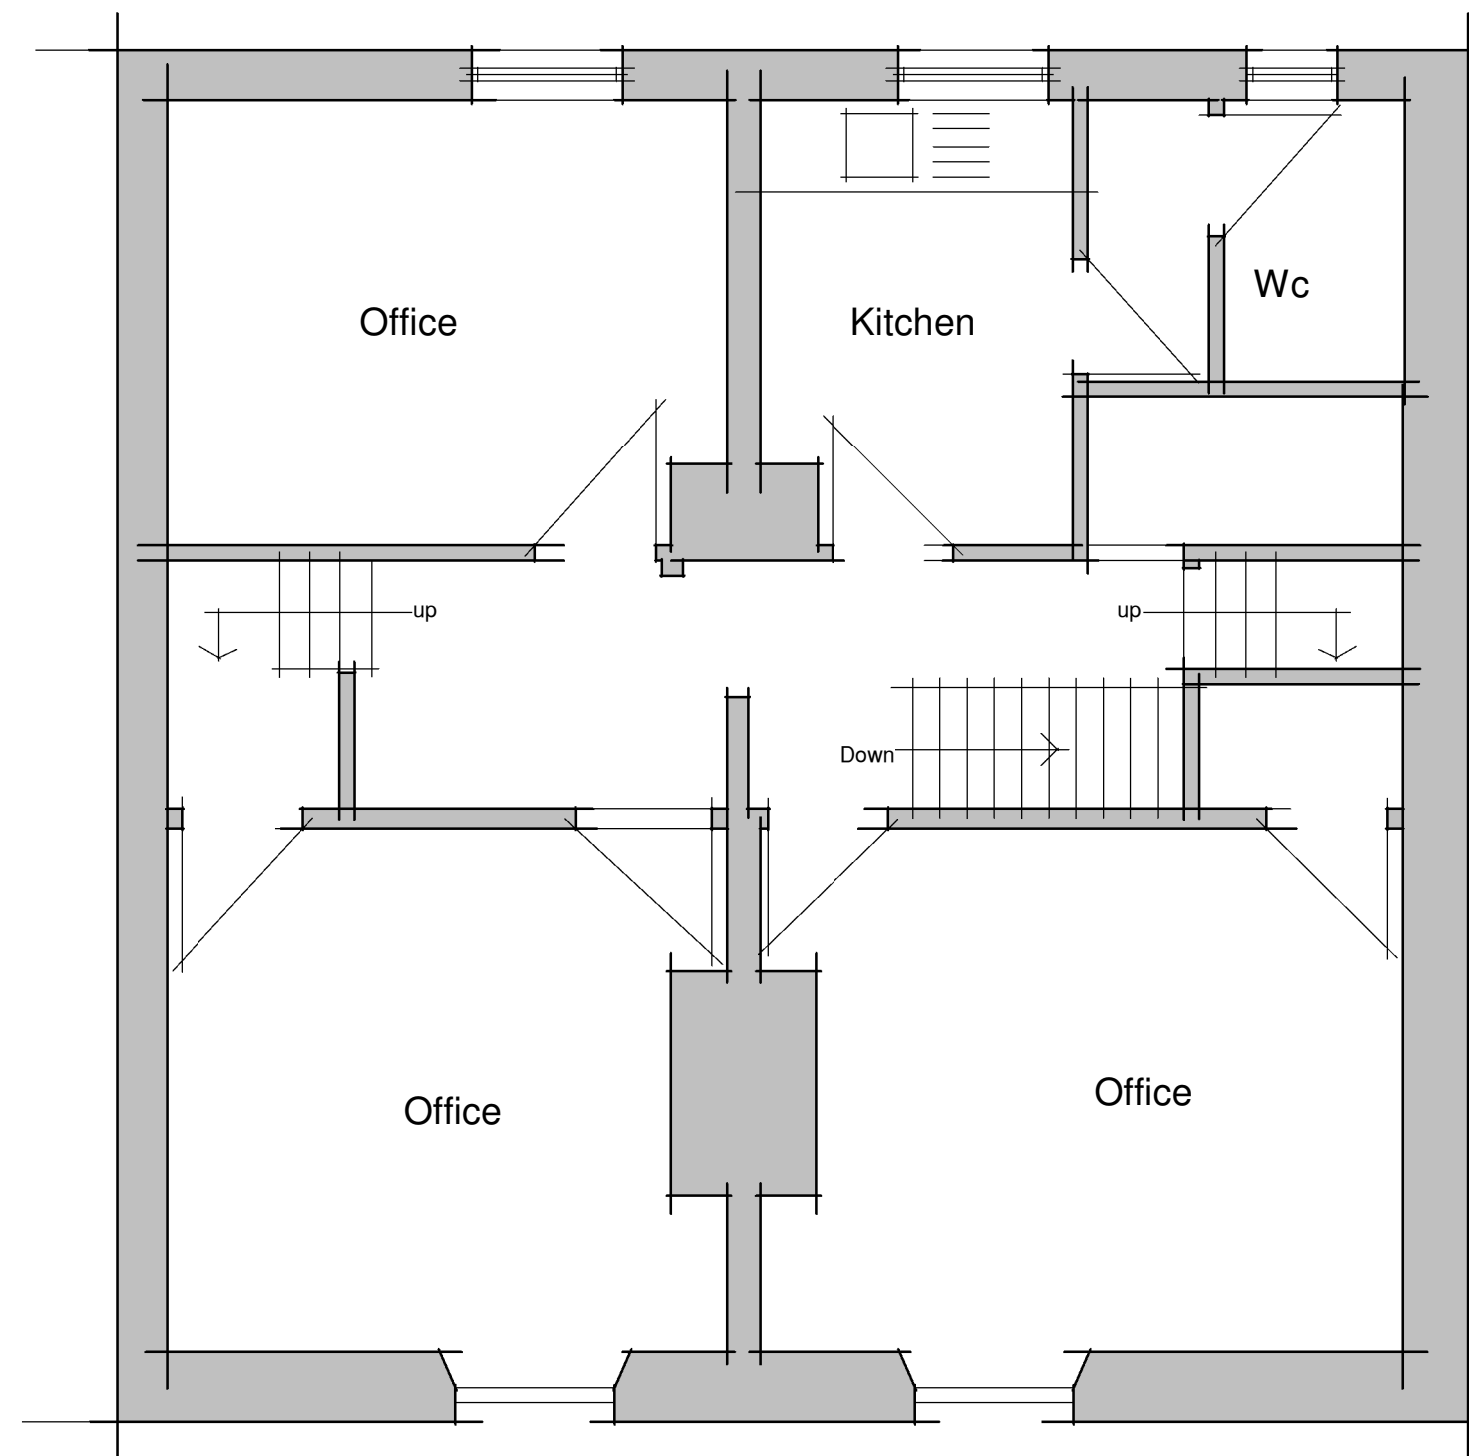

Existing First Floor

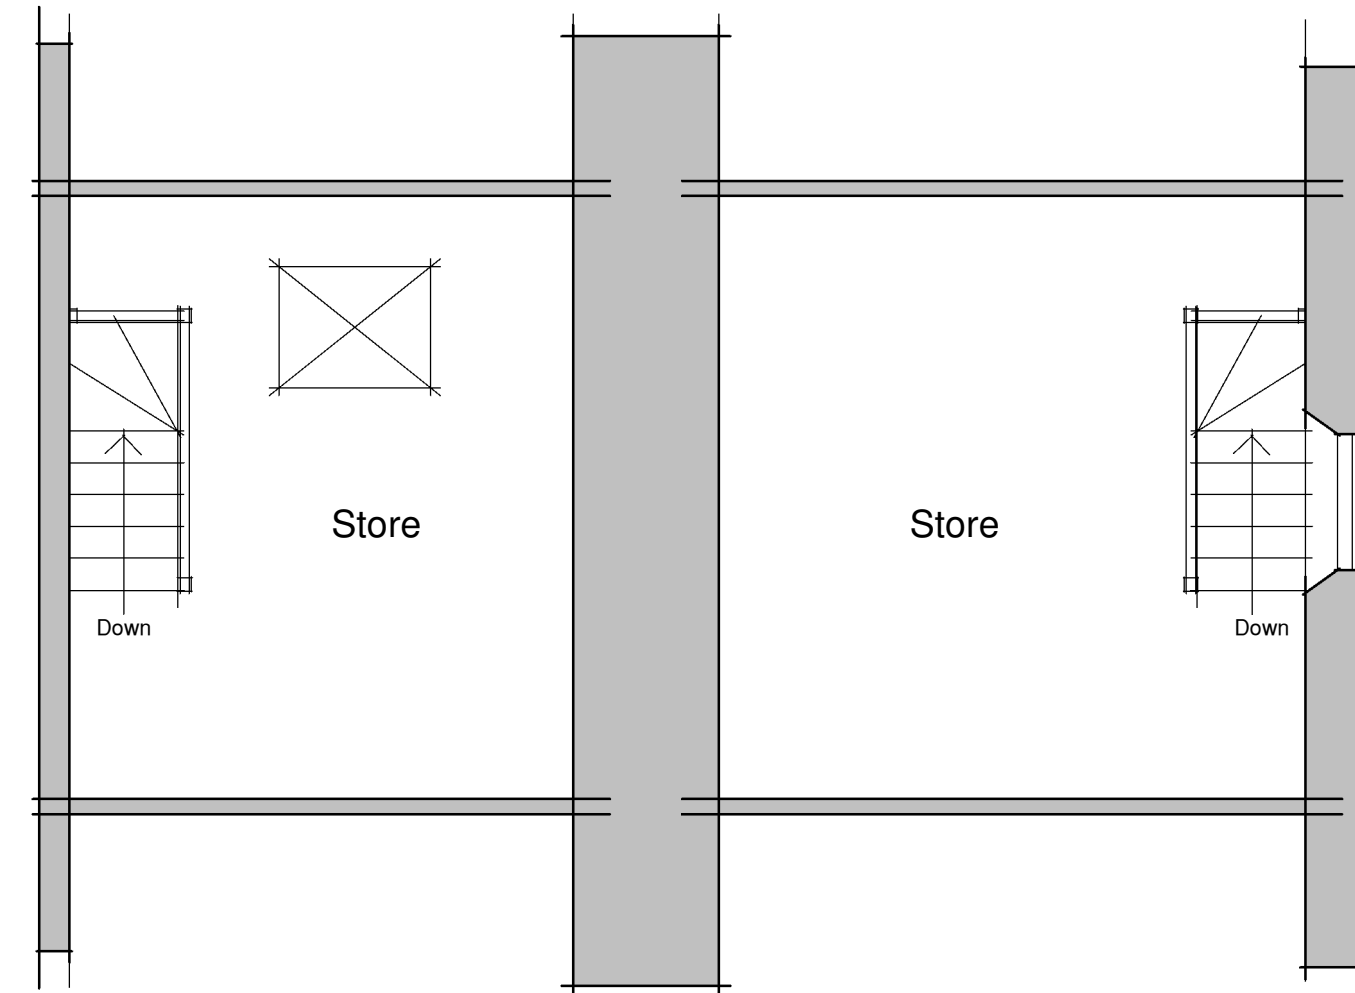

Existing Second Floor



Existing Layouts

DRAWING TITLE:
Existing Plans

PROJECT DESCRIPTION:
1 No 2 Bed Apartment and
1 No 3 Bed Apartment

PROJECT ADDRESS:
No 14 Eldon Street North, Barnsley

PLANNING DRAWINGS

