




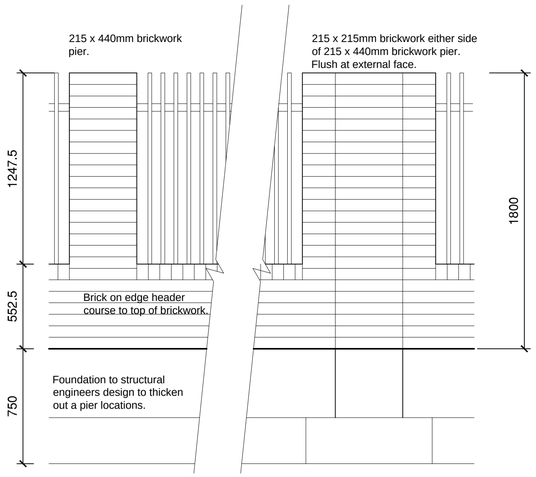

FENCING TYPE A

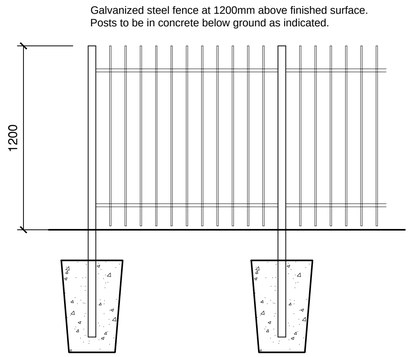

FENCING TYPE B

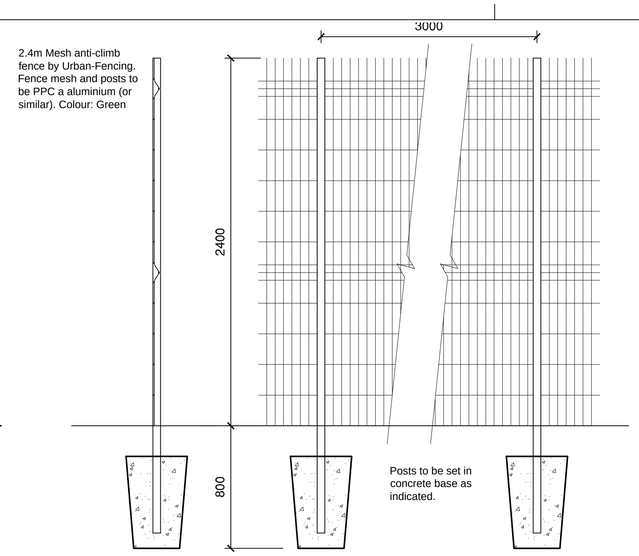

FENCING TYPE C

KEY PLAN




Notes:

FENCING KEY

TYPE A

TYPE B

TYPE C

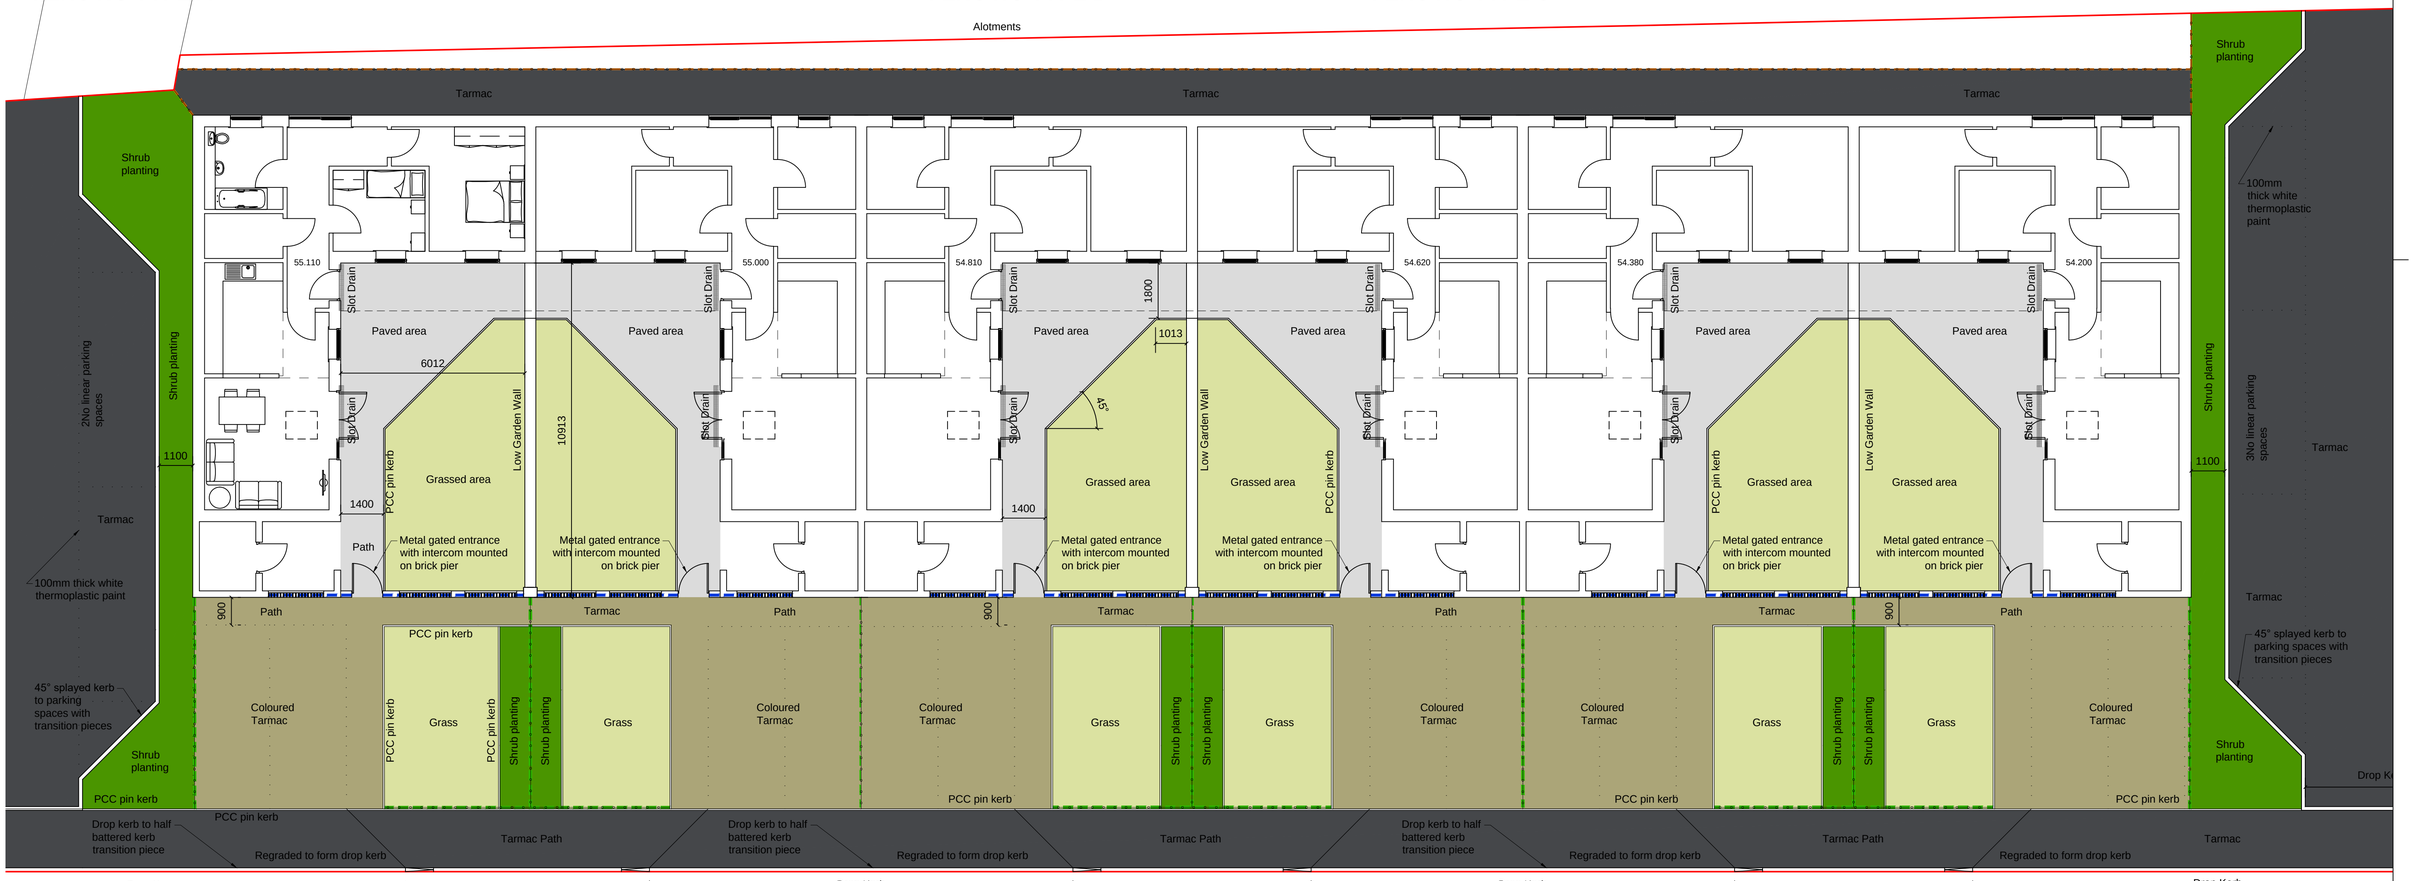

Finished floor levels updated.							
P3	PH	4.9.17					

Planning Amendment Issue. Gardens altered to remove planters, paved areas reduced, front driveway positions altered to suit level drop between plots, drop kerb position altered.						
P2	SBL	15.08.17	LK			
FIRST ISSUE						
P1						
COMMENT						
REV	DRAWN	DATE	CHECKED	DATE	APPROVED	DATE

THIS DRAWING IS PRODUCED FOR USE IN THIS PROJECT ONLY AND MAY NOT BE USED FOR ANY OTHER PURPOSE. NPS PROPERTY CONSULTANTS LTD ACCEPT NO LIABILITY FOR THE USE OF THIS DRAWING OTHER THAN THE PURPOSE FOR WHICH IT WAS INTENDED IN CONNECTION WITH THIS PROJECT AS RECORDED IN THE 'PURPOSE FOR ISSUE' AND 'FILE STATUS CODE'.

THIS DRAWING MAY NOT BE REPRODUCED IN ANY FORM WITHOUT PRIOR WRITTEN AGREEMENT OF NPS PROPERTY CONSULTANTS LTD.

© CROWN COPYRIGHT AND DATABASE RIGHTS 2017 ORDNANCE SURVEY LICENCE NUMBER 100022264

RESPONSIBILITY IS NOT ACCEPTED FOR OTHERS SCALING DIRECTLY FROM THIS DRAWING. DO NOT SCALE FROM THIS DRAWING, USE WRITTEN DIMENSIONS ONLY.

0m 1 2 3 6m

1:100

ORIGINAL SHEET SIZE A1

CLIENT: BERNESLAI HOMES

TITLE: PROPOSED LANDSCAPING GA

PROJECT: BEEVER STREET, GOLDTHORPE PROPOSED DEVELOPMENT

nps group

NPS Barnsley Ltd
Gateway Plaza, Sackville St, Barnsley, South Yorkshire, S70 2RD.
Tel: 01226 774605; Email: bamsley@nps.co.uk
web:www.nps.co.uk

SCALES	DISCIPLINE	PROJECT NUMBER
1:100	ARCHITECT	17-1-1237

DRAWING NUMBER	REV CODE
NPS-DR-A-(00)-801	P3

STATUS CODE	PURPOSE OF ISSUE	DRAWN BY
S2	PLANNING APPROVAL	PHepp

File Path: G:\Working Documentation - Projects\Design Folder\2017_Projects\07-17-1-1237 - Beever Street\2.02_Drawings\1.0_Architects\04_Sheet\171237-NPS-XX-XX-DR-A-801-ProposedLandscapingGA-S0-P1.dwg, Saved: 06 September 2017 10:38:06, By: Heppenstall , Philip

Date Plotted: 06 September 2017 10:33:43

© COPYRIGHT NPS GROUP 2017