



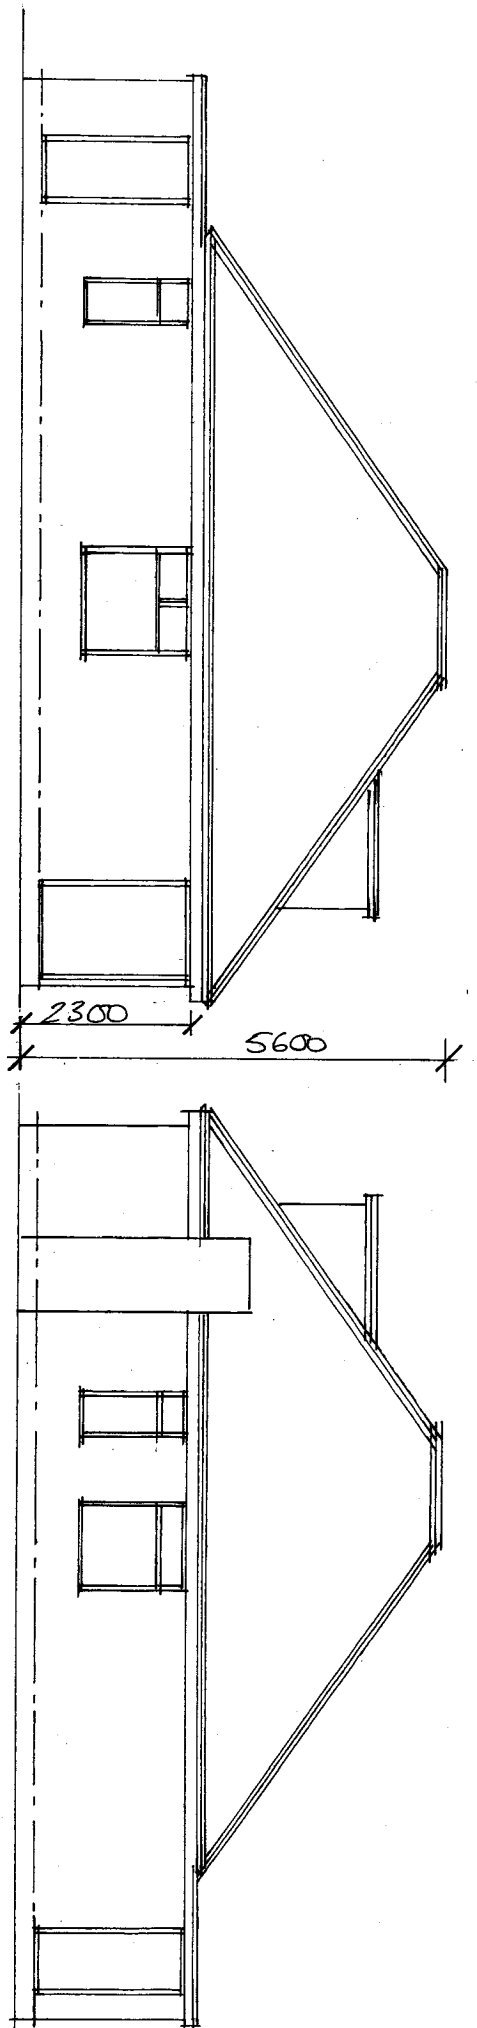

Side

Side

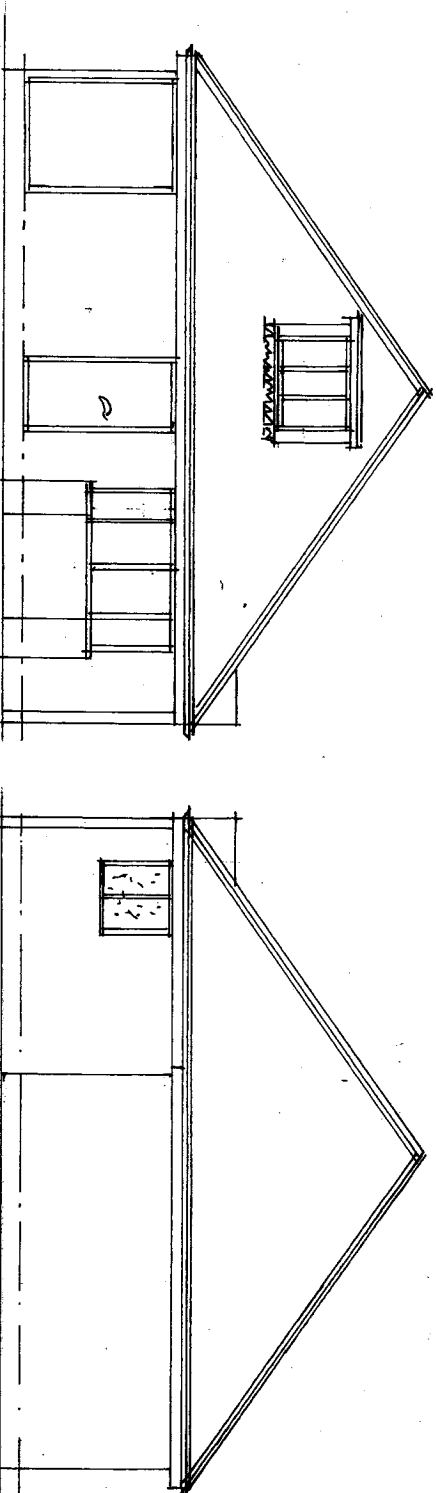


Front

Rear

Rev	Notes	Date

Garry Greetham Associates Residential Design Consultant Westwood House 18 Carr Lane Tankersley Barnsley S75 3BE Tel(01226)746573	
Project Extensions & Alterations	
Client Mr. Elliot Kay	
Title Elevations as Existing	
Address 38 High Street, Thurnscoe, Rotherham. S63 0SU	
Drawn by 999	
Scale 1:100 A4 Date Oct 22	
Drawing No 982-02 REV	
Member of the Chartered Institute of Architectural Technologists	

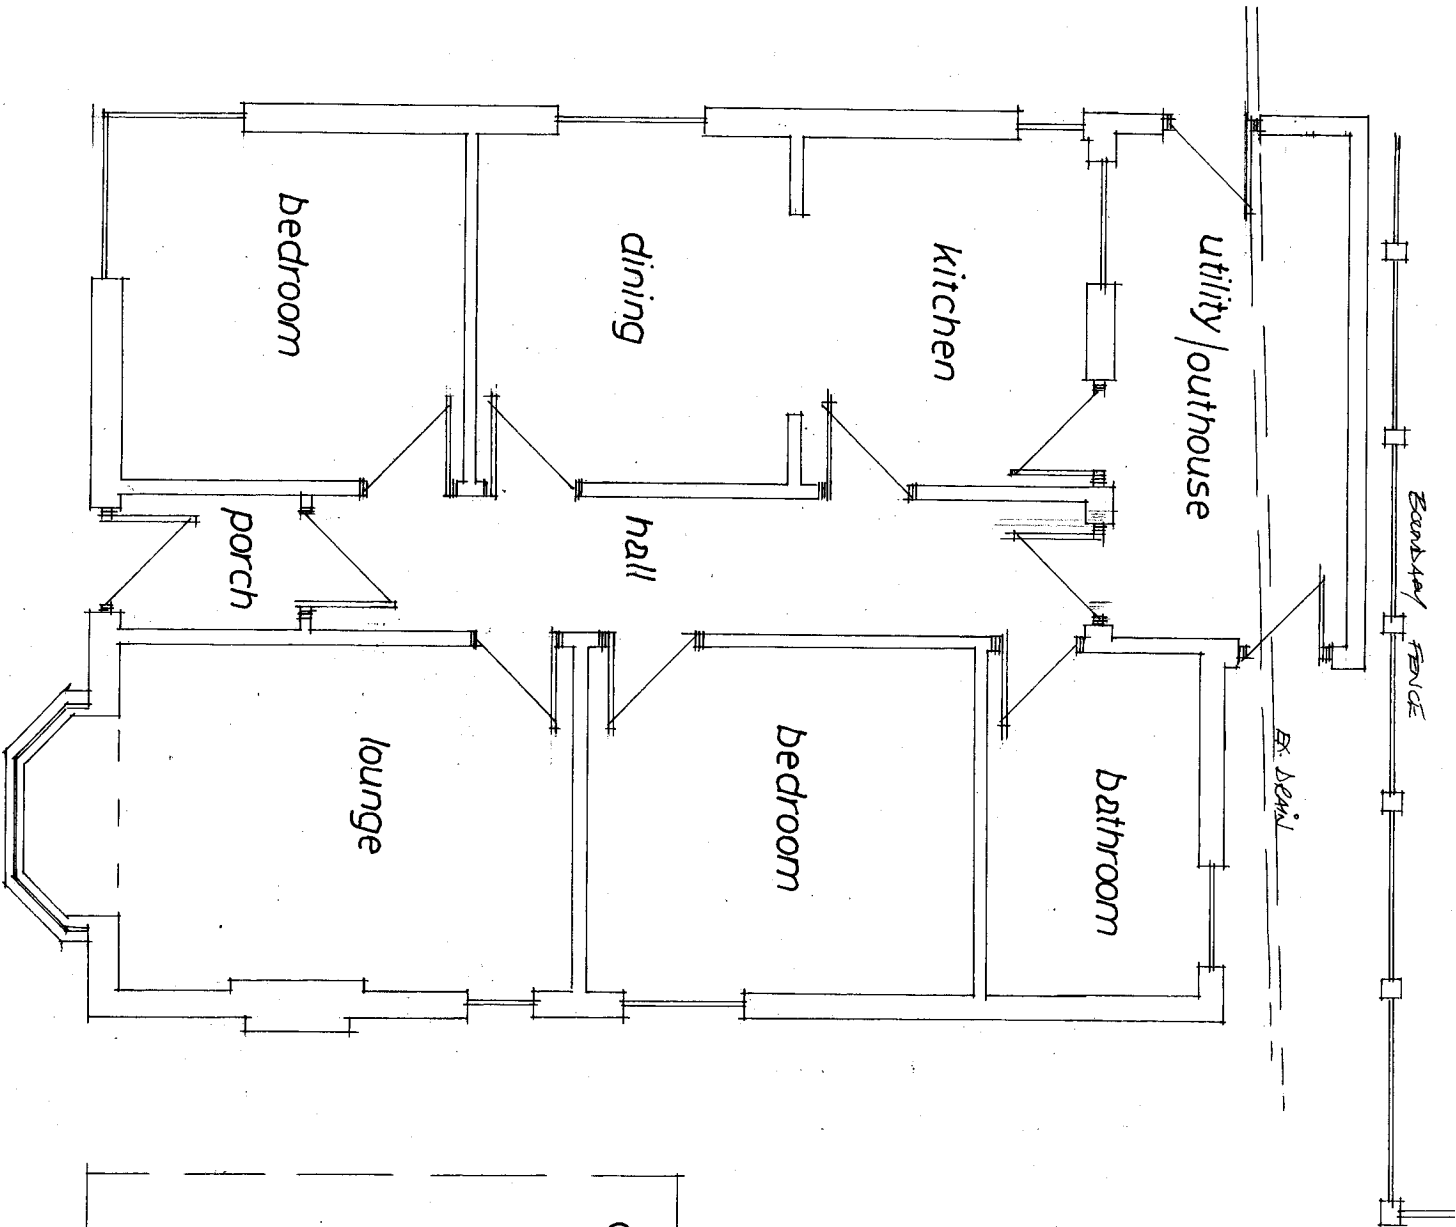


Rev	Notes	Date


Garry Greetham Associates
Residential Design Consultant
Westwood House
18 Carr Lane
Tankersley
Barnsley S75 3BE
Tel(01226)746573

PROJECT Extensions & Alterations
CLIENT Mr. Elliot Kay
TITLE G.F. Layout as Existing
ADDRESS 38 High Street,
Thurmscoe,
Rotherham. S63 0SU
DRAWN BY ggg
SCALE 1:50 @ A3 **DATE** Oct 22
DRAWING No 982-03 **REV**

Member of the Chartered Institute of Architectural Technologists

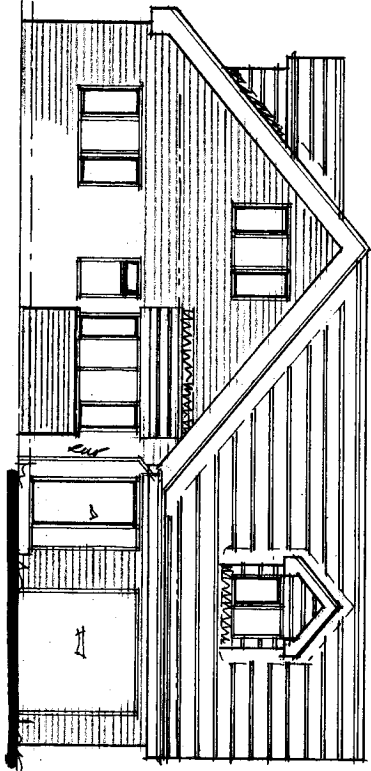


Front

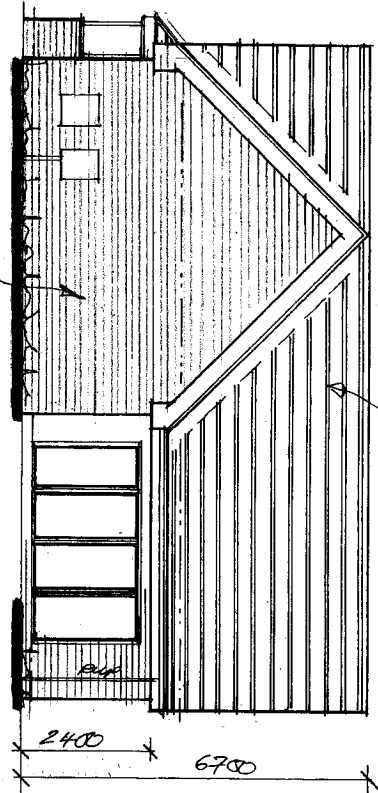


Side

WALLET NAILS ON
BLACK CAROL CORN
INTERLOCKING TILES

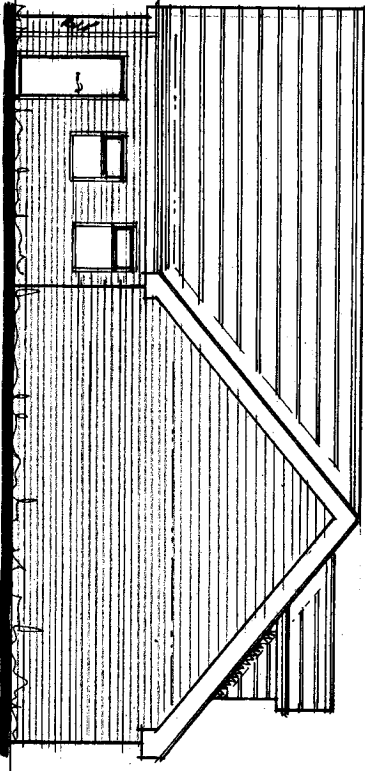

Rear

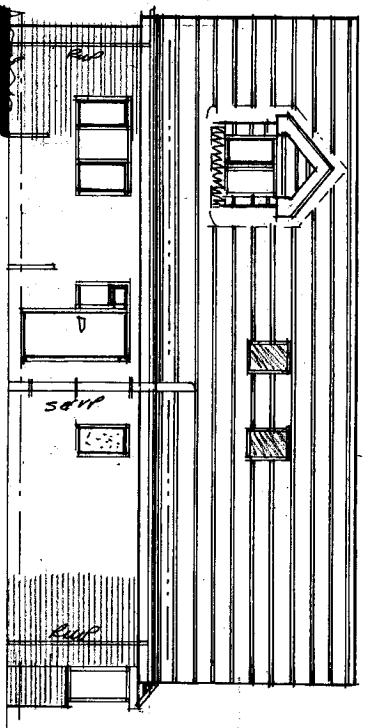


Side

Rev	Notes	Date

Garry Greetham Associates
Residential Design Consultant
Westwood House
18 Carr Lane
Tankersley
Barnsley S75 3BE
Tel(01226)746573

PROJECT Extensions & Alterations
CLIENT Mr. Elliot Kay
TITLE Elevations as Proposed
ADDRESS 38 High Street,
Thurnscoe,
Rotherham. S65 0SU
DRAWN BY 999
SCALE 1:100 @ A3 **DATE** Oct 22
DRAWING NO 982-04 **REV**
Member of the Chartered Institute
of Architectural Technologists

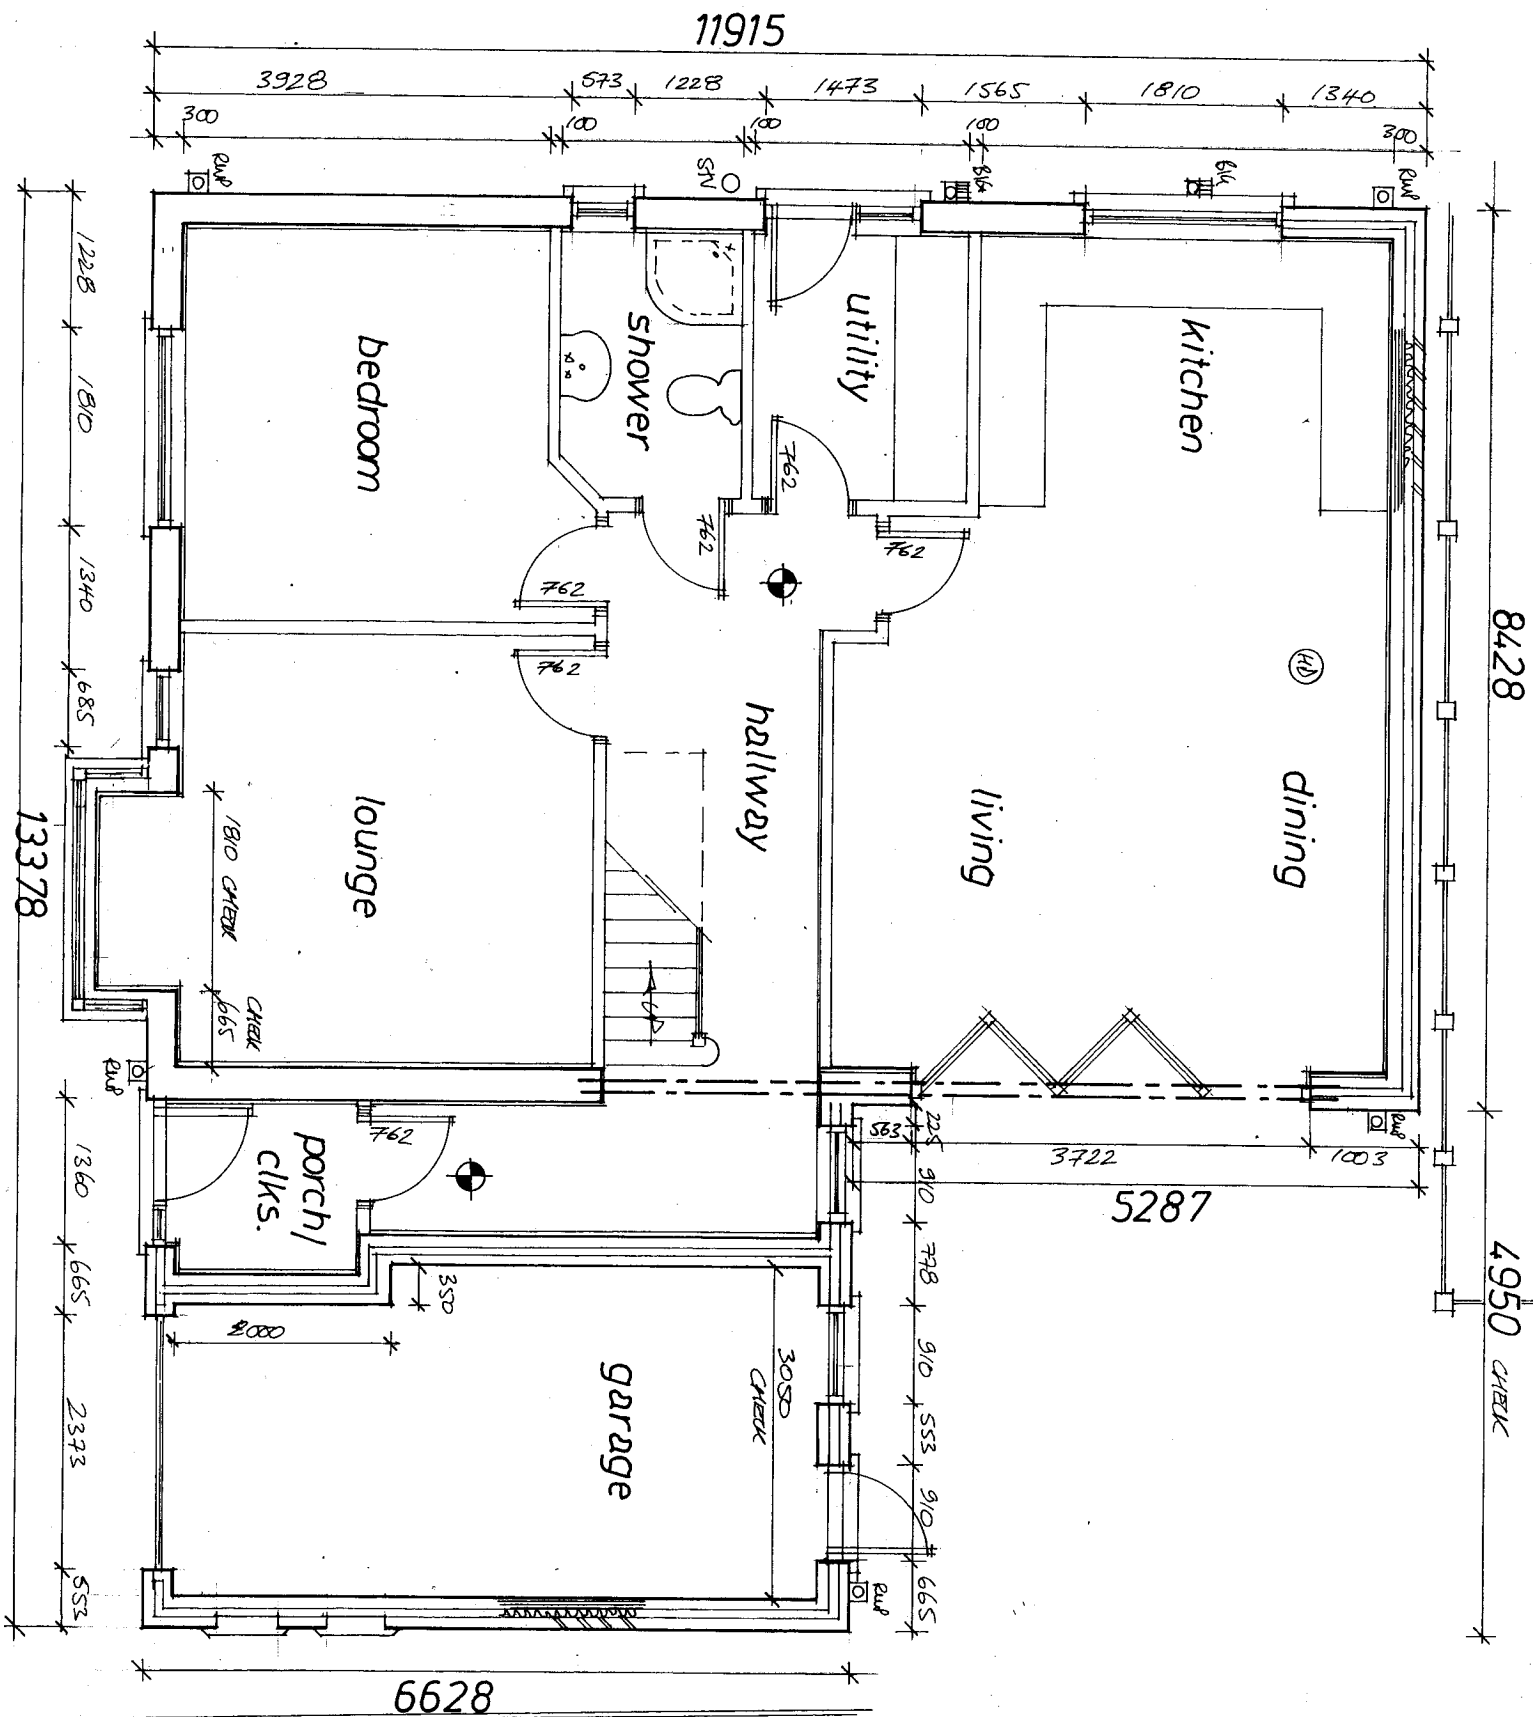

Garry Greetham Associates Residential Design Consultant Westwood House 18 Carr Lane Tankersley Barnsley S75 3BE Tel(01226)746573	
PROJECT Extensions & Alterations	CLIENT Mr. Elliot Kay
TITLE G.F. Layout as Proposed	ADDRESS 38 High Street, Thurnsoe, Rotherham, S63 0SU
DRAWN BY 999	DATE Oct 22
SCALE 1:50	DATE Oct 22
DRAWING NO. 982-05	REV 1
Member of the Chartered Institute of Architectural Technologists	

Rev	Notes	Date

