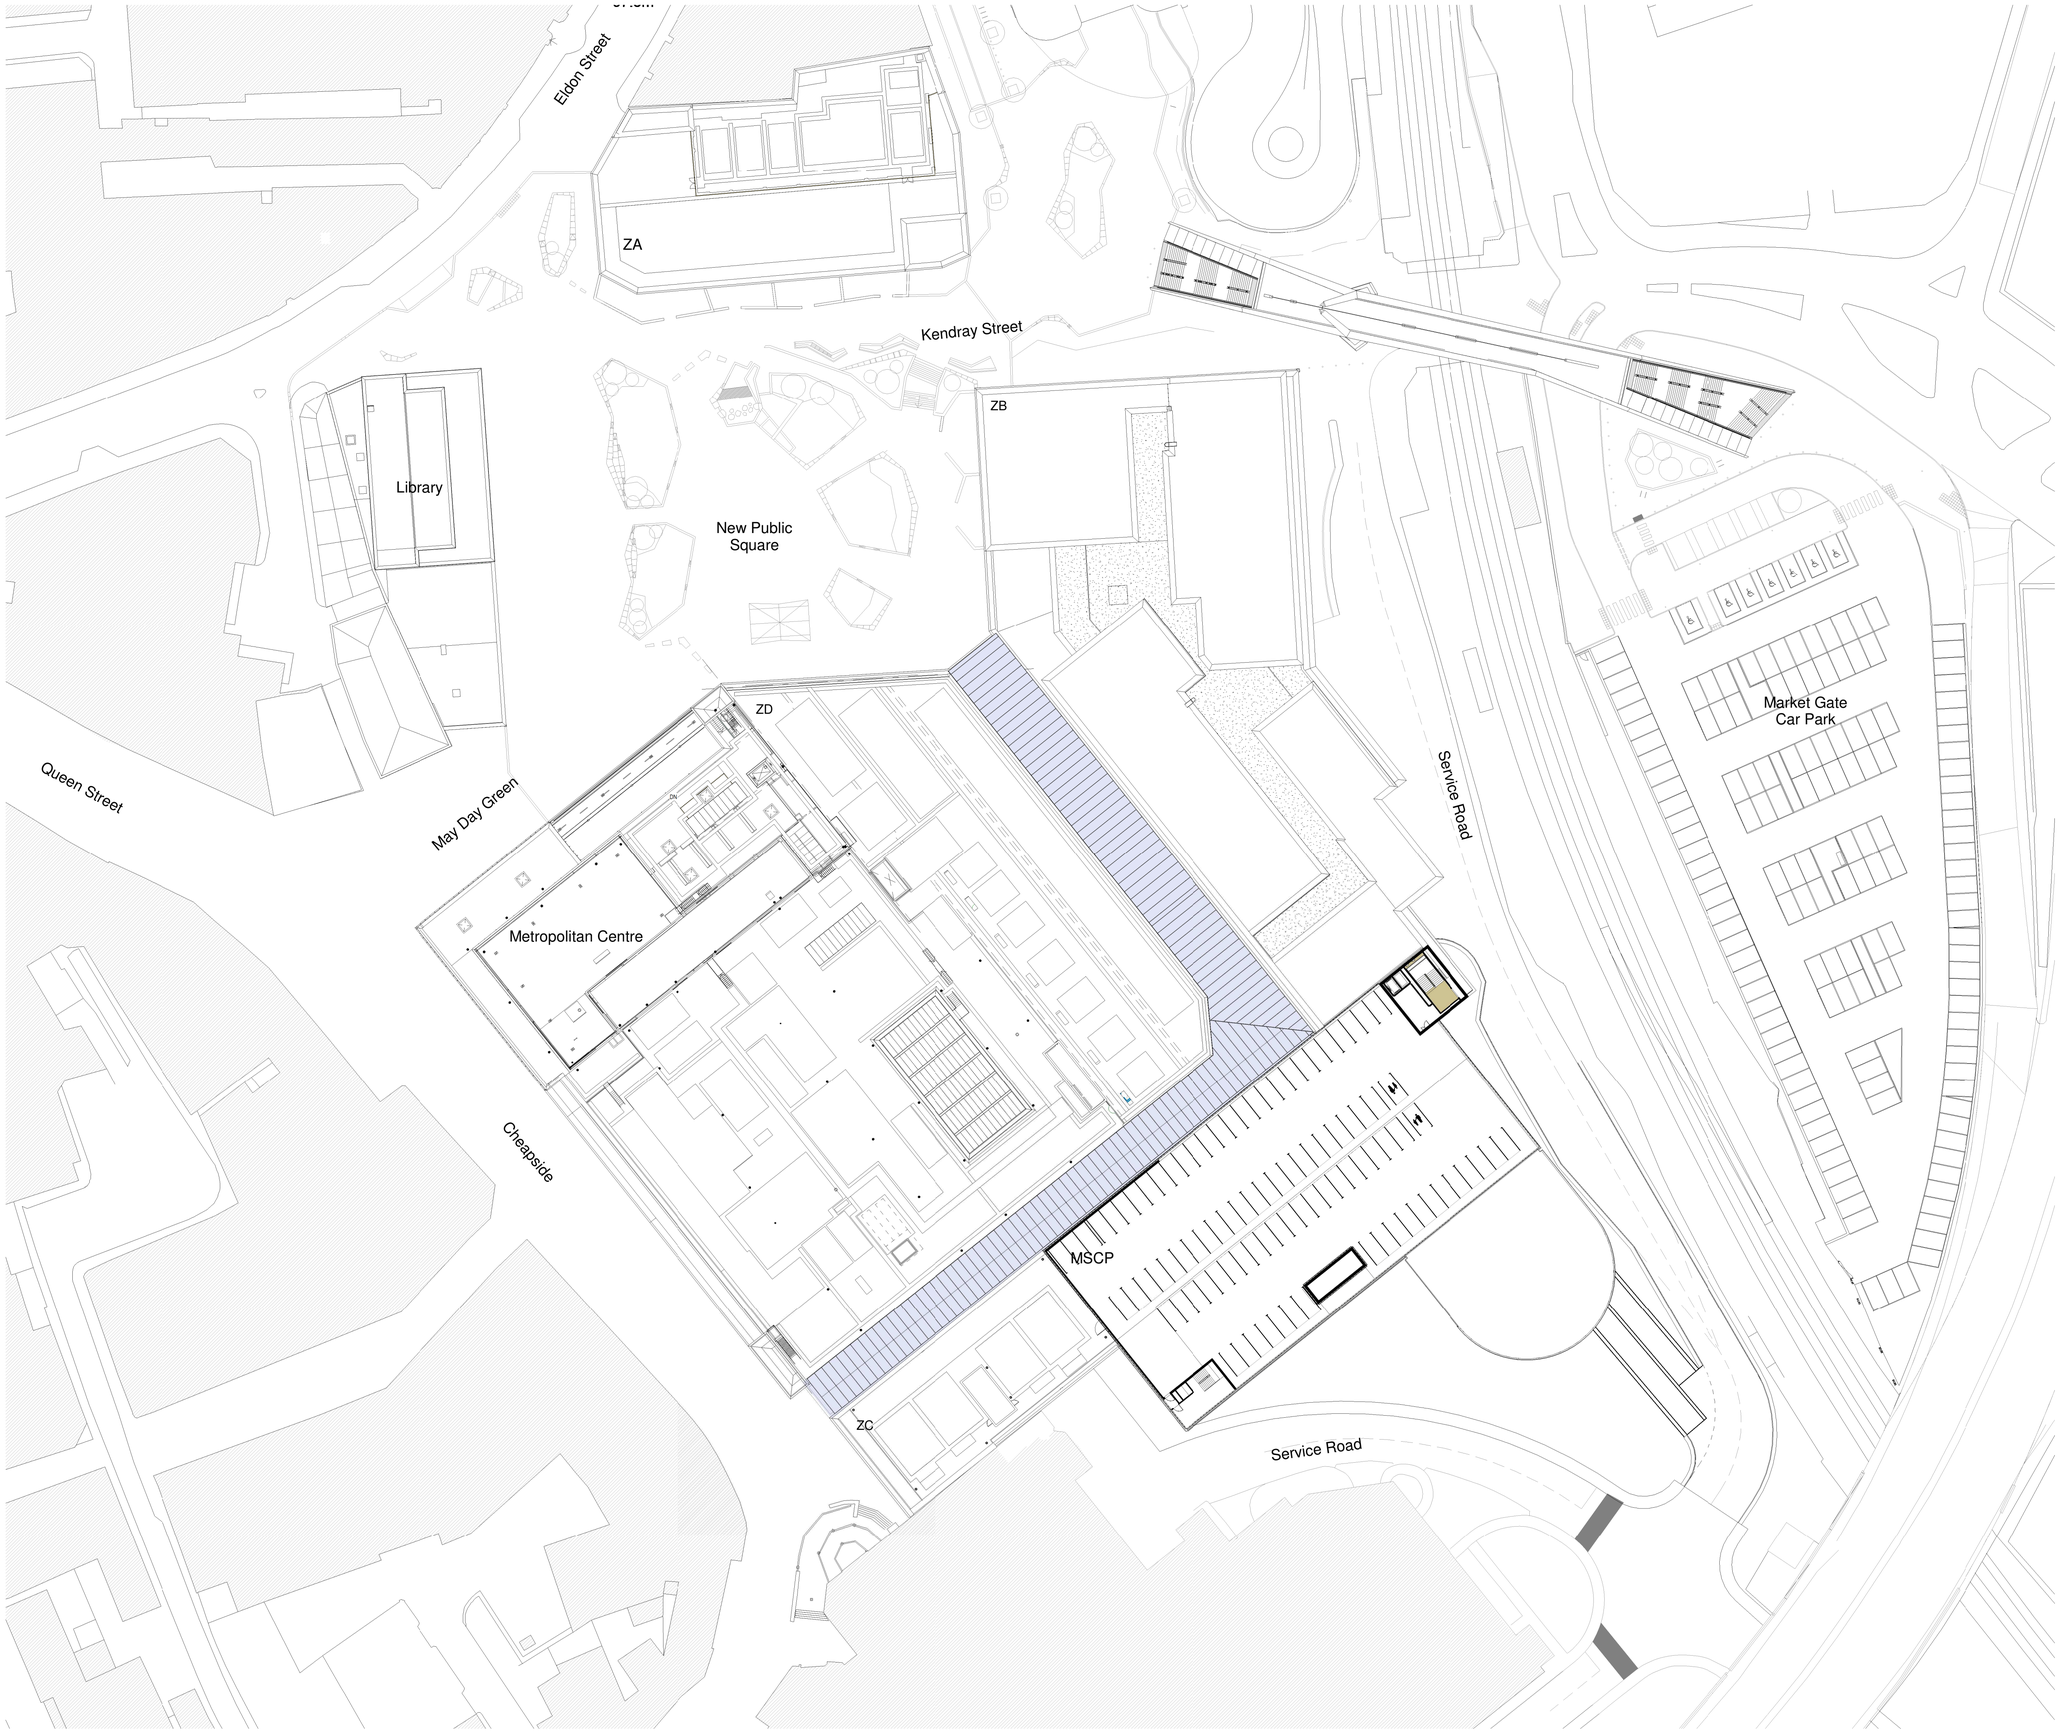

Notes:
- This drawing is copyright.
- Do not scale dimensions from this drawing.
- This drawing is to be read in conjunction with all other relevant drawings.
- All discrepancies on this drawing are to be reported to the architect.
- Do not modify any element of this drawing.
- Use drawing only for purpose(s) issued.

North Sign / Key Plan

0 1 5 10 15 25m

1:500 Scale @ A1
1:1000 Scale @ A3

The following external model files are included within this drawing:

- Medium Shopping Unit (MSU)
- Shopping Unit (SU)
- Restaurant Unit (R)
- Leisure Cinema
- Leisure Other
- MSCP
- Ancillary

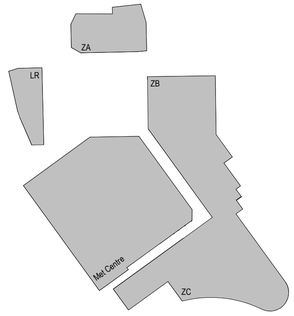

Rev	Date	Revision Notes	Drawn	Review
P03	15/01/19	Planning Issue	EA	SL
P02	11/12/18	S3 - Suitable for Review and Comments	EA	SL
P01	27/09/17	D2- Suitable for Tender	MH	EA

Client
Barnsley Metropolitan Borough Council

IBI
Intelligence
Buildings
Infrastructure
www.ibigroup.com

Project
The Glass Works, Barnsley

Drawing Title
Site Plan - Roof

Job Number	Date Created	PAS 1192 Status Code
50727		

Scale@A1/A3	Purpose
1 : 500/1000	Planning

Drawing Number	Revision
BGW2-IBI-XX-RF-SP-A-G700-0007	3