
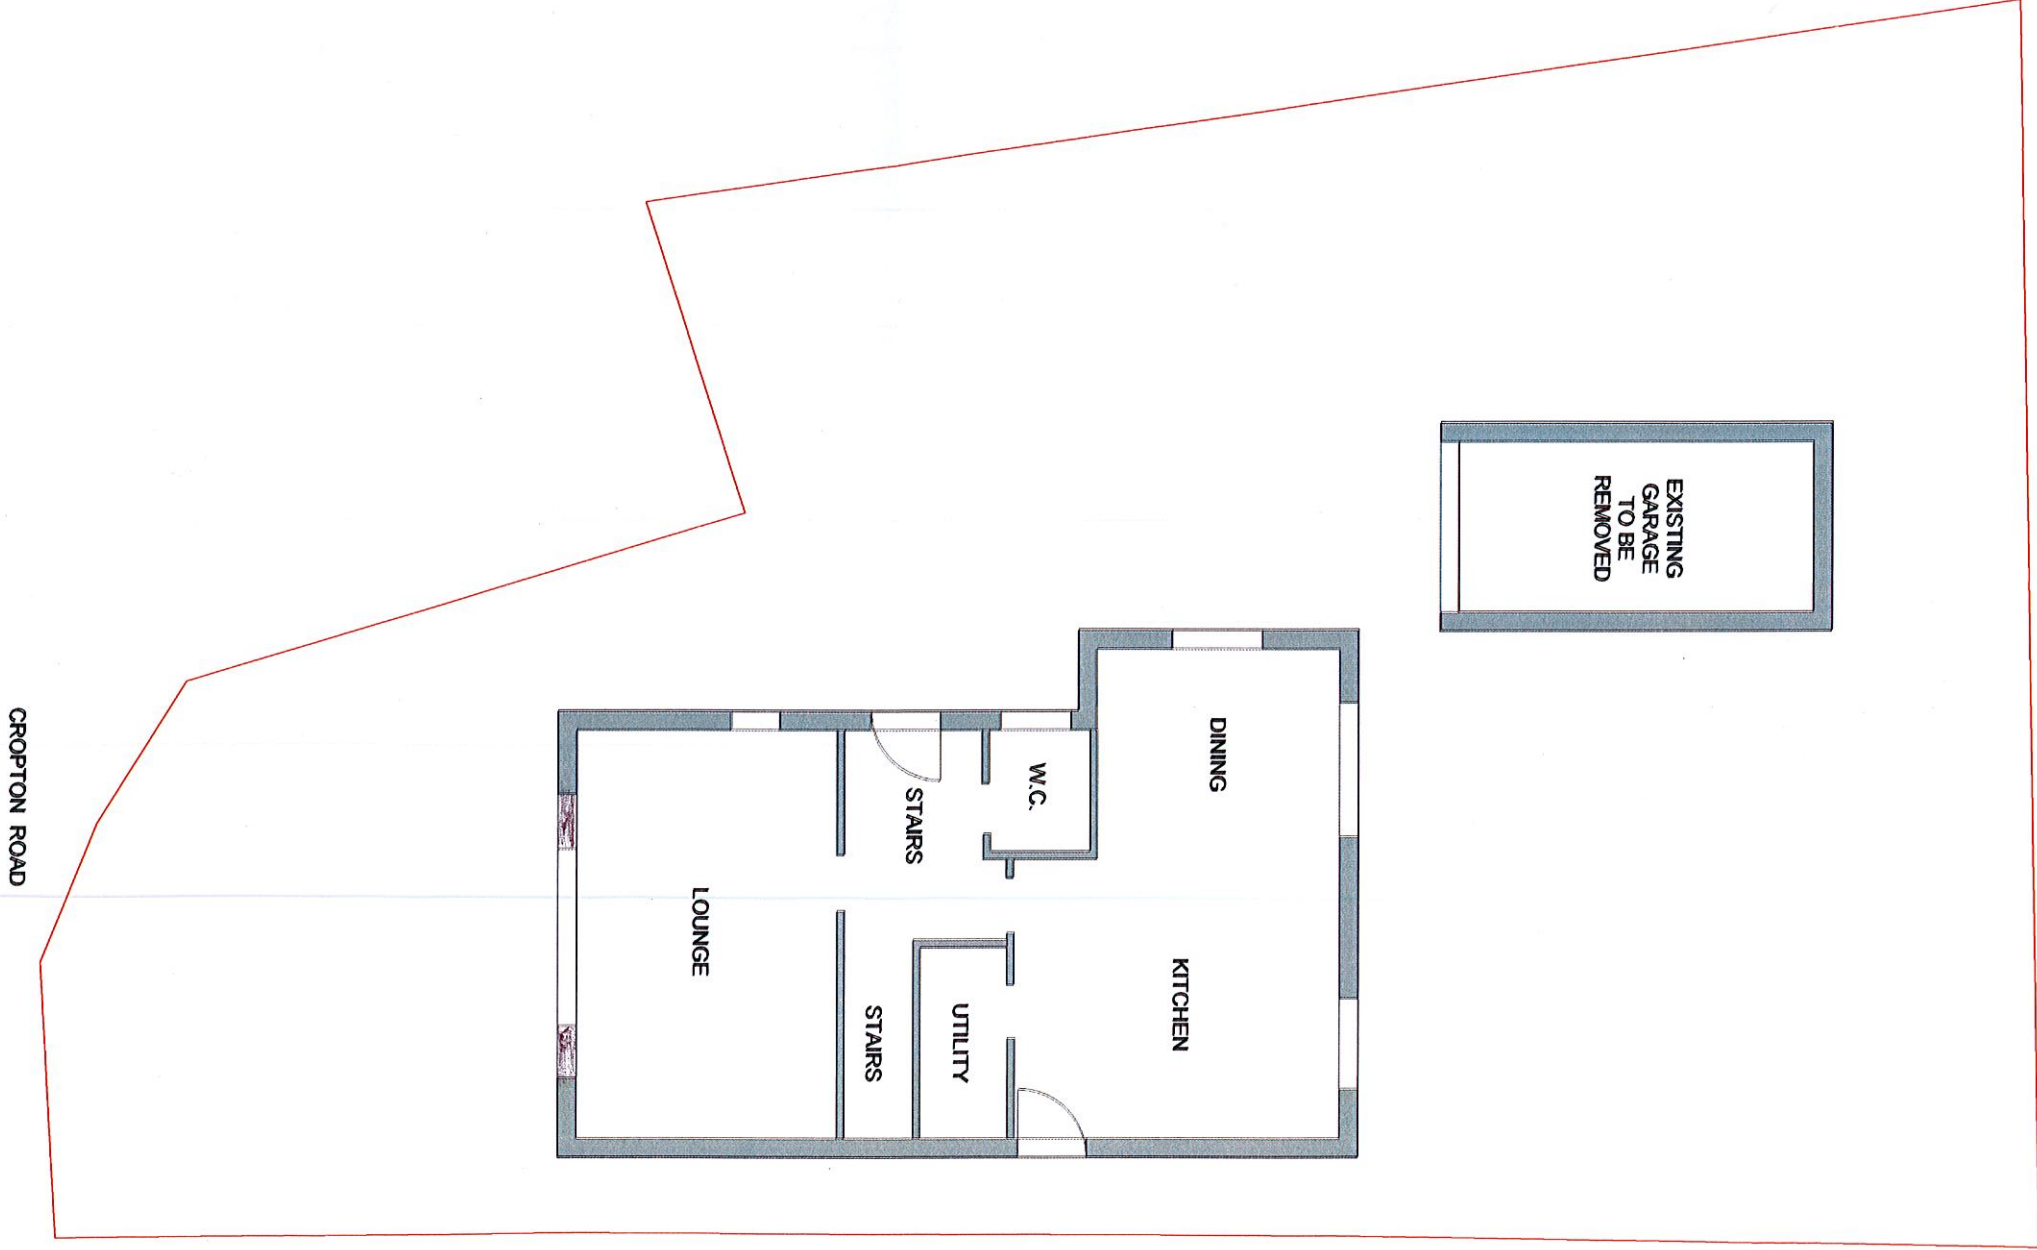


Existing Plan View (With Boundary)

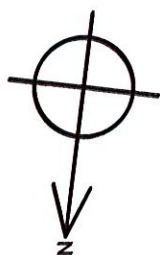

CROPTON ROAD

Existing Site Address



MR & MRS SMIRTHWAITE
17 CROPTON ROAD
ROYSTON
BARNESLEY
S71 4JJ
SOUTH YORKSHIRE

A3

Drawing Scale: 1:100



Proposed Plan View (With Boundary)

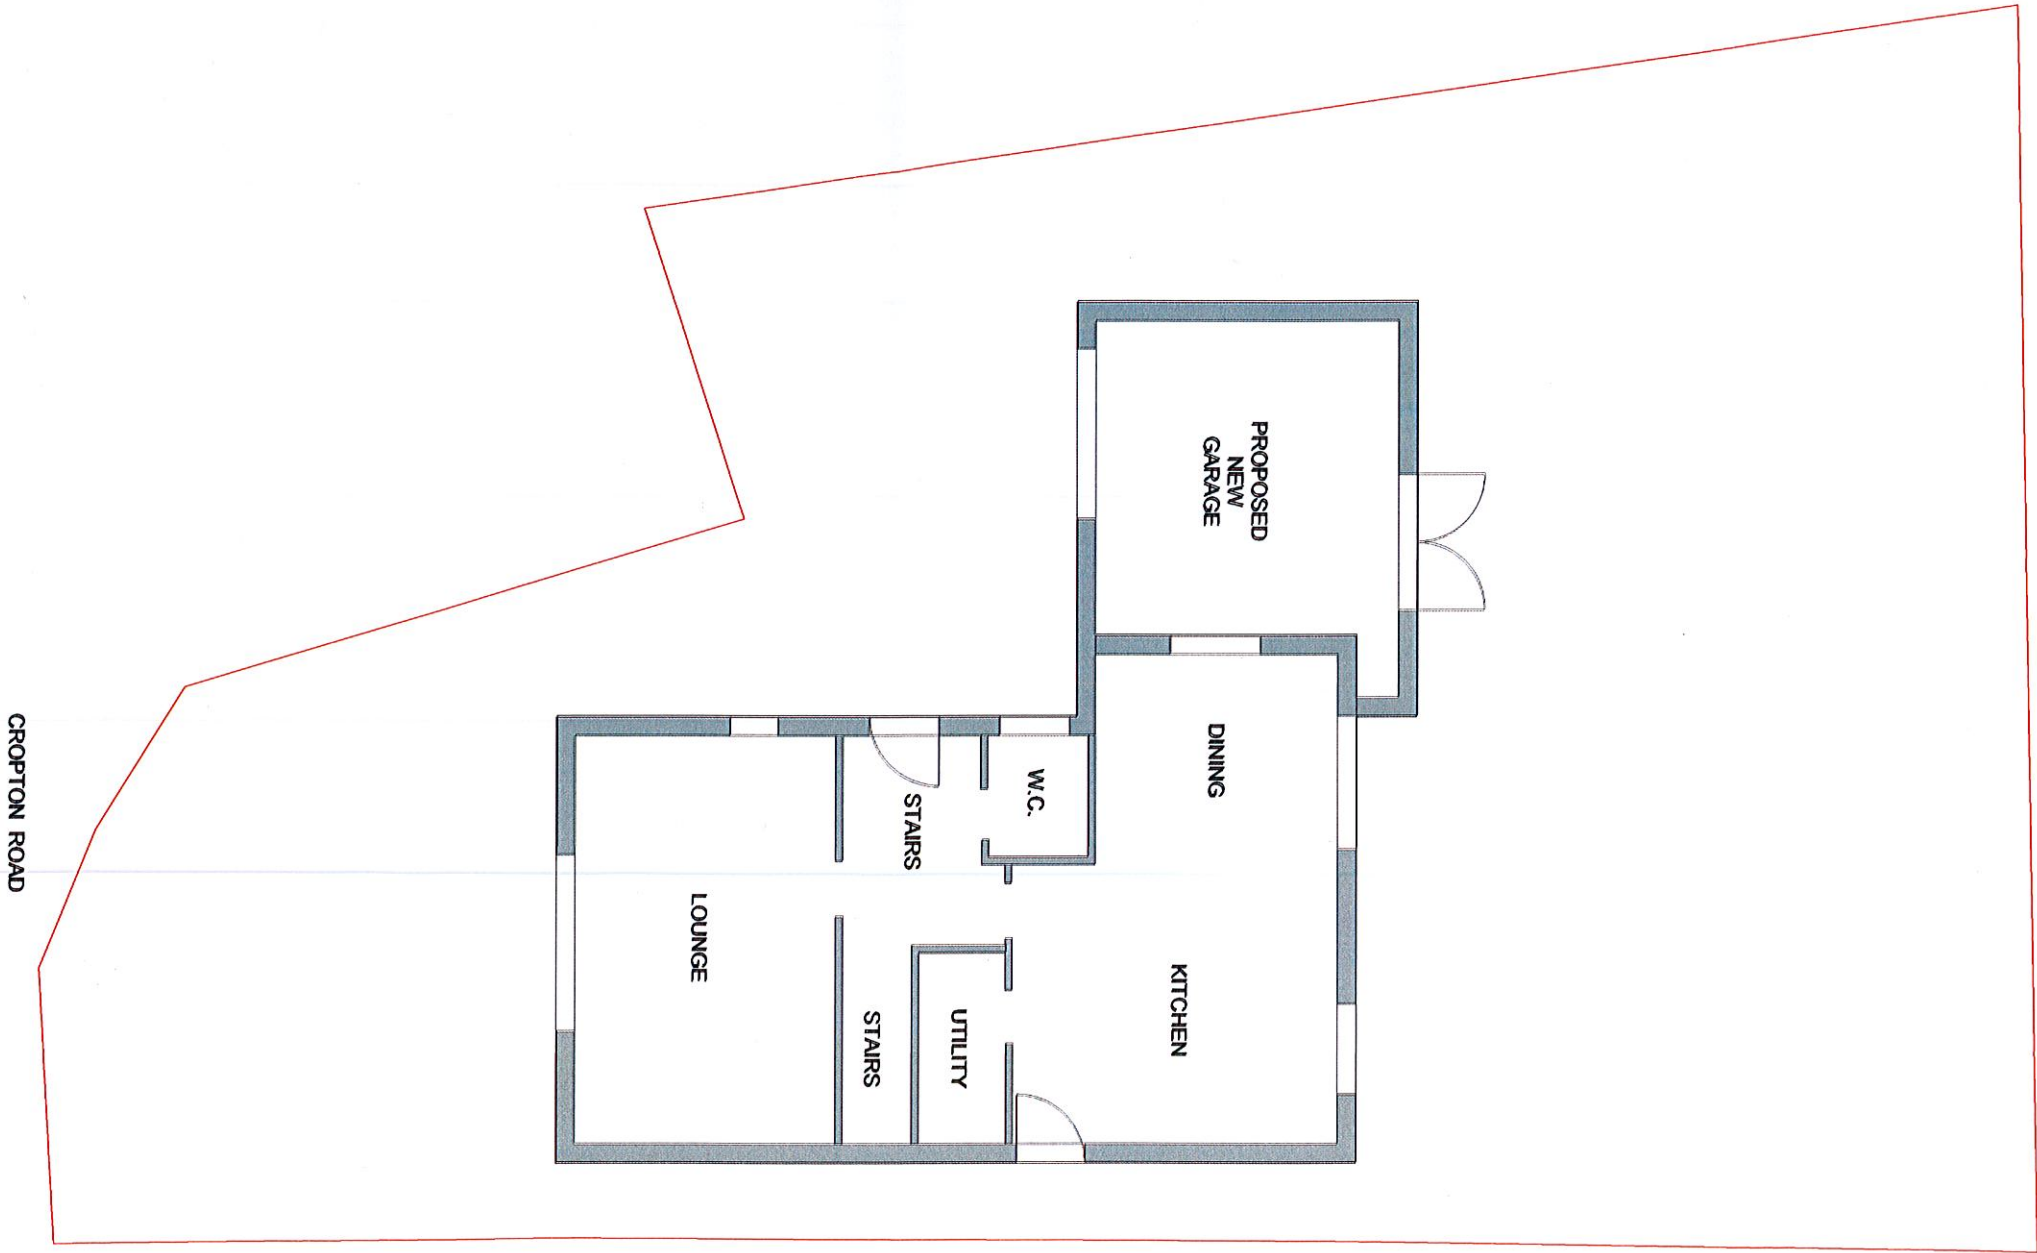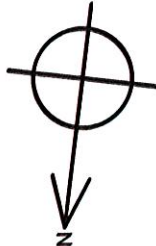

Proposed Site Address
MR & MRS SMIRTHWAITE
17 CROPTON ROAD
ROYSTON
BARNESLEY
S71 4JJ
SOUTH YORKSHIRE


A3

Drawing Scale: 1:100



RoofWright

Proposed Plan View (With Boundary)

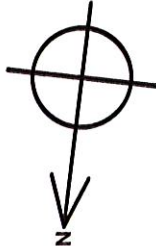

Proposed Site Address

MR & MRS SMIRTHWAITE
17 CROPTON ROAD
ROYSTON
BARNESLEY
S71 4JJ
SOUTH YORKSHIRE

A3

Drawing Scale: 1:100



RoofWright