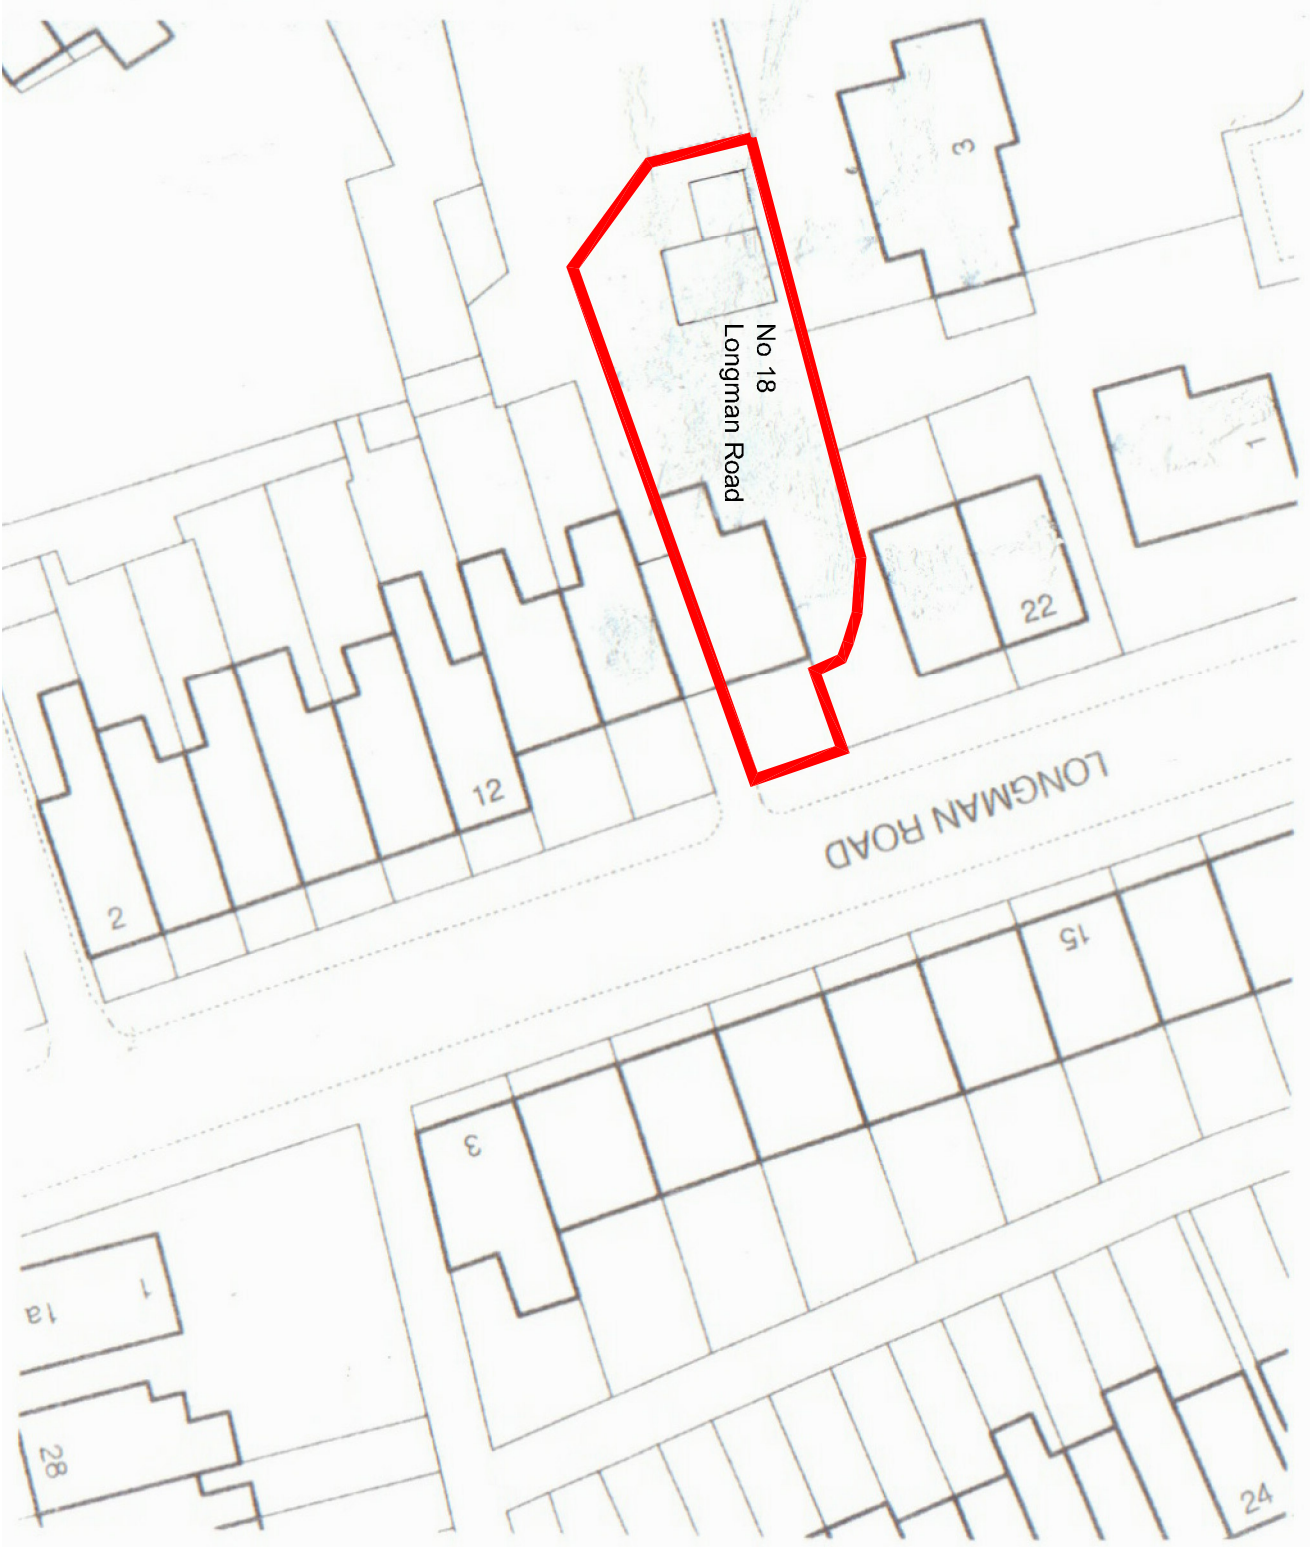


Site Layout Plan 1:500

NOTE:

Proposed extension details are of the same size and elevational profile of the previously approved scheme for 18 Longman Road.

All alterations are internal with the dwelling split into 3 No individual dwellings over the three floors and the addition of 2 No off road parking spaces to the front garden to suit these development proposals.

 S J SALISBURY DESIGNS 25 Cartwright Avenue, Harley, Whitefort, Worcester, WR4 0NZ T: (01905) 25977 F: (01905) 25983 M: 07788 822393 E: sj@salisburydesigns@talktalk.net W: www.sjsalisburydesigns.co.uk				Client:		Drawing Details		Project		Existing Residential Dwelling		Drawing No:	
Azure Developments Ltd				Drawing Scale:		1:1250		Title:		Barnsley			
				Date Drawn:		Oct 2010		Drawing Title:		Site Location & Site Layout Plan			
				Drawn By:		SJS							
Ref:				2K10 008						P001			
										Rev:			
										.			