


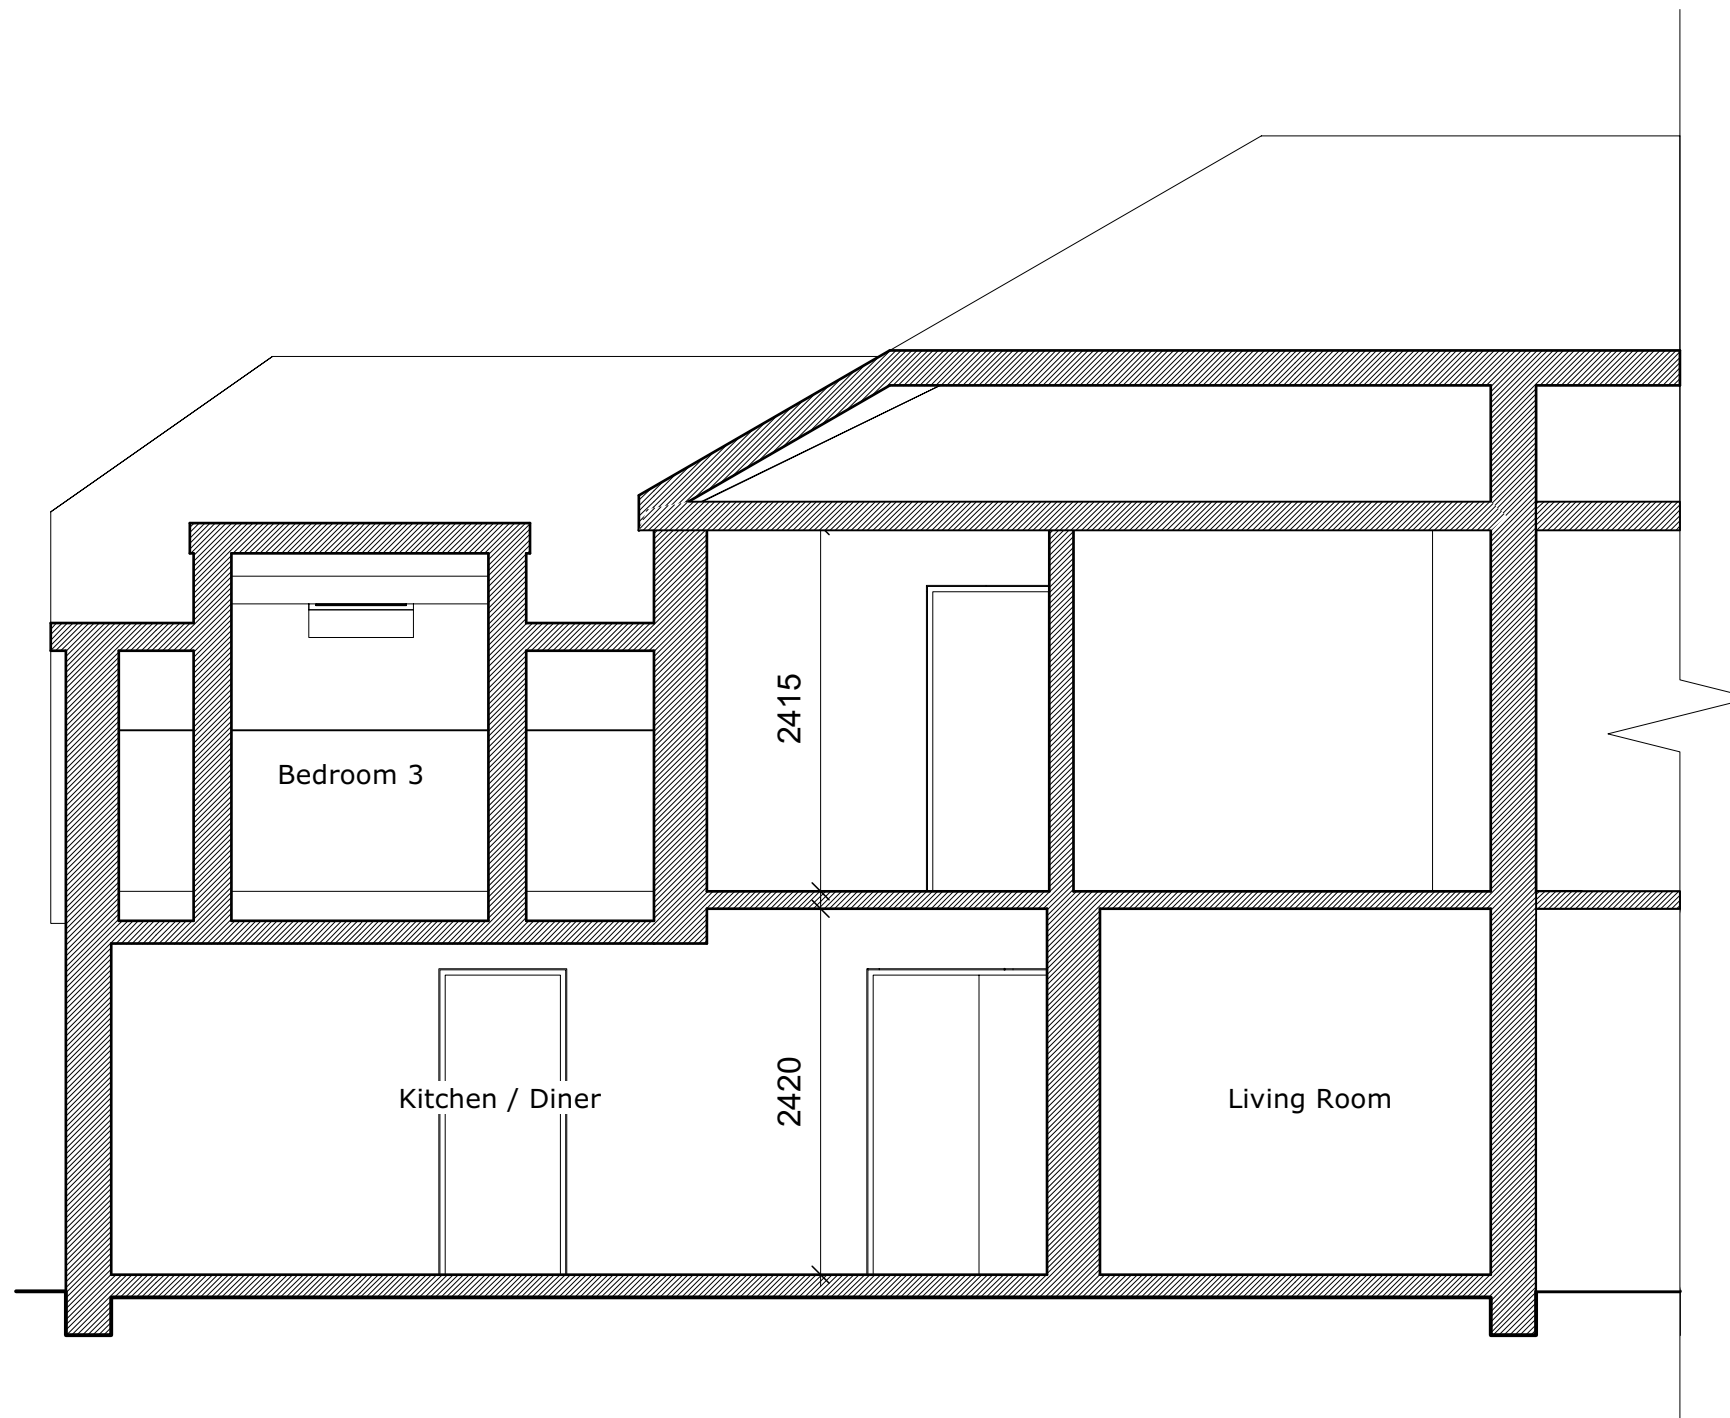

P01 08/01/2024 Planning

DO NOT SCALE FROM DRAWINGS.

Client

Mr & Mrs Goodinson

Address

16 Royd Avenue,
Cudworth, S72 8LE

Project

16 Royd Avenue

Drawing

Proposed Section AA



E: rachel@rldmstudio.co.uk
T: 07595603049

Scale

1:50 @ A3

Date

08/01/2024

Dwg No.

2315-RLDM-00-DR-A-00300

Rev: P01

1

Proposed Section AA
Scale: 1:50

