




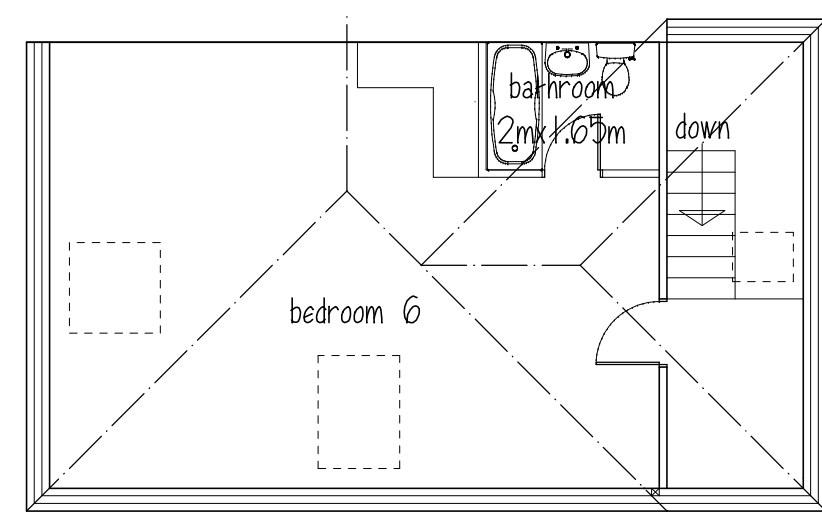


ATTIC FLOOR

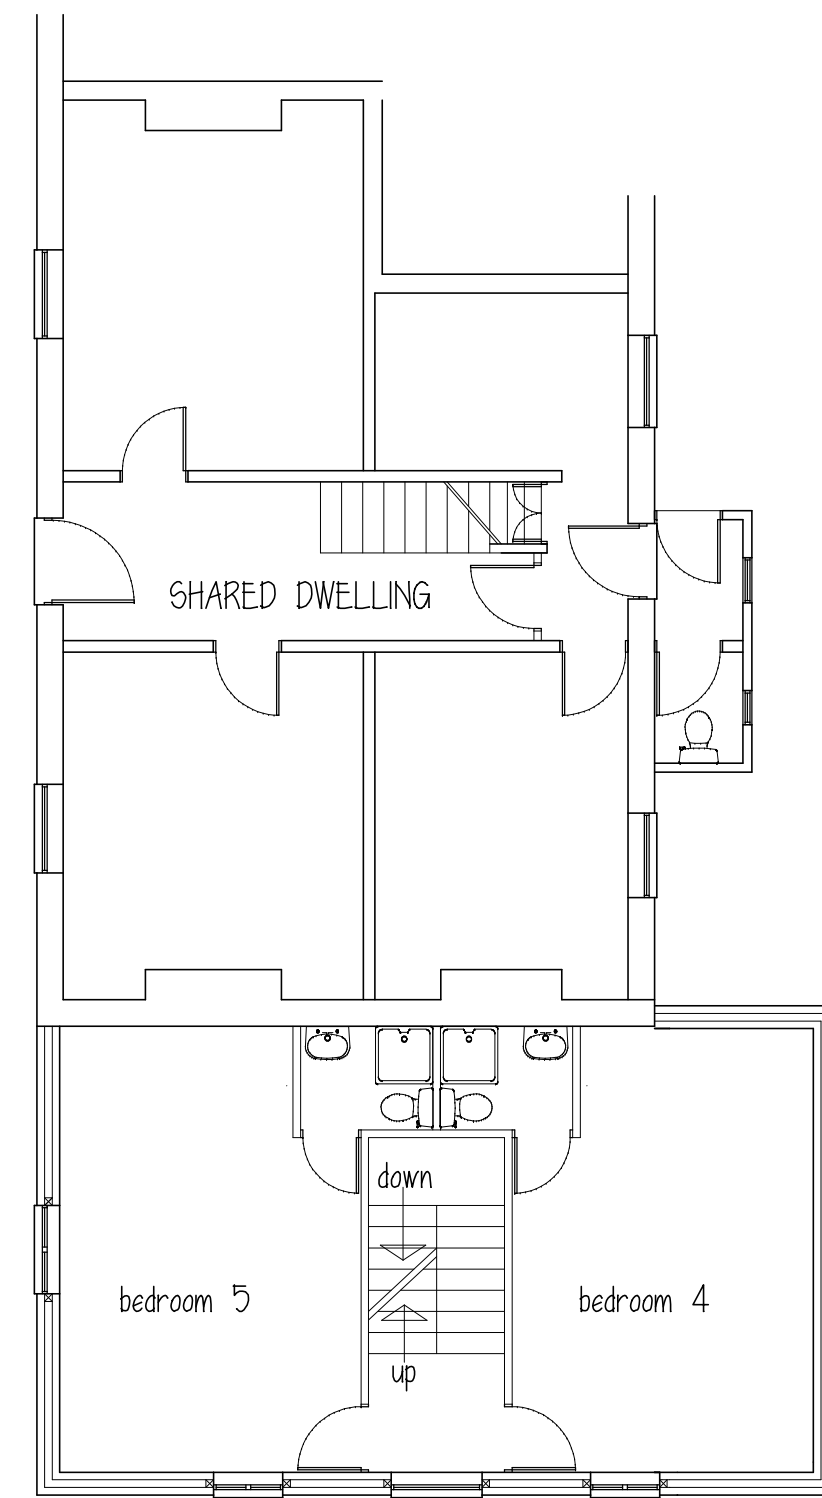

FIRST FLOOR

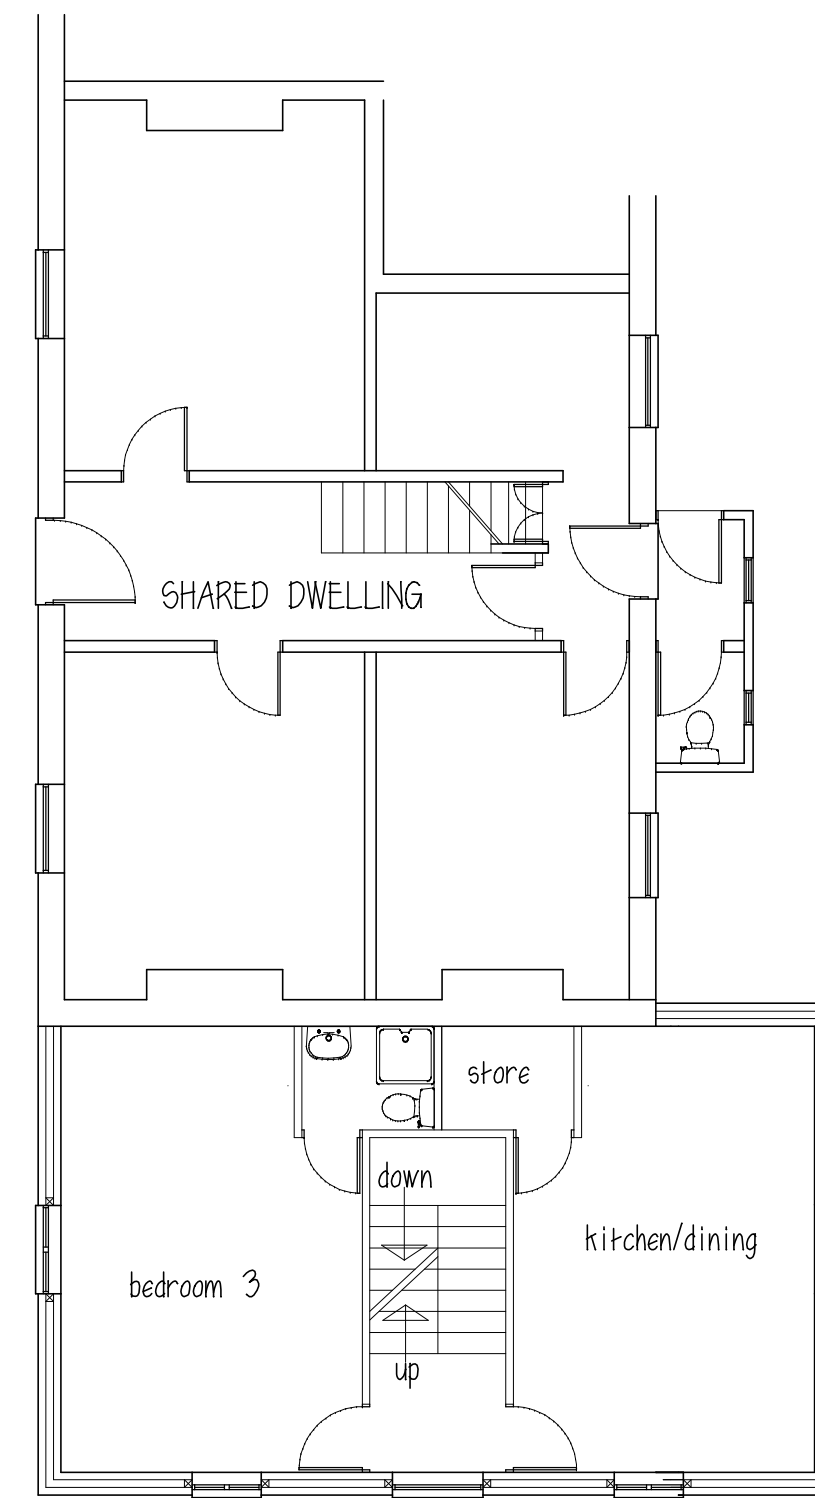


GROUND FLOOR

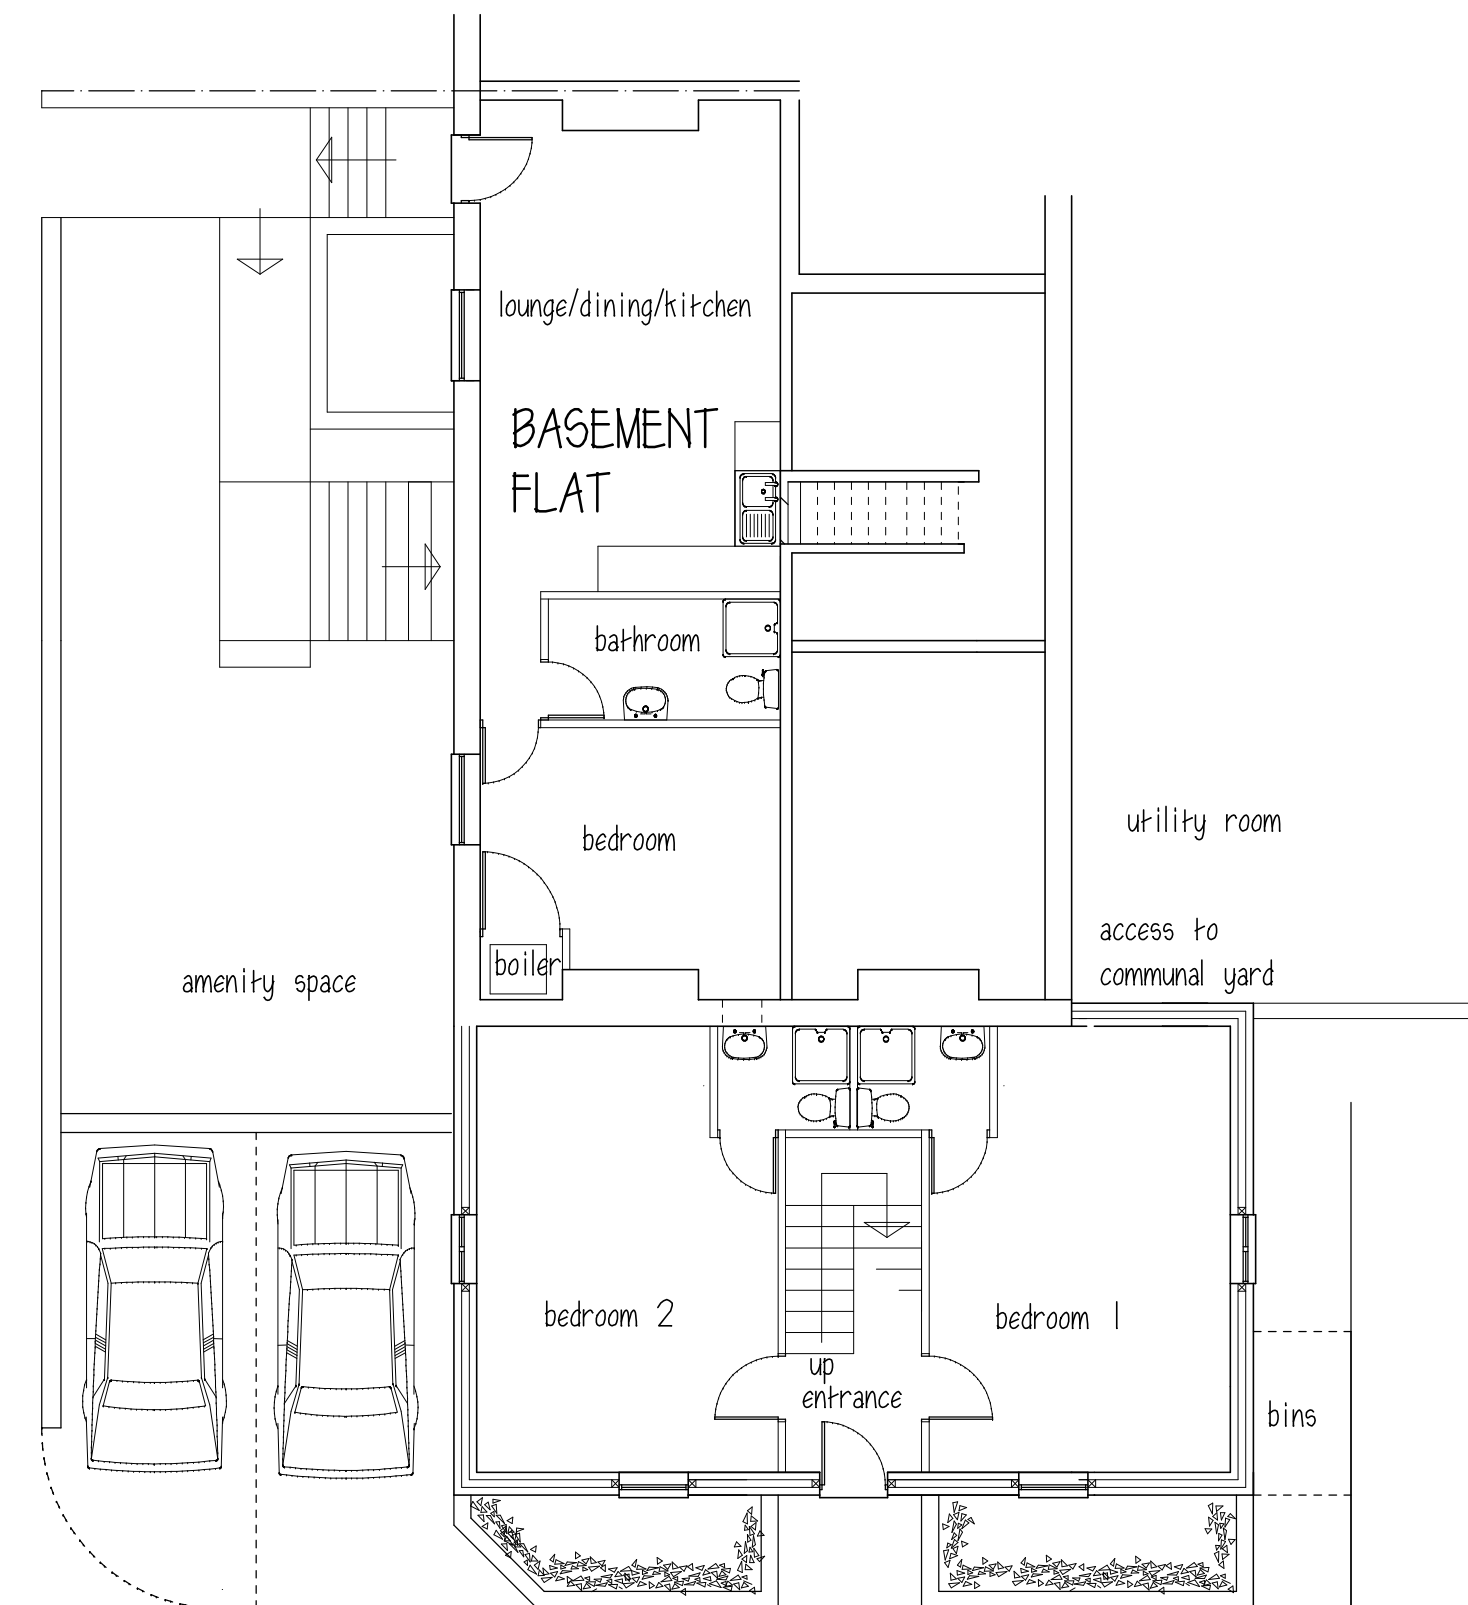

LOWER GROUND FLOOR



SPRINGFIELD PLACE ELEVATION

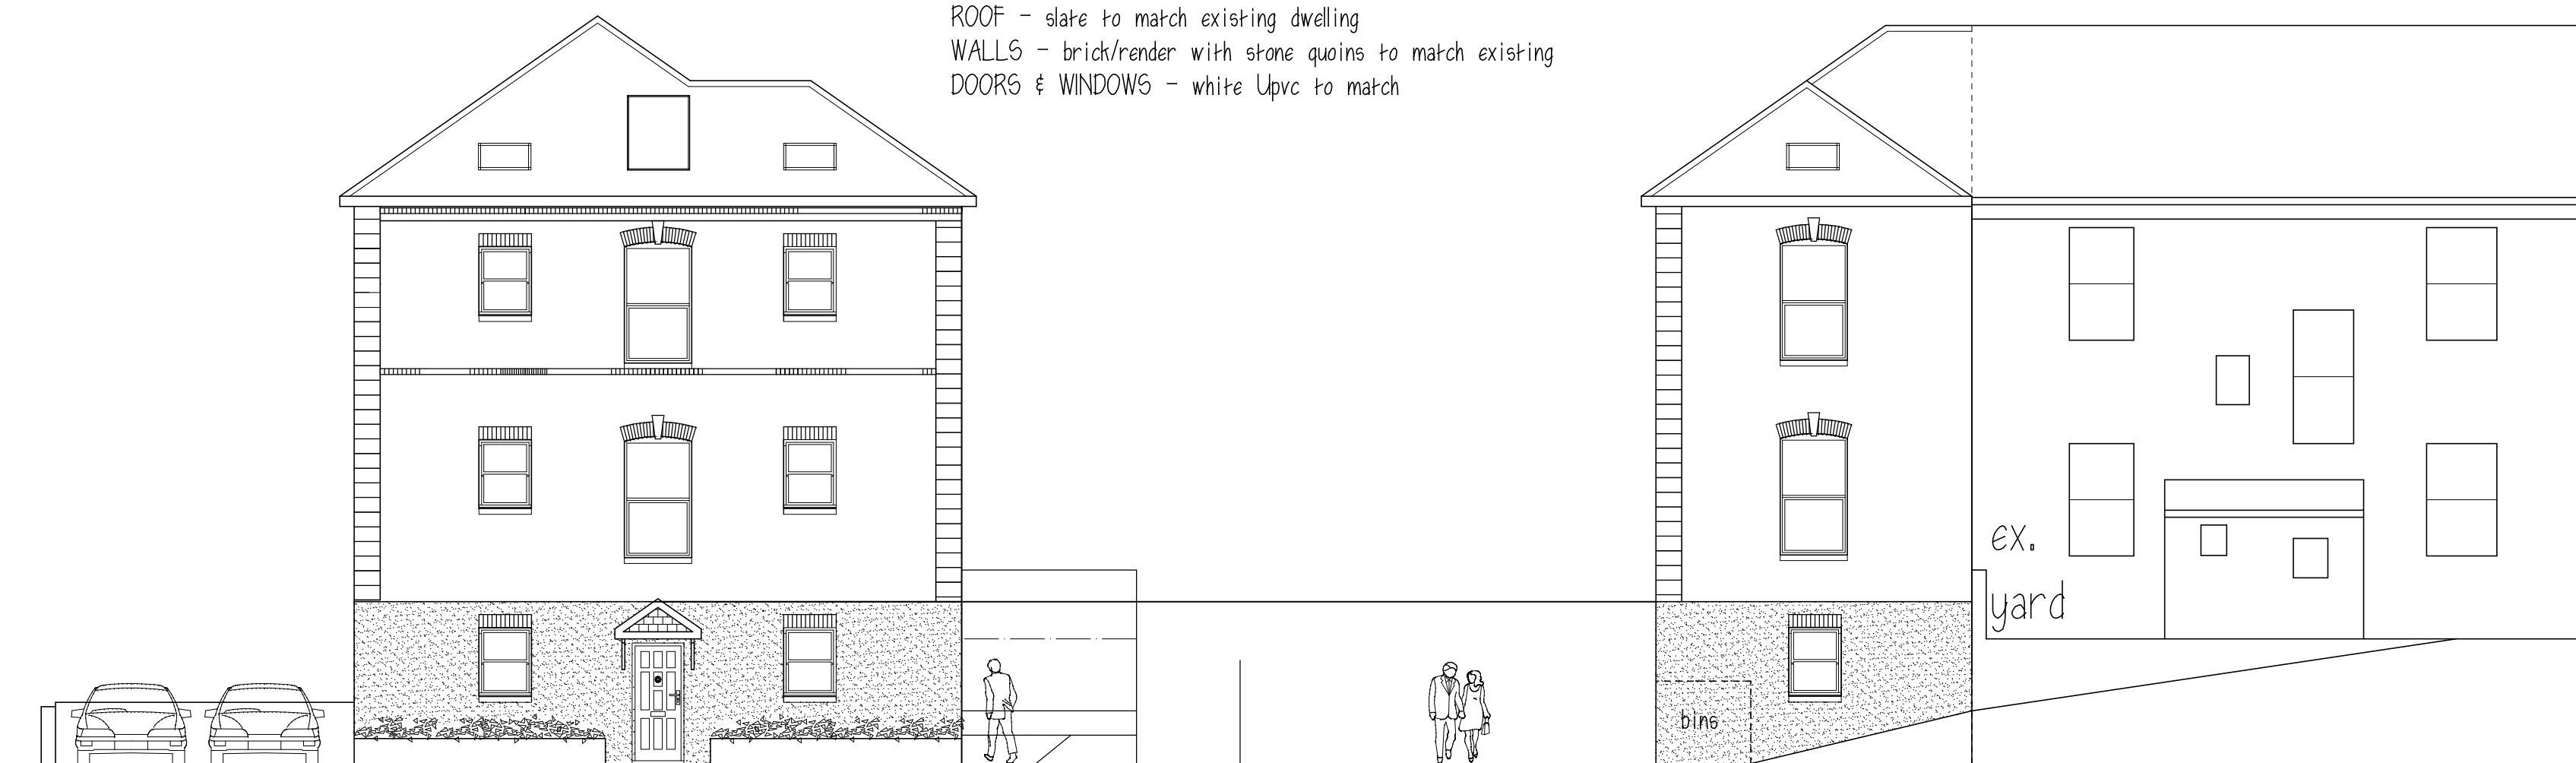

SPRINGFIELD STREET ELEVATION

REAR ELEVATION

ROOF - slate to match existing dwelling
WALLS - brick/render with stone quoins to match existing
DOORS & WINDOWS - white Upvc to match

Mr W.B. SHUFFLEBOTTOM

PROPOSED H.M.O.
EXTENSION TO
4 SPRINGFIELD PL.
BARNSELEY

PLANS & ELEVATIONS

1:100@A2 APRIL 15 Rev C

Peter Thompson

"Linwood"

Barnsley Road

Dadworth

Barnsley S75 3JR m. 07973251730

e-mail peter.thompson@hotmail.co.uk



M.C.I.A.T.