



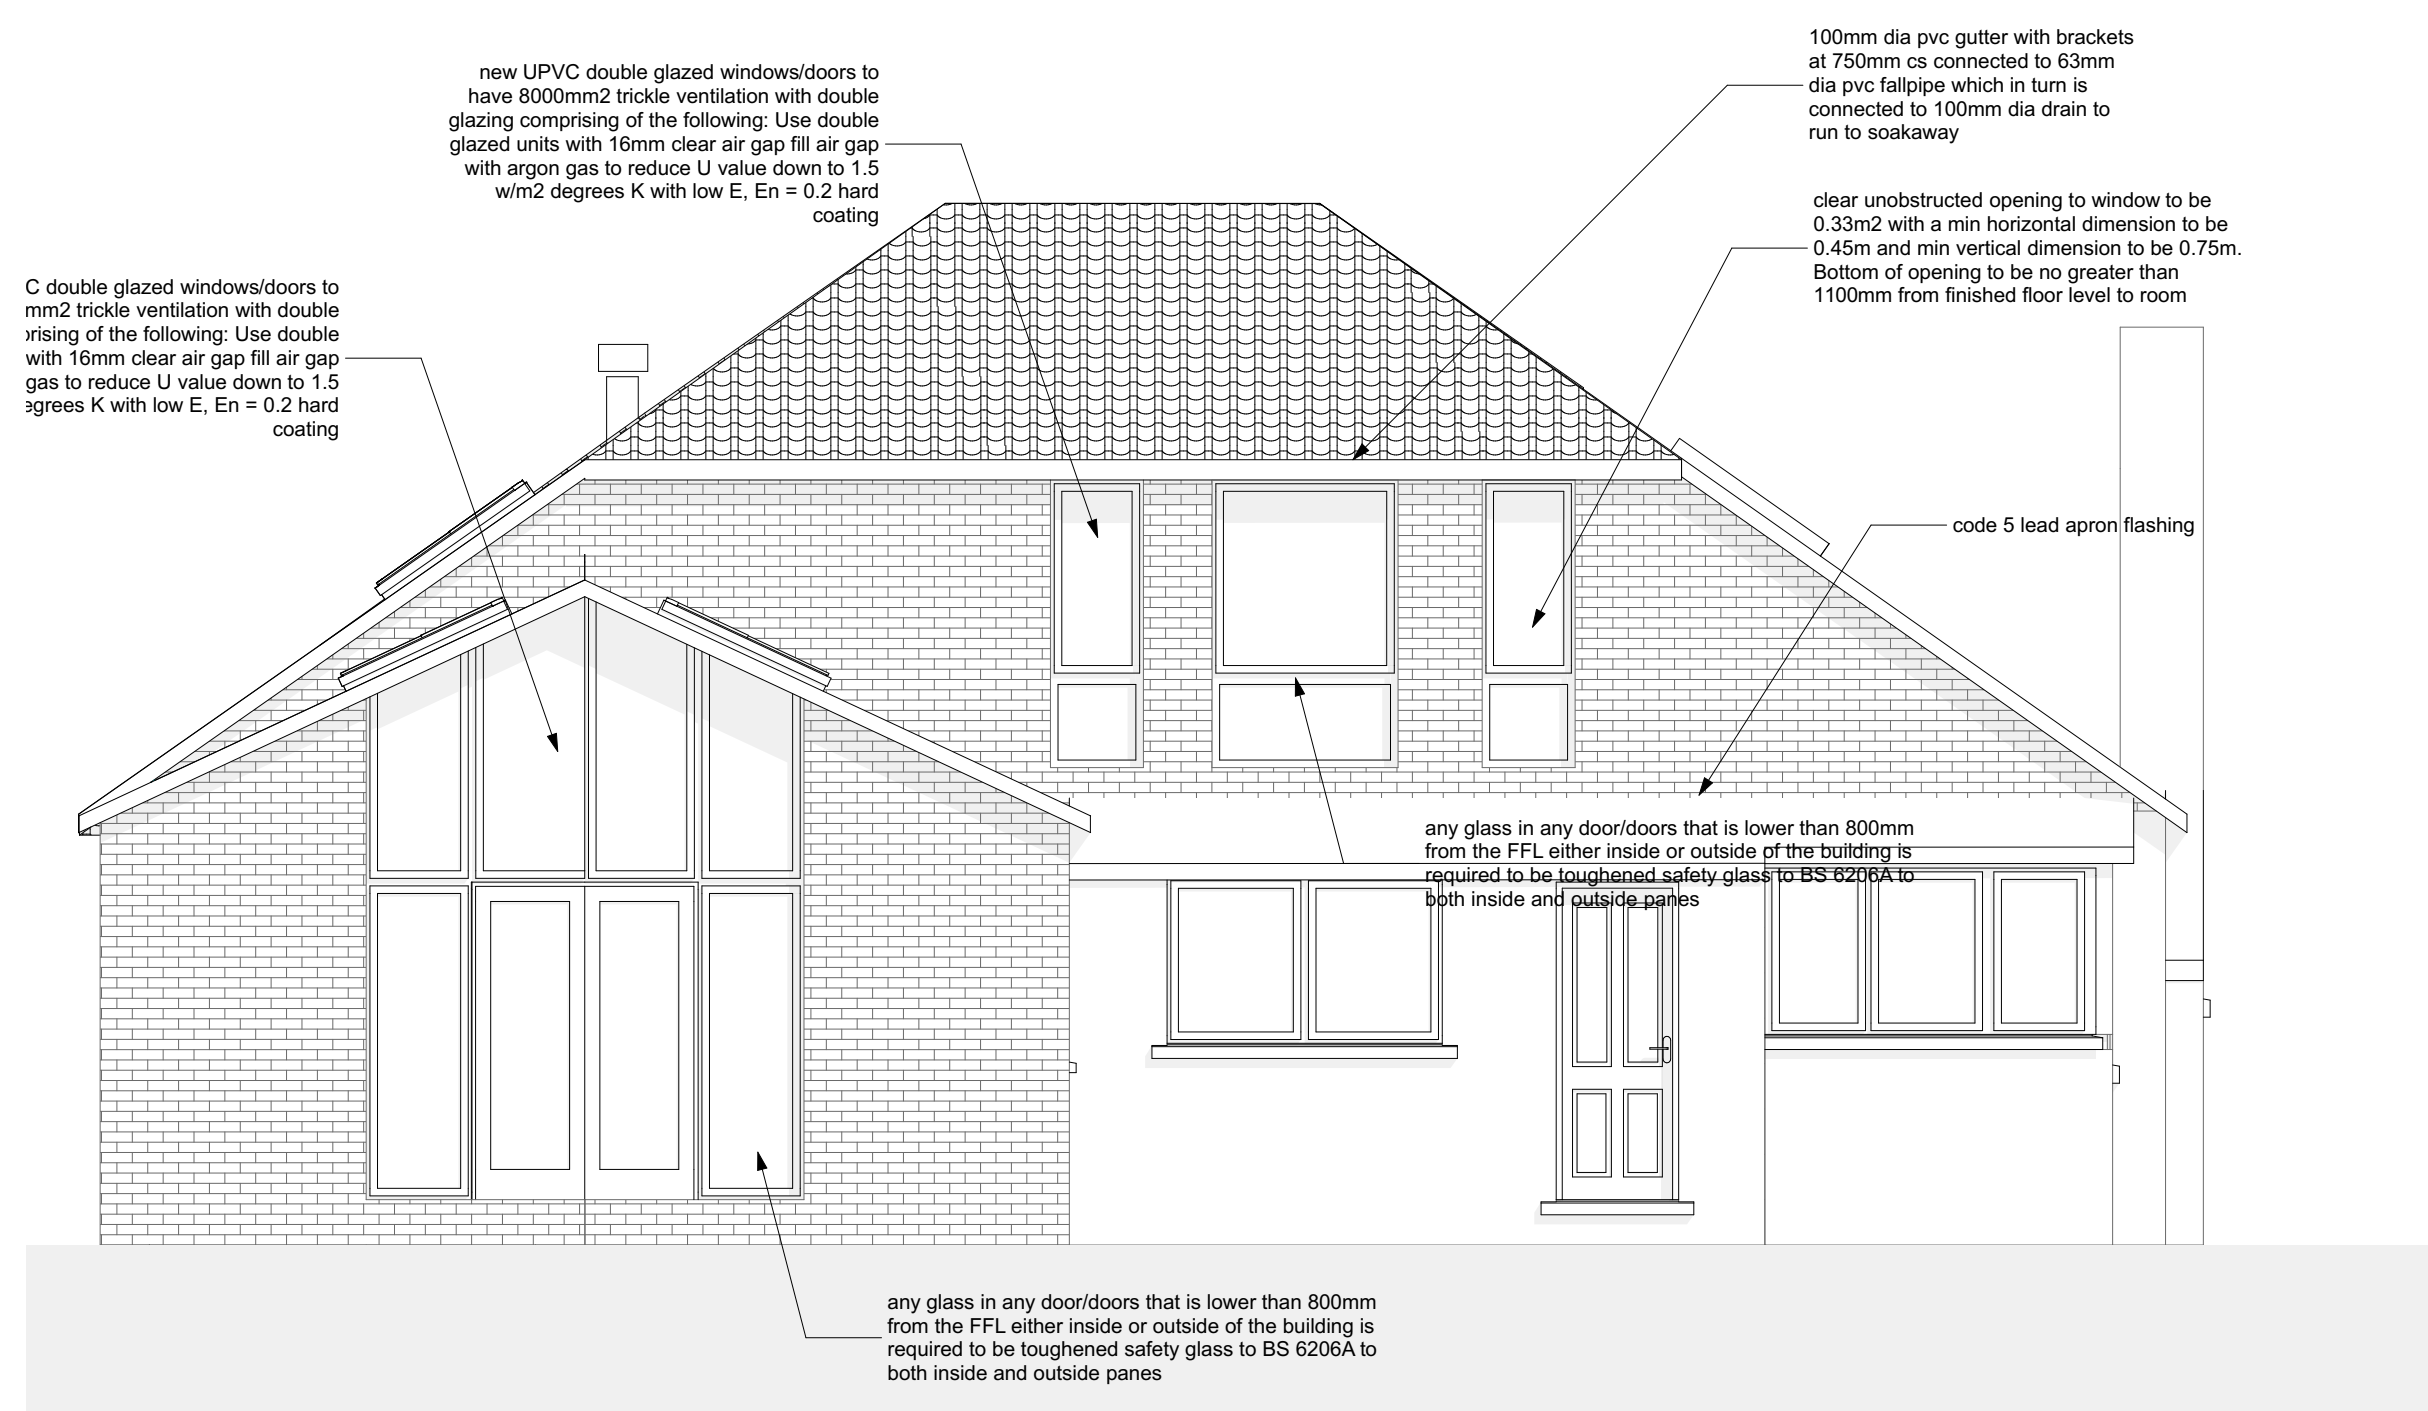

E-34	Elevation	1:50
------	-----------	------



E-31	Elevation	1:50
------	-----------	------

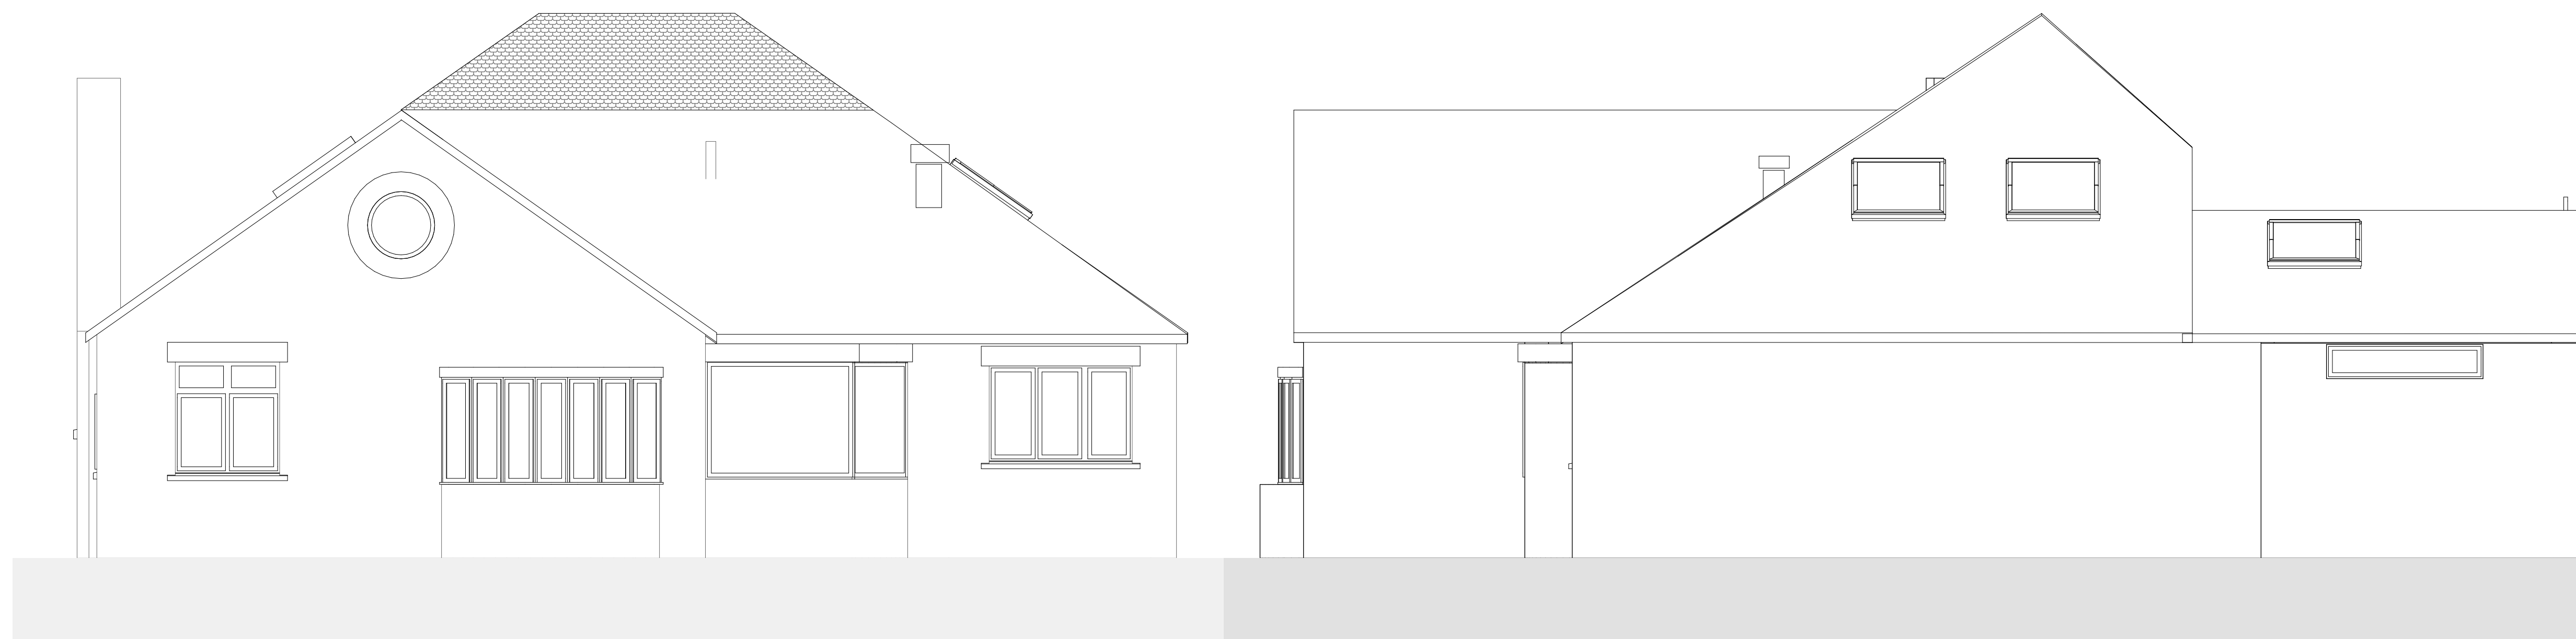

E-32	Elevation	1:50E-33	Elevation (2)	1:50
------	-----------	----------	---------------	------

RevID	ChID	Change Name	Date
C		Pitched roof slope shown planning request	9/1/19
B		Pitched roof slope shown planning request	24/10/18
A		Roof shape changed planning request	31/8/18

Client: Deacey


Project: Proposed Ground and First Floor Extension to 124 Redbrook Road, Barnsley

Drawing Title:	As Proposed Elevations
-----------------------	---------------------------

Scale: 1:50 Date:09/01/2019

Drawn By: AR **Rev:** C

Drawing Nr: 4

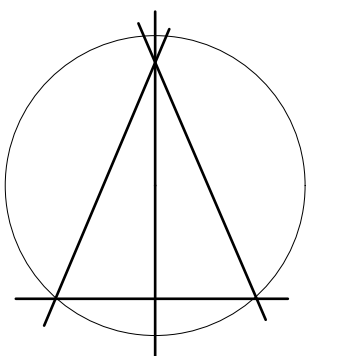

Alan Robinson
Chartered Architect BA Dip Arch RIBA BSc (Hons)
2 Gawber Road, Barnsley S75 2AF
Tel/Fax 01226 286066
Mob: 07947808933