


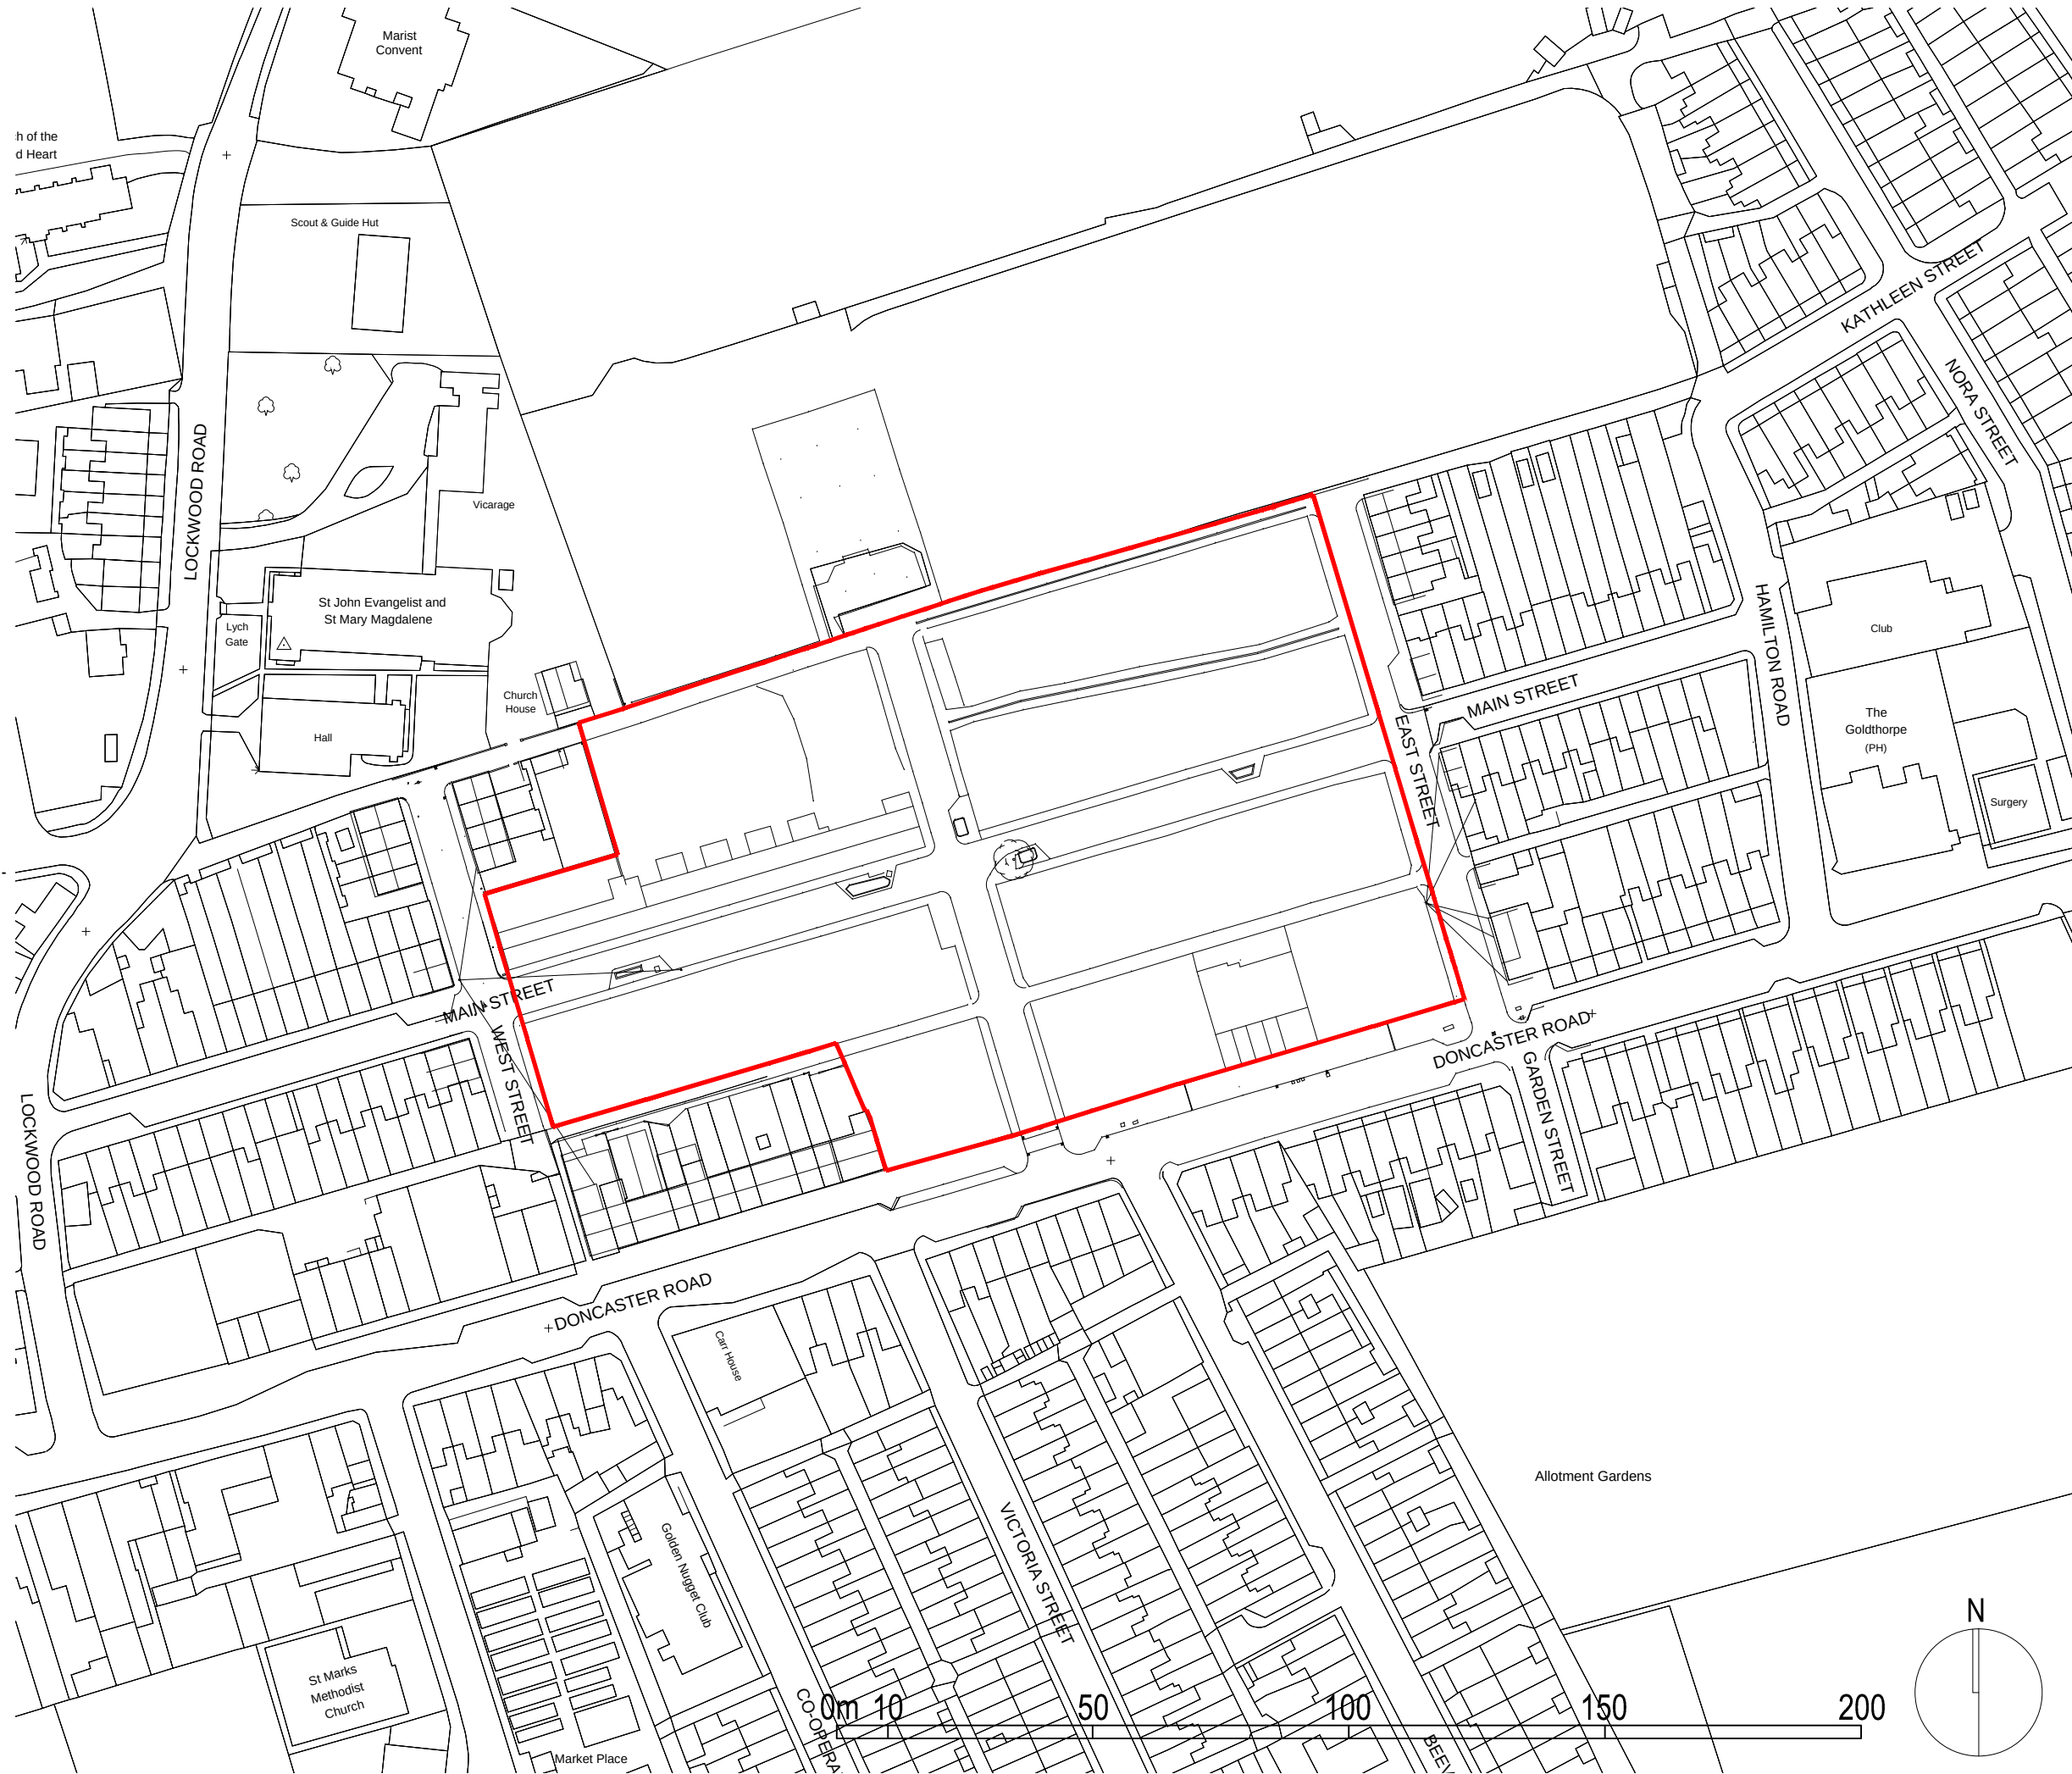

THIS DRAWING IS COPYRIGHT.
It must not be reproduced or disclosed to third parties without our prior permission

Do not scale from this drawing, or, interrogate and use electronic information. Use dimensioned information only.
Only information included in the registered issued drawing to be used.

Any discrepancies should be reported immediately.

This drawing is to be read in conjunction with all relevant consultants, specialist manufacturers drawings and specifications.

Any surveyed information incorporated within this drawing cannot be guaranteed as accurate unless confirmed by fixed dimension.

All dimensions are in millimetres unless noted otherwise.

PLOTTING

For this drawing to be plotted as intended, the B3Bgeneral.stb Plot Style must be used as included in .zip folder version

A	17/02/15	Reserved matters submission	KSc	LAI
REV	DATE	DESCRIPTION	INITIAL	CHECKED



- Aberystwyth

○

Bradford

○

Cardiff

○

Glasgow
- Loughborough

○

Manchester

●

Newcastle

○

Newtown
- t : 0191 269 2090

f : 029 2038 4683

www.b3.co.uk

Goldthorpe Primary School
Goldthorpe, Barnsley, South Yorkshire
Robertsons Group
Site Location Plan