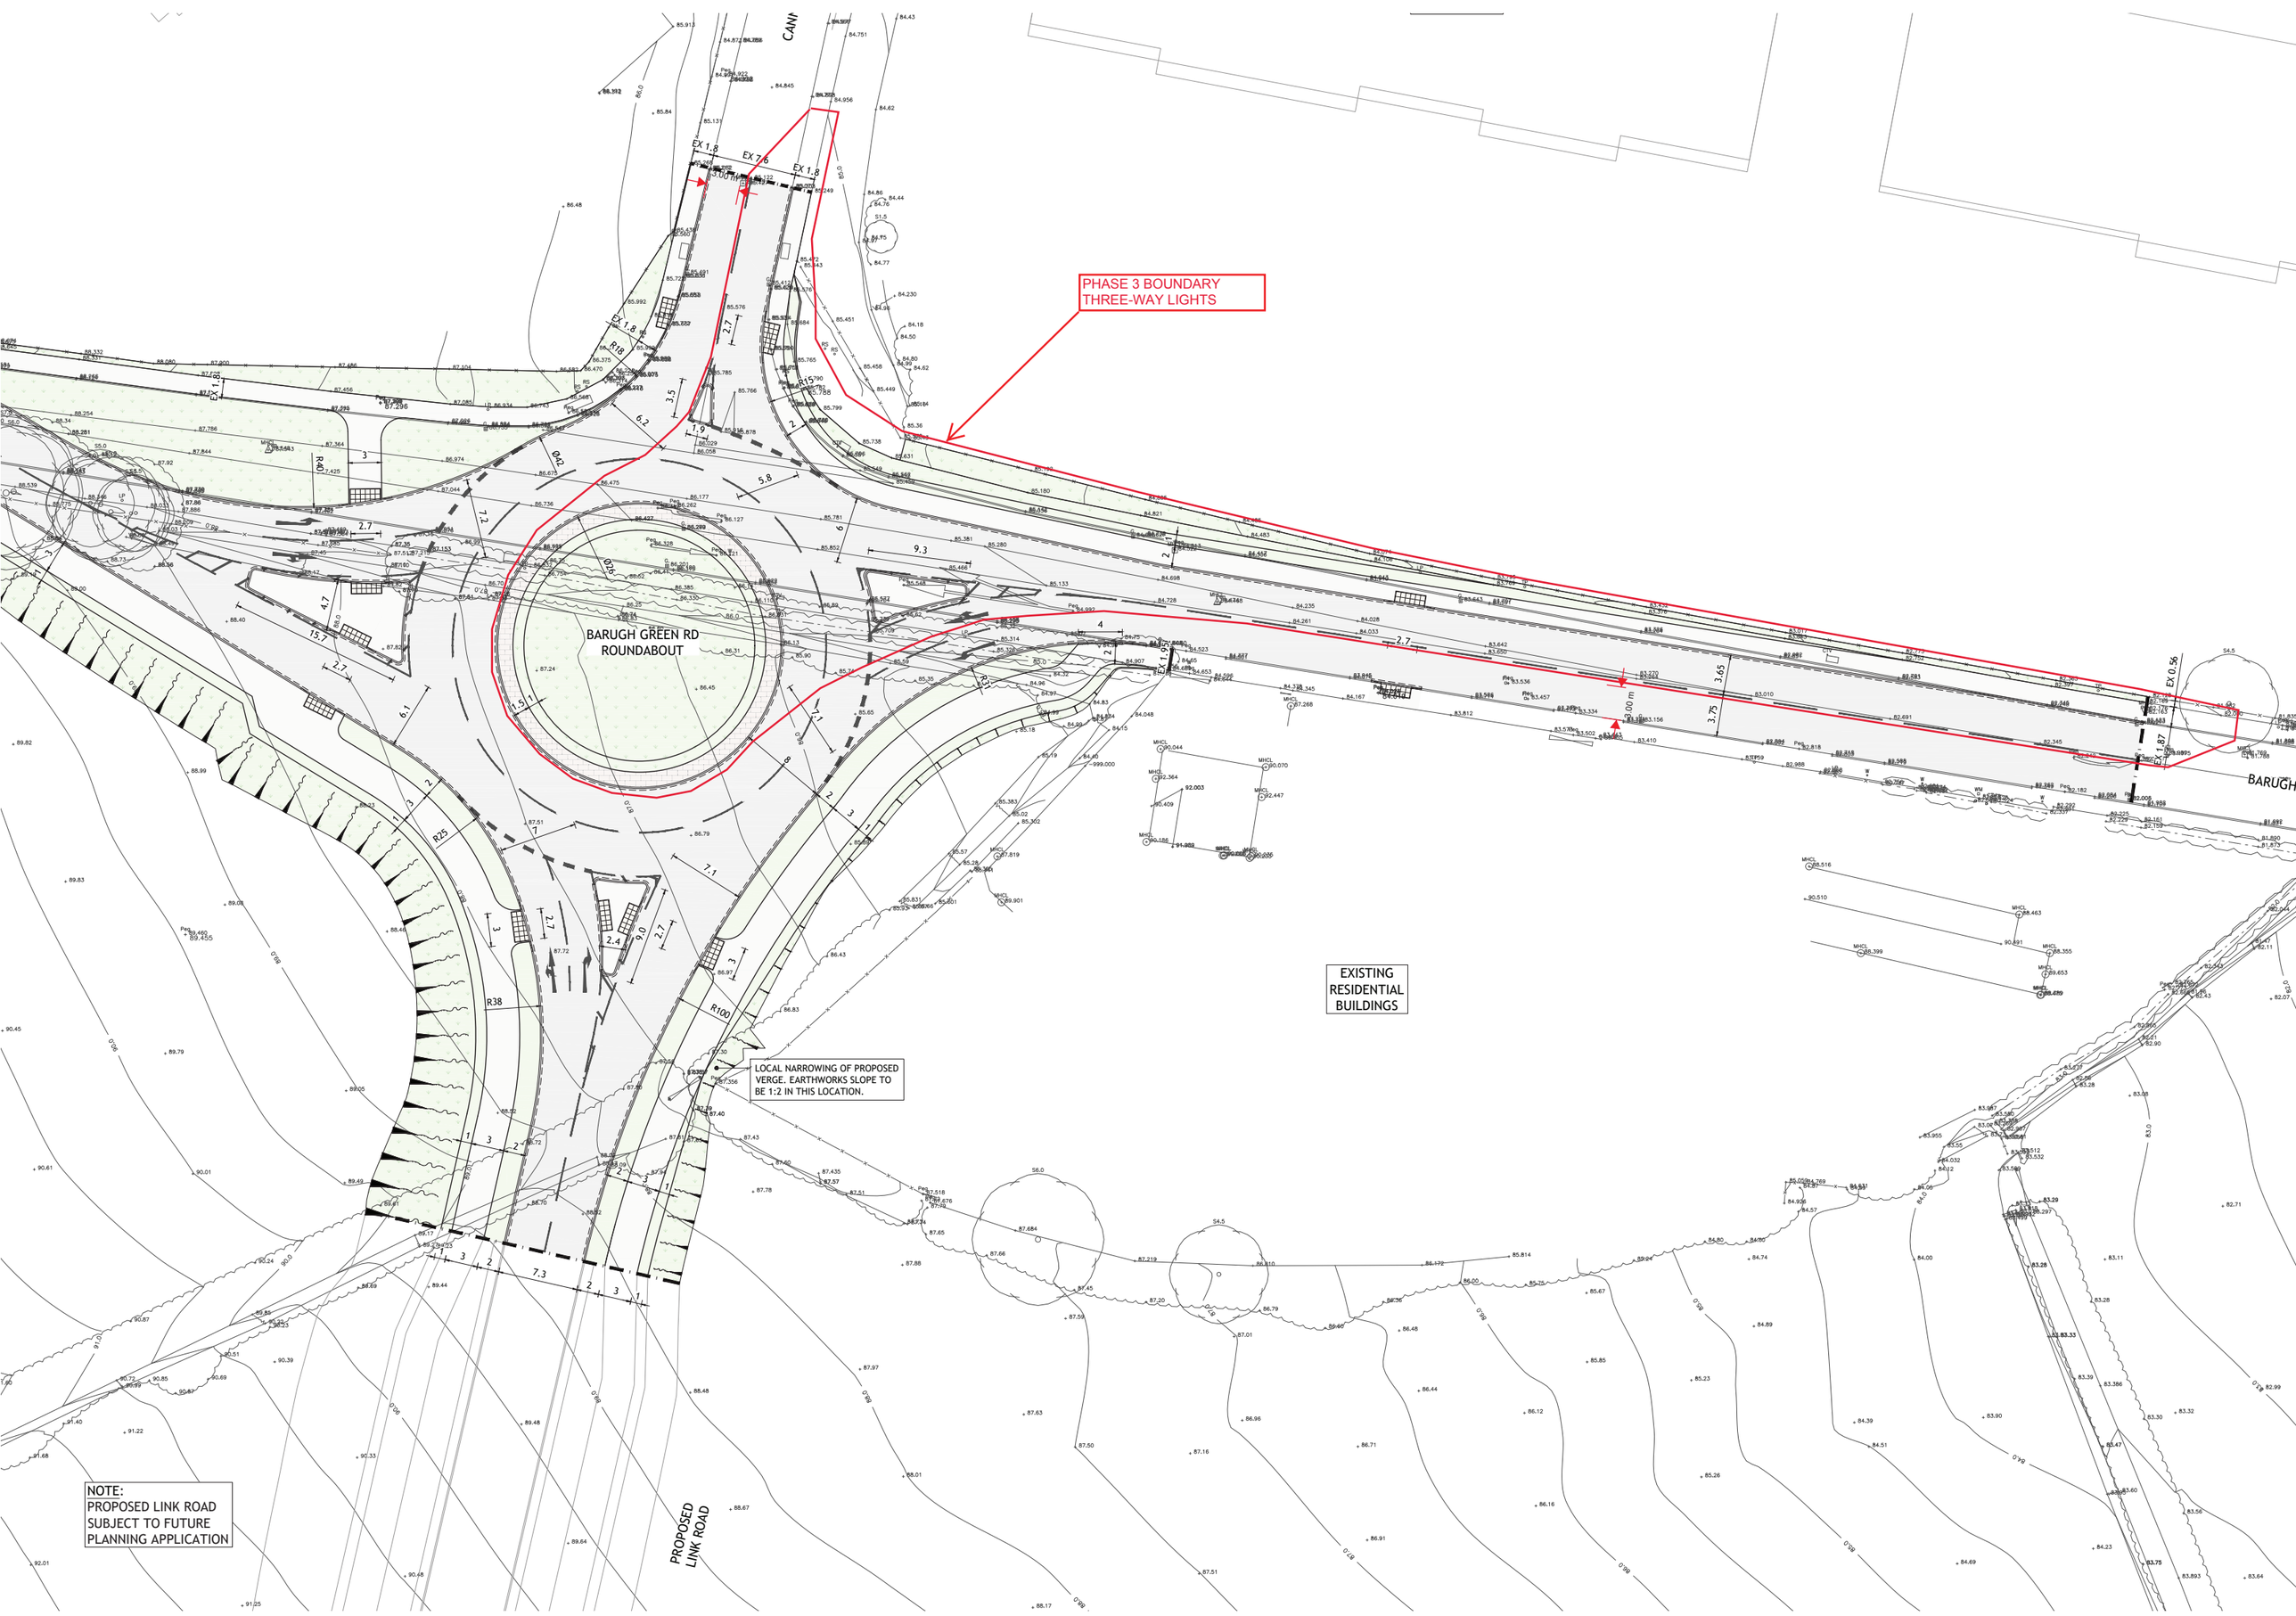
PHASE 3 BOUNDARY
THREE-WAY LIGHTS
BARUGH GREEN RD
ROUNDABOUT
EXISTING
RESIDENTIAL
BUILDINGS
LOCAL NARROWING OF PROPOSED
VERGE. EARTHWORKS SLOPE TO
BE 1:2 IN THIS LOCATION.
PROPOSED
LINK ROAD
NOTE:
PROPOSED LINK ROAD
SUBJECT TO FUTURE
PLANNING APPLICATION