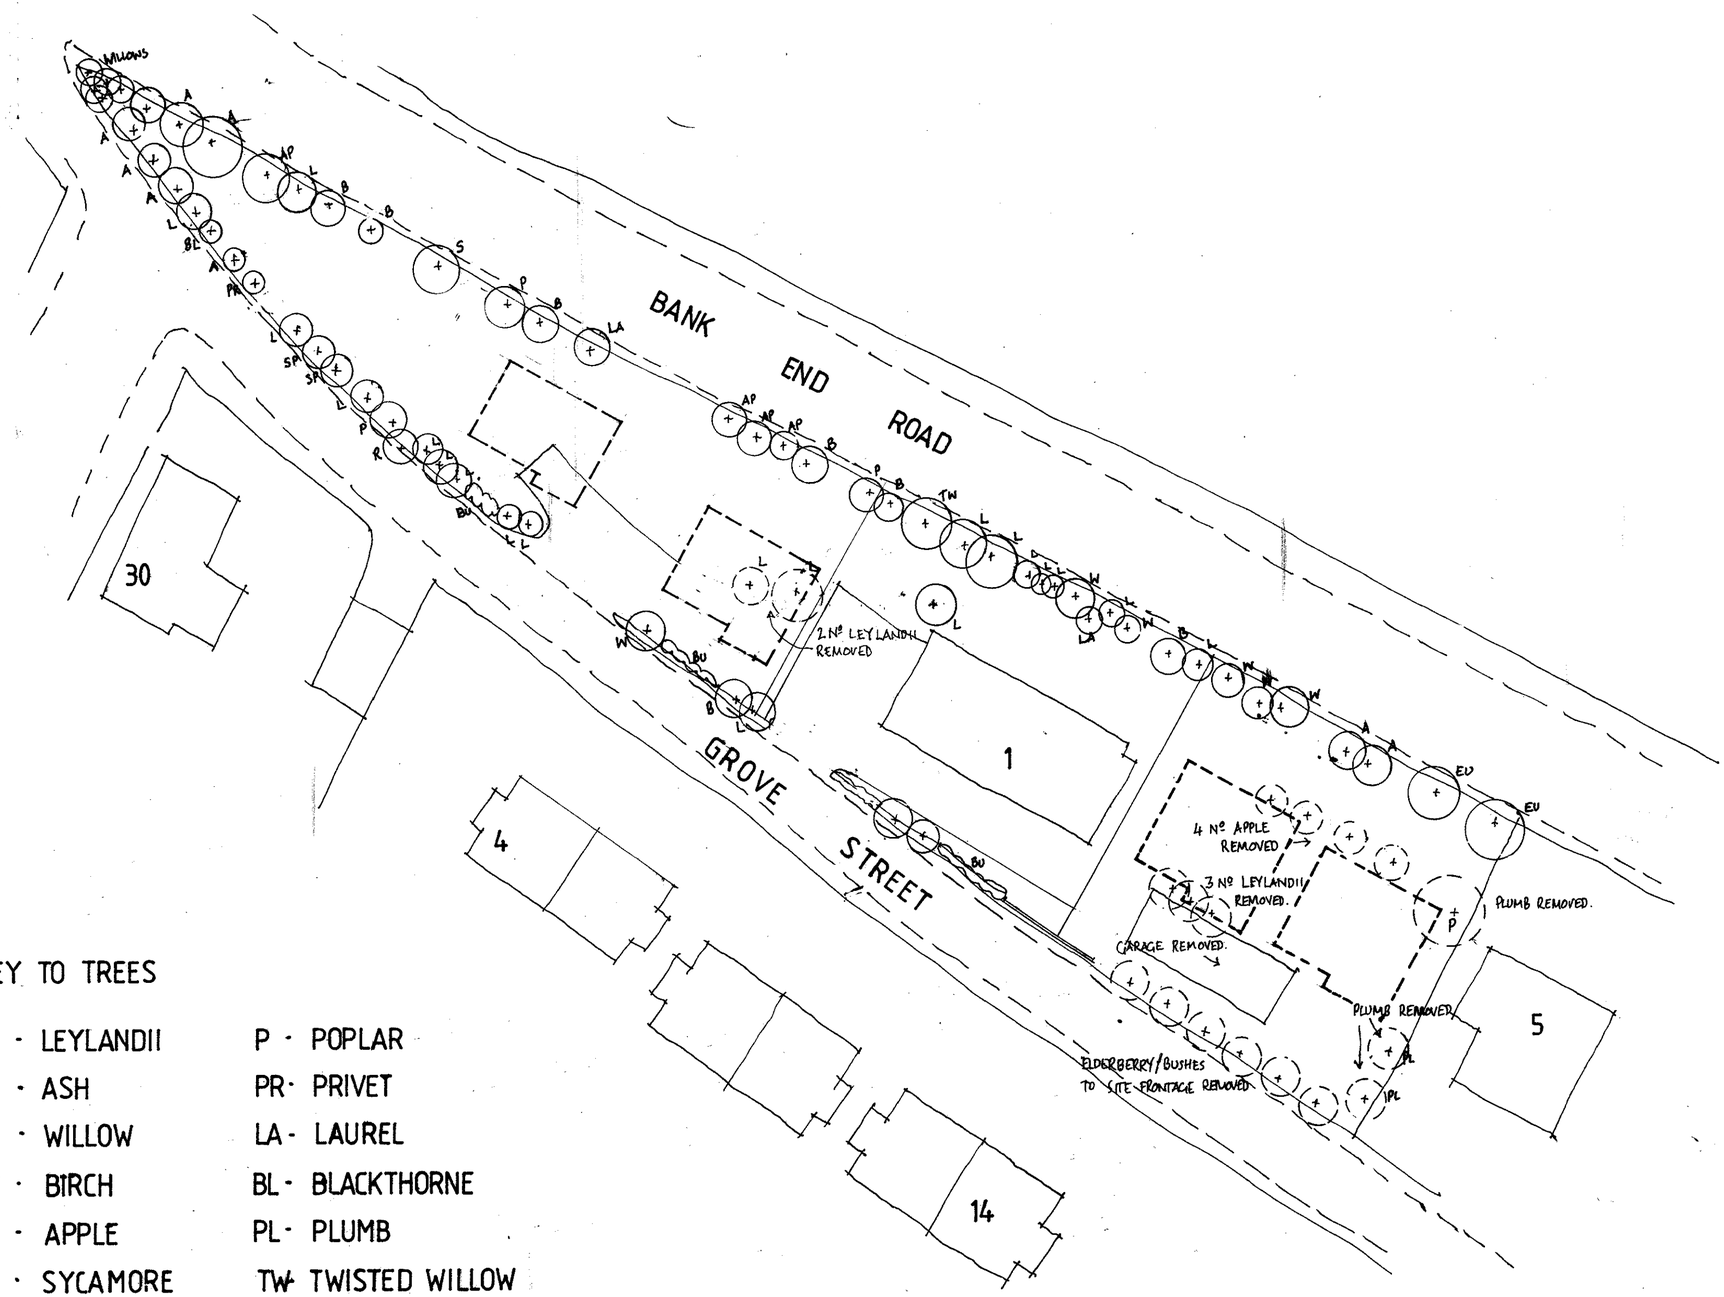

KEY TO TREES

L - LEYLANDII	P - POPLAR
A - ASH	PR - PRIVET
W - WILLOW	LA - LAUREL
B - BIRCH	BL - BLACKTHORNE
AP - APPLE	PL - PLUMB
S - SYCAMORE	TW - TWISTED WILLOW
SP - SCOTS PINE	EU - EUCALYPTUS

BU - BUSH

CLIENT J. TALLER

TITLE
TREE SURVEY

AT: 1 GROVE STREET
WORSBROUGH DALE

ANDY CUDWORTH ARCHITECTURAL DESIGN

12 Bunkerley Road
Loxley
Sheffield
S6 6RB
0114 2208363
07931 365804

SCALE 1:250	DATE DEC 07	DRAWN AMC.
DRWG No JTW-1207-3		REV

This drawing is the sole property of the author (A Cudworth) and will not be used, copied in whole or in part, by any other individual, company or organisation without the consent of the author. All dimensions to be checked on site and not scaled from any drawing.

HEATHERBANK C068 0800 0132514