
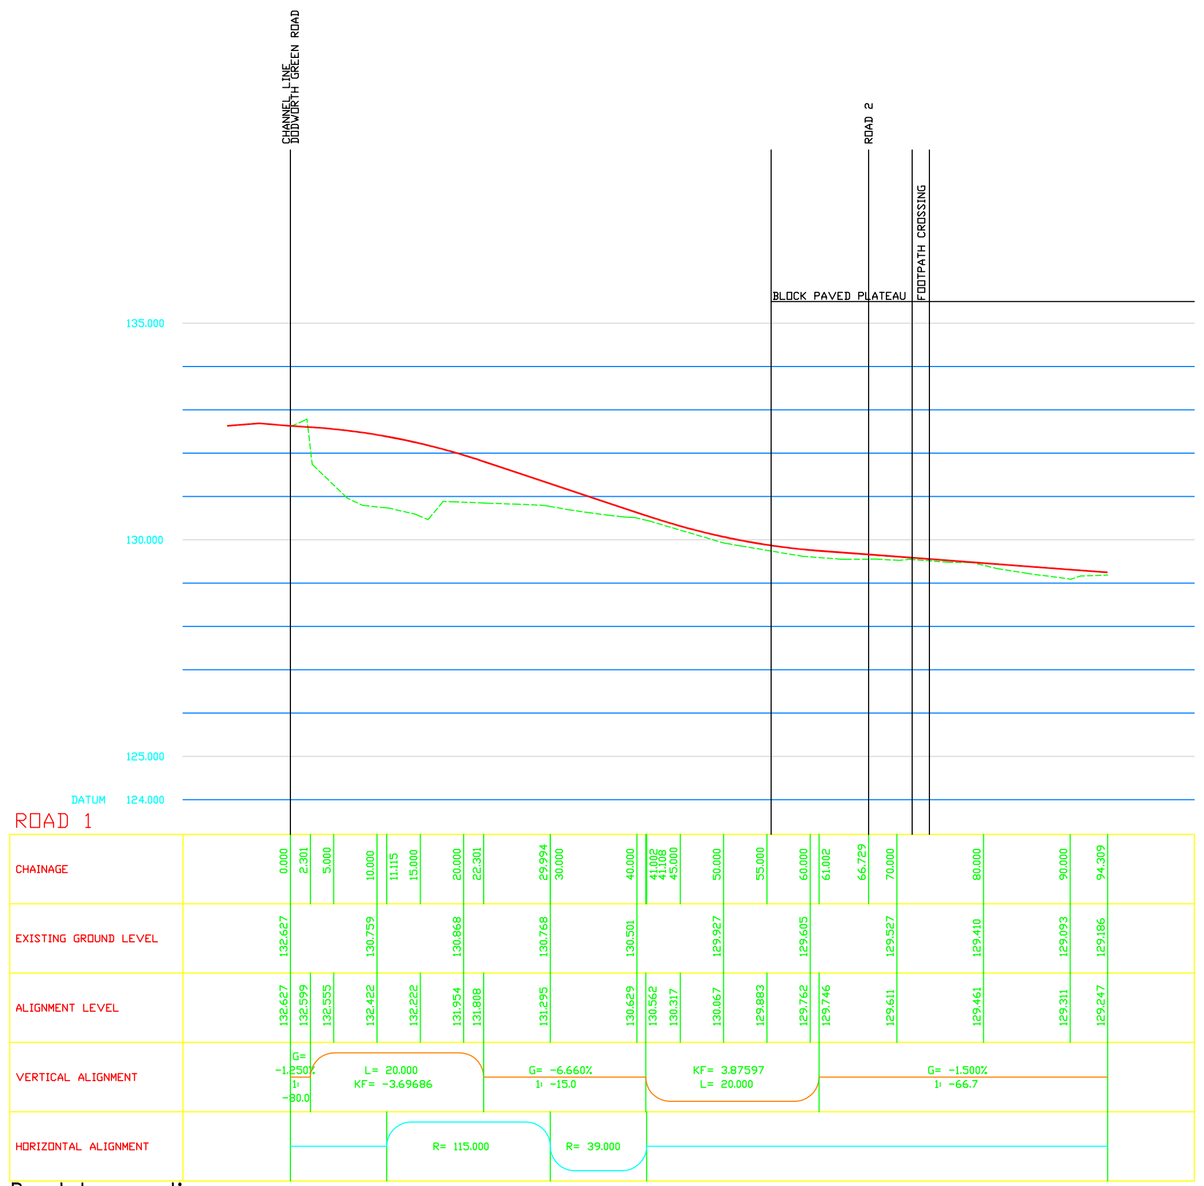


Road Longsection
Scale 1:500 Hor
1:100 Ver

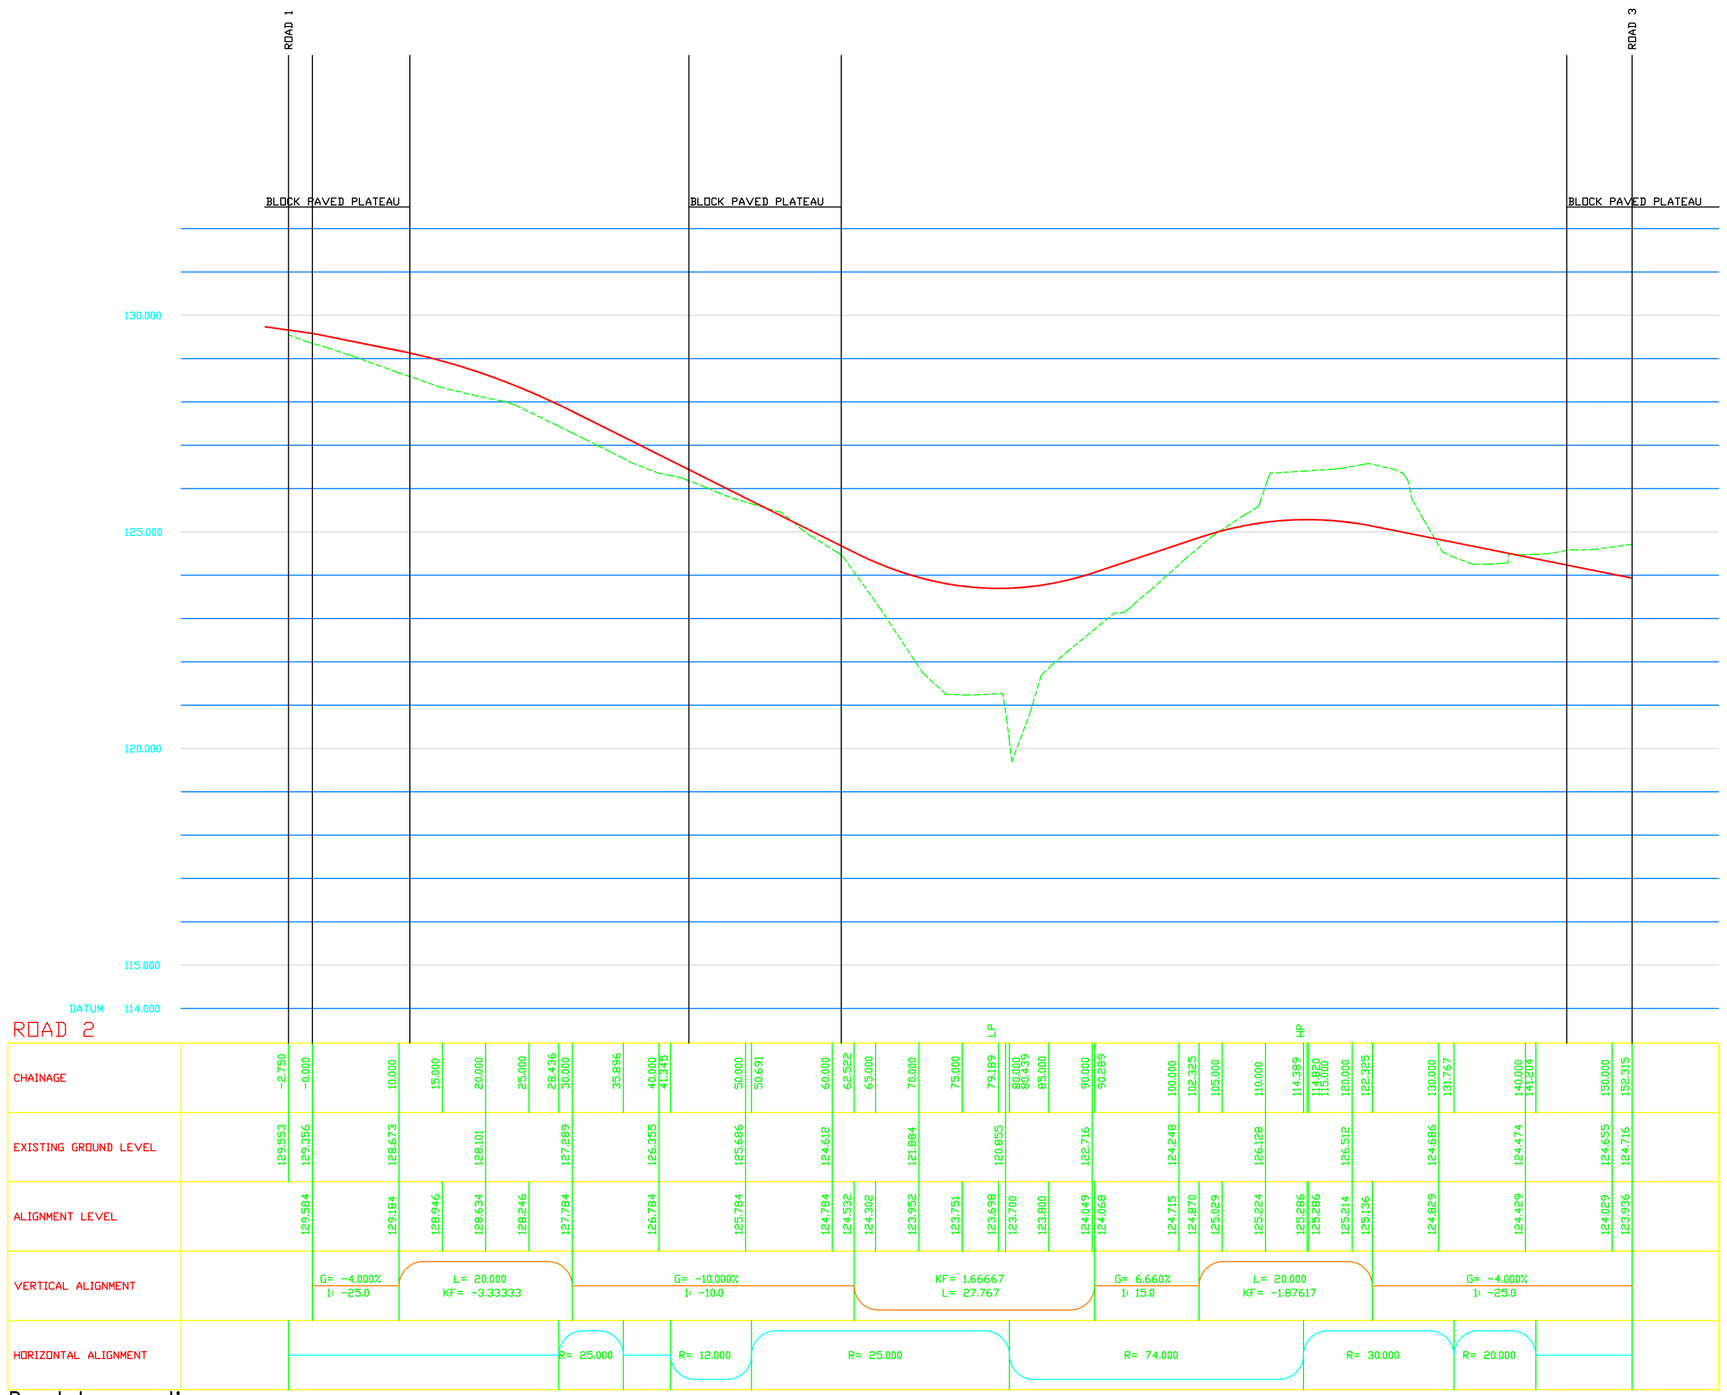

Road Longsection
Scale 1:500 Hor
1:100 Ver

Haigh Huddleston & Associates
Civil Structural Engineering Consultants
Firth Buildings, 99 - 101 Leeds Rd, Dewsbury, WF12 7BU t 01924 466342 f 01924 450662
e trevor.haigh@haighhuddleston.co.uk

Client
John R Paley

Project
Dodworth Green Road, Barnsley

Detail
Road 1 And 2 Long Sections

Dwn	Chkd	Date	Scale	Dwg No.
MD	Chkd	Nov '08	1:500 Hor 1:100 Ver	E08/4378/02

PRELIMINARY