Mr S Dawson

Detached Barn, North Side of
House Carr Lane,
Silkstone Common, Barnsley,
South Yorkshire

Planning Application
Application
Prior Notification

Architectural Drawings

CONTENTS

1. Location Plan @ 1 : 2500
2. Elevations @ 1 : 100
3. Section & Plan Layout @ 1 : 500

PREPARED BY :


QUILL ARCHITECTURE

7 Mulberry Close, Darfield, Barnsley, South Yorkshire
S73 9NN. Tel:- 01226 755446

DO NOT SCALE DRAWING

ALL DIMENSIONS IN MILLIMETRES

IF IN DOUBT ASK

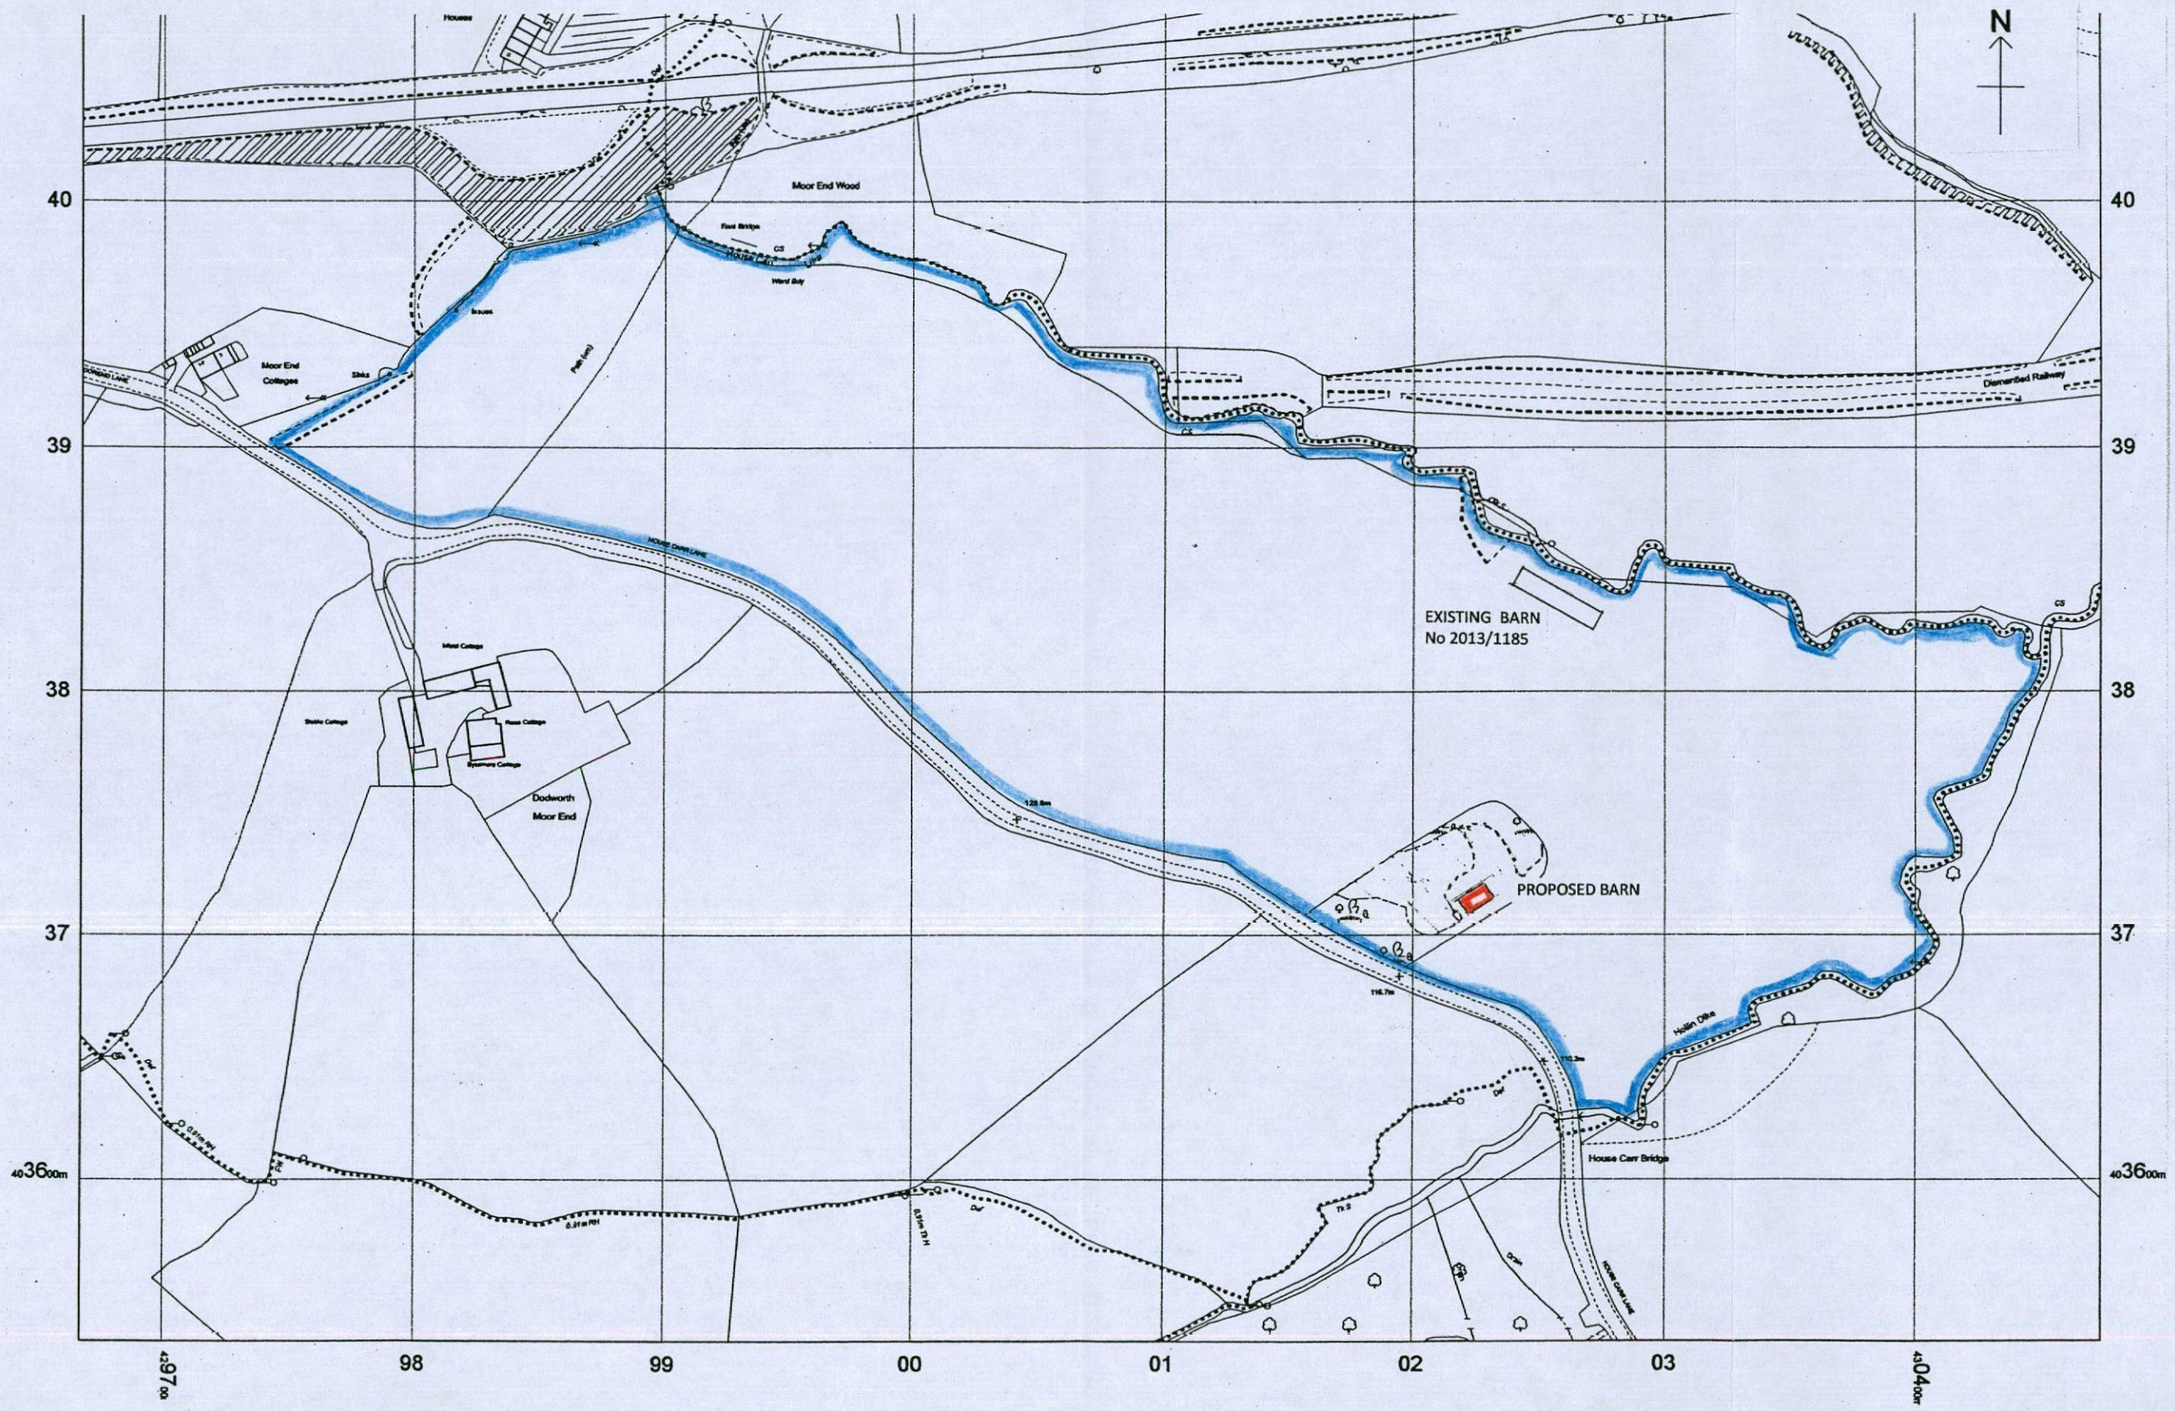


CLIENT S DAWSON LAND OFF HOUSE CARR LANE SILKSTIONE COMMON, BARNSLEY	TITLE LOCATION PLAN SHOWING FIELD & POSITION OF PROPOSED BARN WITHIN SITE	Quill ARCHITECTURE©	THIS DRAWING IS COPYRIGHT AND MUST NOT BE USED OR DISCLOSED IN ANY WAY EXCEPT WHERE AUTHORIZED IN WRITING BY QUILL ARCHITECTURE. TELEPHONE (01226) 755446 REG No 5210984	SCALE 1 : 2500 / DATE 05/04/17 / DRG No CAD/QA/1700	DRAWN AD REV

DO NOT SCALE DRAWING


ALL DIMENSIONS IN MILLIMETRES

IF IN DOUBT ASK

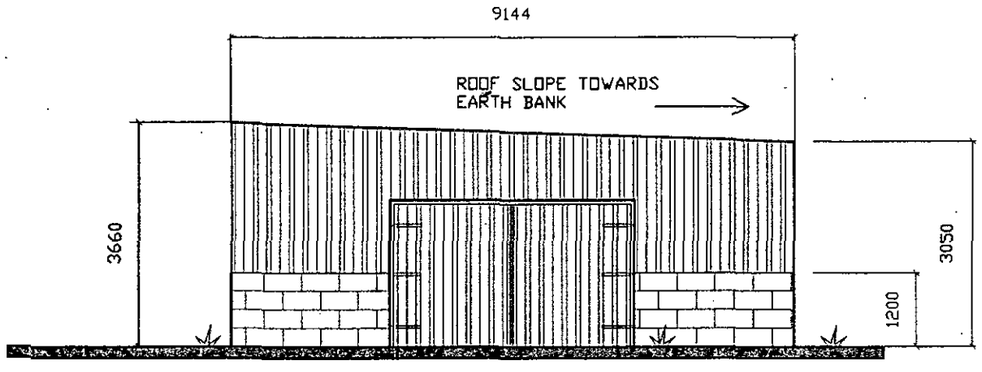

ELEVATION ON A


DOUBLE ACCESS ENTRY DOORS TO
MATCH EXTERNAL CLADDING

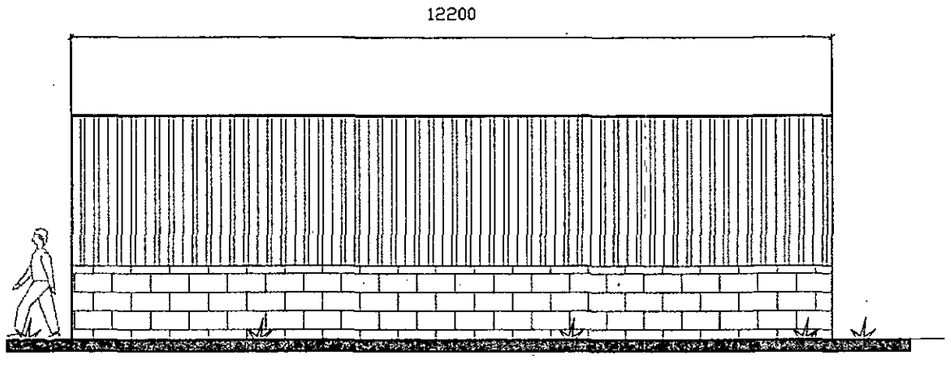


ELEVATION ON B

DWARF WALL TO LOWER SECTION OF BUILDING TO BE STD
BLOCKWORK WITH STEEL PORTAL FRAME STRUCTURE
INTERNALLY

EXTERNAL CLADDING TO UPPER PORTION TO BE
INDUSTRIAL SQUARE/BOX SECTION SHEETING TO ALL
ELEVATIONS WITH FINISHED COLOUR BS 4800 (12B-29)
JUNIPER/DARK GREEN

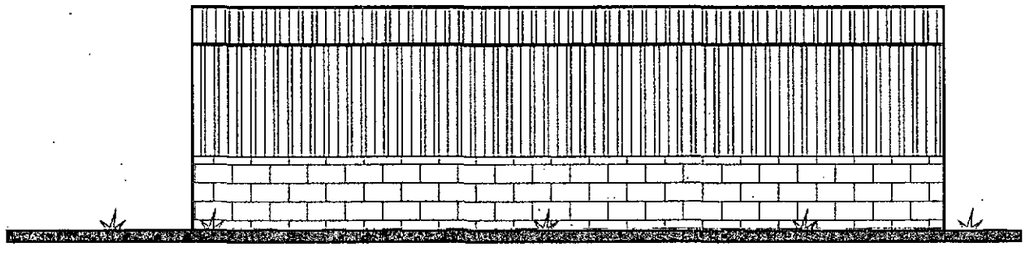

ELEVATION ON D

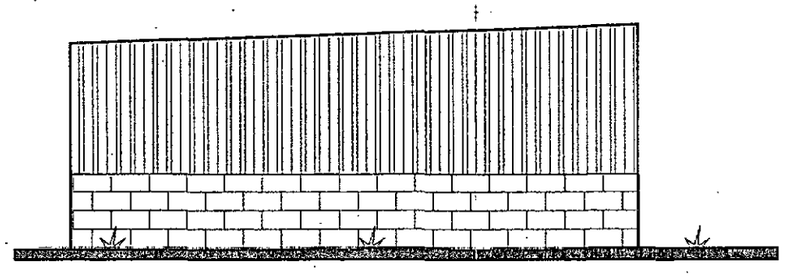

ELEVATION ON C

CLIENT
S DAWSON
LAND OFF HOUSE CARR LANE
SILKSTIONE COMMON, BARNSLEY

TITLE
DRAWING SHOWING ELEVATIONS OF PROPOSED BARN

Quill ARCHITECTURE©

THIS DRAWING IS COPYRIGHT AND MUST NOT BE USED OR DISCLOSED IN ANY WAY EXCEPT WHERE AUTHORIZED IN WRITING BY QUILL ARCHITECTURE.


TELEPHONE (01226) 755446 REG No 5210984

SCALE 1 : 100 | DRAWN AD

DATE 05/04/17 | REV


DRG No CAD/QA/1701

DO NOT SCALE DRAWING | ALL DIMENSIONS IN MILLIMETRES | IF IN DOUBT ASK

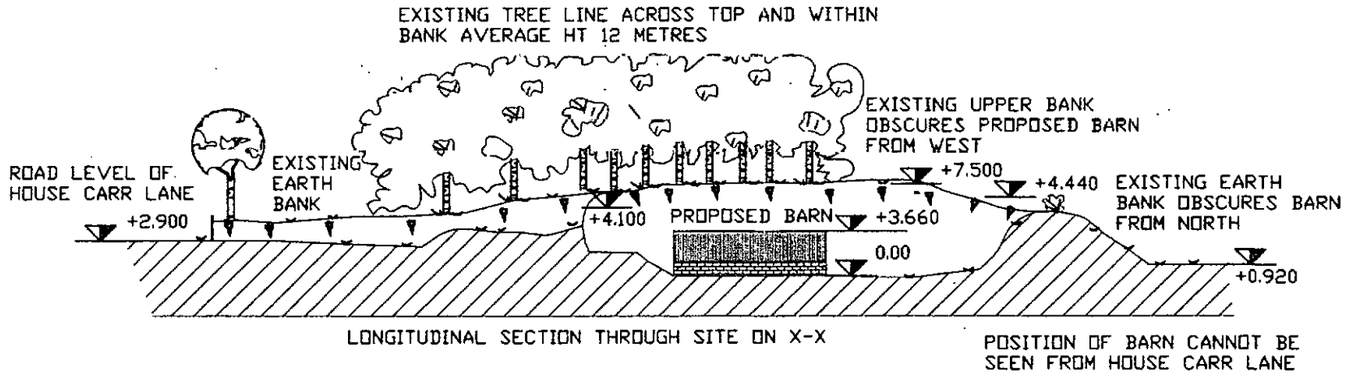

LONGITUDINAL SECTION THROUGH SITE ON X-X

POSITION OF BARN CANNOT BE
SEEN FROM HOUSE CARR LANE

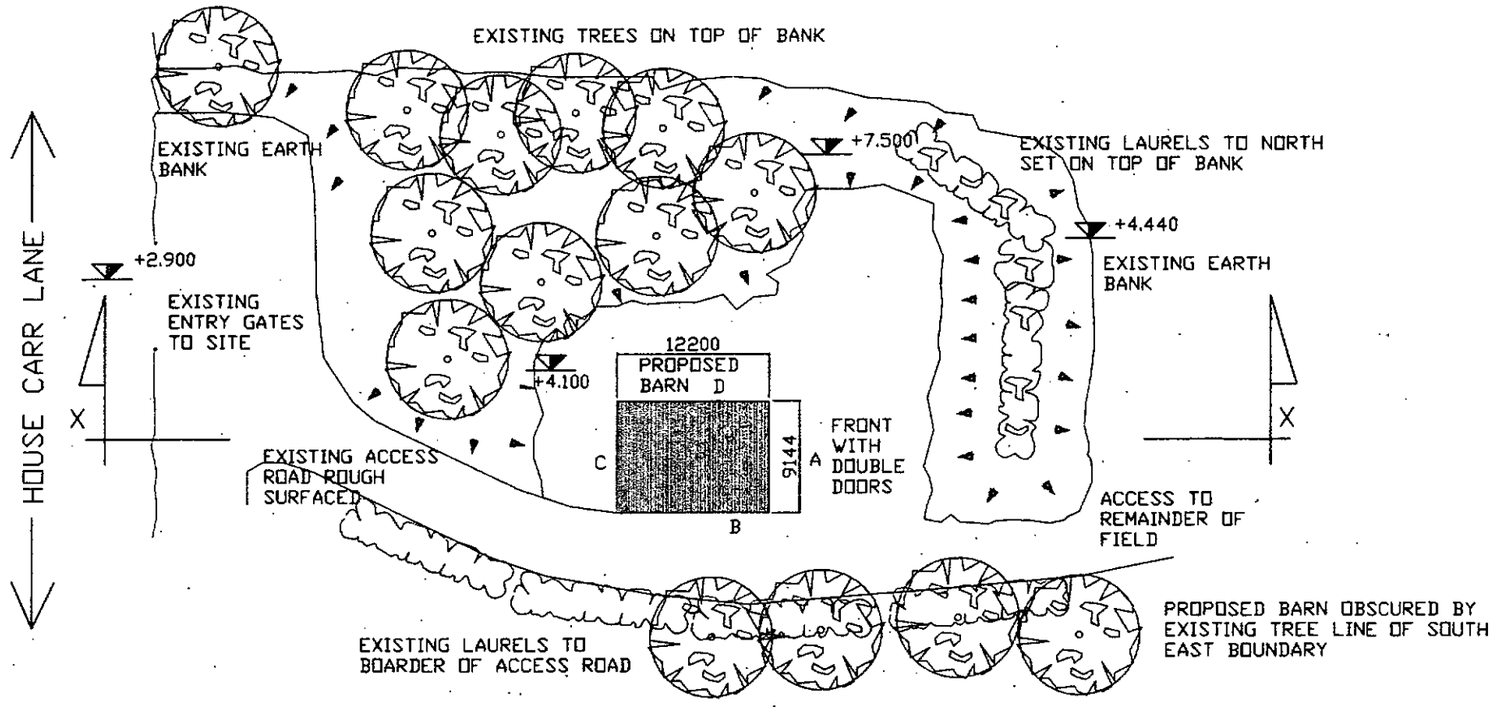

CLIENT S DAWSON LAND OFF HOUSE CARR LANE SILKSTIONE COMMON, BARNSLEY	TITLE DRAWING SHOWING SITE LAYOUT & SECTION THROUGH X-X	Quill ARCHITECTURE©	THIS DRAWING IS COPYRIGHT AND MUST NOT BE USED OR DISCLOSED IN ANY WAY EXCEPT WHERE AUTHORIZED IN WRITING BY QUILL ARCHITECTURE. TELEPHONE (01226) 755446 REG No 5210984	SCALE 1 : 500 / DATE 05/04/17 / DRG No CAD/QA/1702	DRAWN AD / REV