
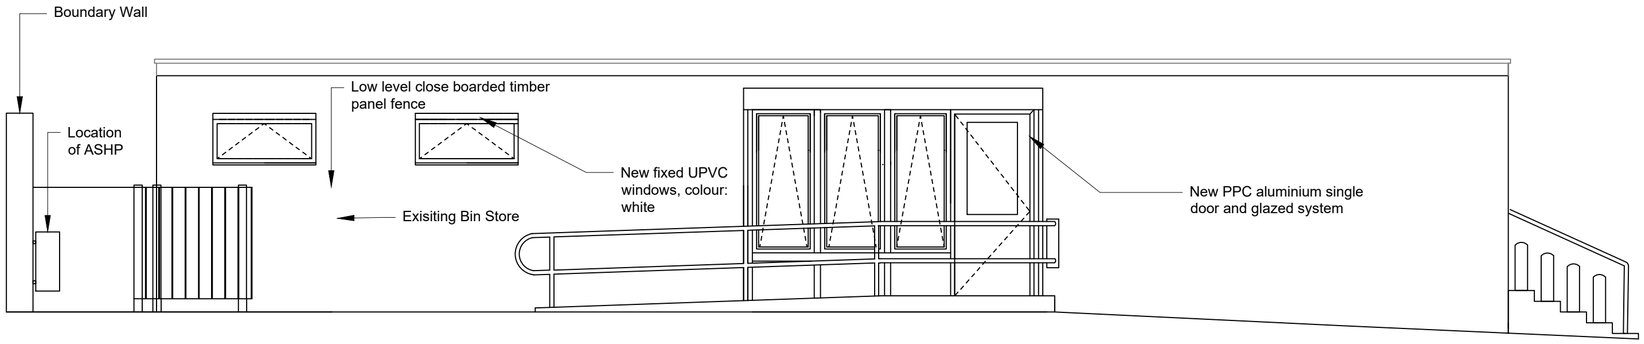



Proposed Elevation A

Scale 1:50

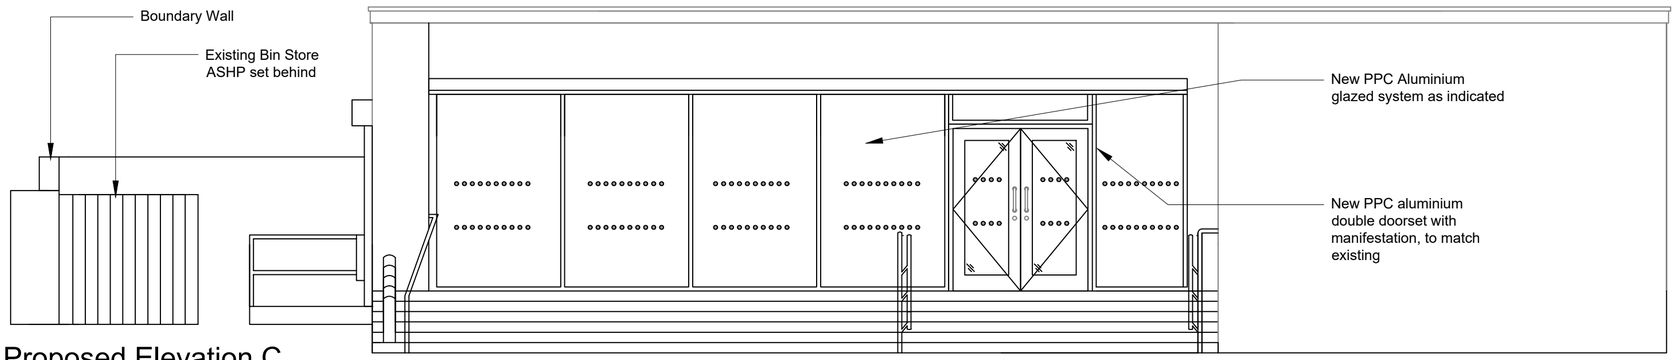


Proposed Elevation C

Scale 1:50

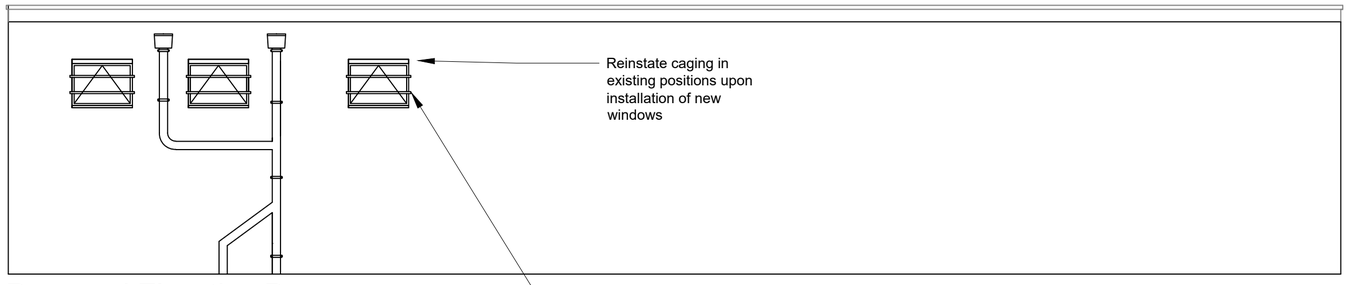

Proposed Elevation D

Scale 1:50

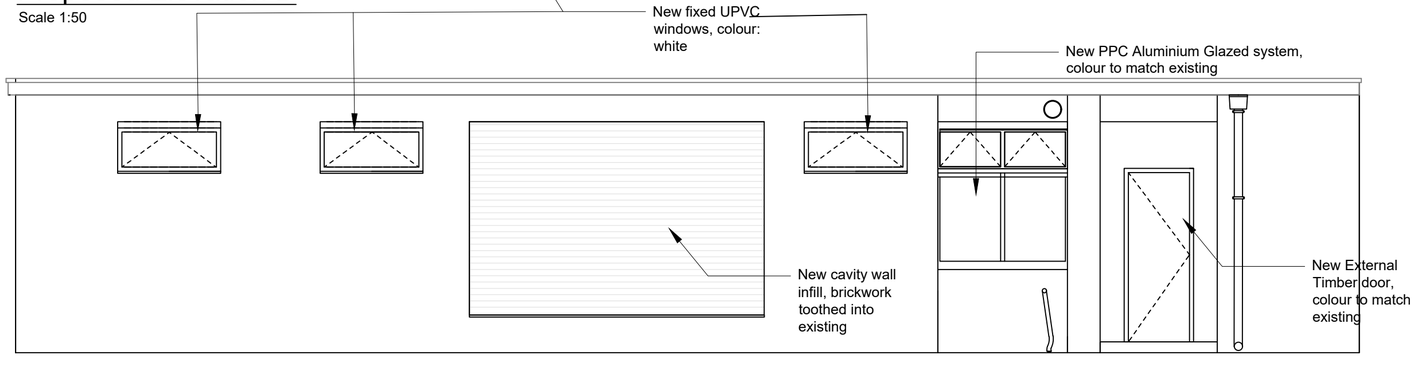

Proposed Elevation C

Scale 1:50



Reference Plan

NTS

0 1000 2000 3000 4000 5000 mm

SCALE 1 : 50

Notes

This Drawing is an instrument of service and shall remain the property of Align Property Partners Ltd copyright ©. It may not be reproduced or copied in any form. It shall not be used for the construction, enlargement or alteration of a building or area other than the said project without the authorisation of the issuing office.
Contractors shall verify and be responsible for all dimensions and conditions and shall report any discrepancies to the issuing office before proceeding with any work. Drawings shall not be scaled.

Ver.	Details	Author & Date	Checked & Date	Approv'd & Date
P1	Planning	MJS 06/07/23	BJL 06/07/23	SAS 06/07/23

Mount View, Standard Way, Northallerton, North Yorkshire, DL6 2YD Tel: 01609 797373

Client: Barnsley Metropolitan Borough Council

Project name: Worsbrough Library Refurbishment Works

Drawing Title: Proposed Elevations

Purpose: Planning

Scale	Drawn	Checked	Approved
1:50	MJS	BJL	SAS
Original Size	Date	Date	Date
A2	06/07/23	06/07/23	06/07/23

Drawing Number: BC2203-APP-XX-XX- M2-000220

Version: P1

Align Property Partners Ltd copyright ©