




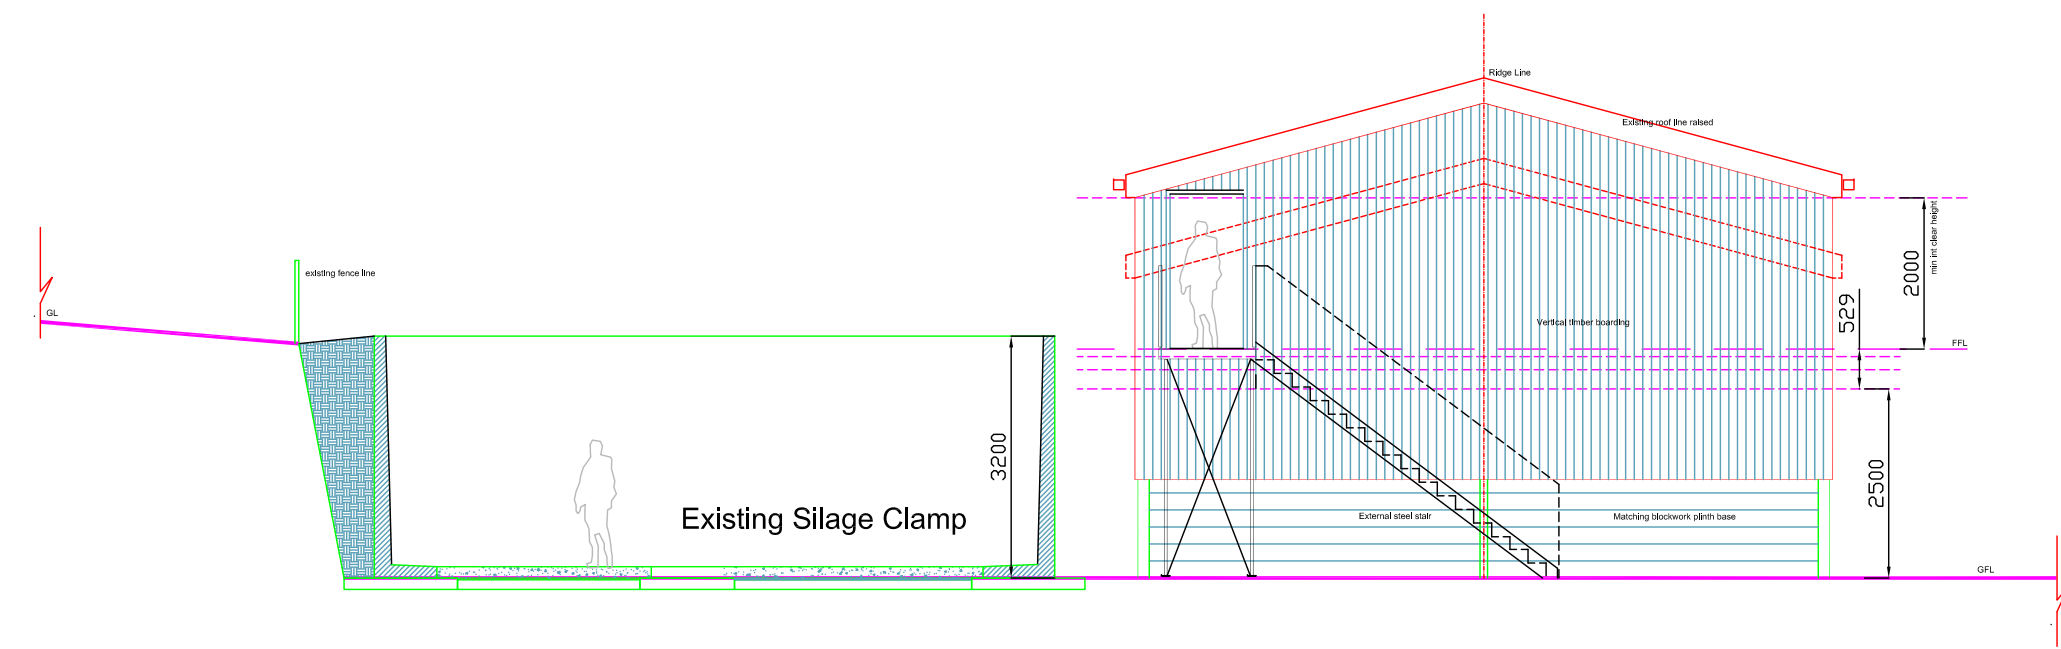


SW Elevation

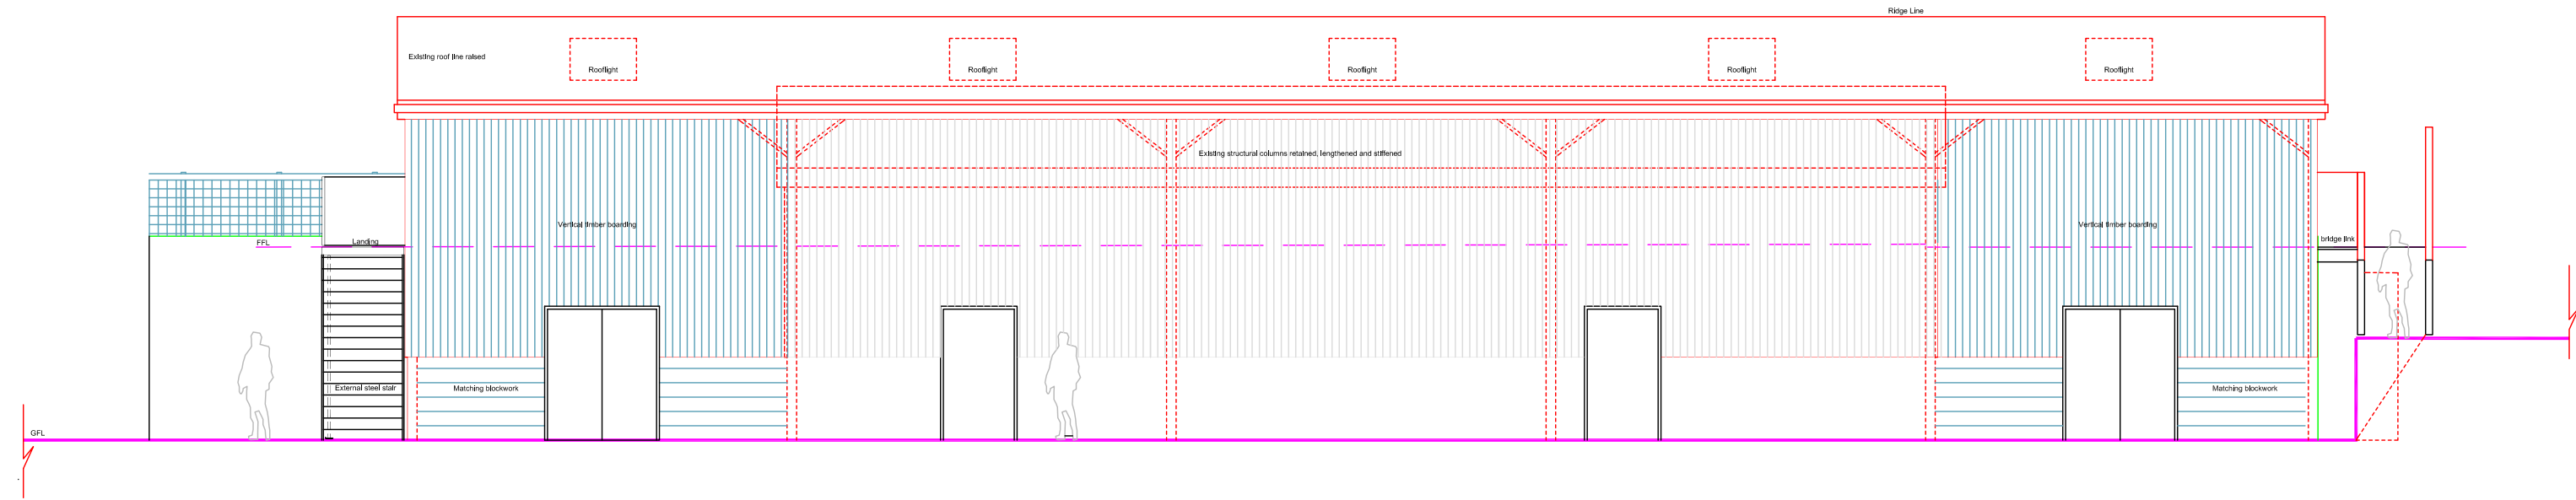


SE Elevation

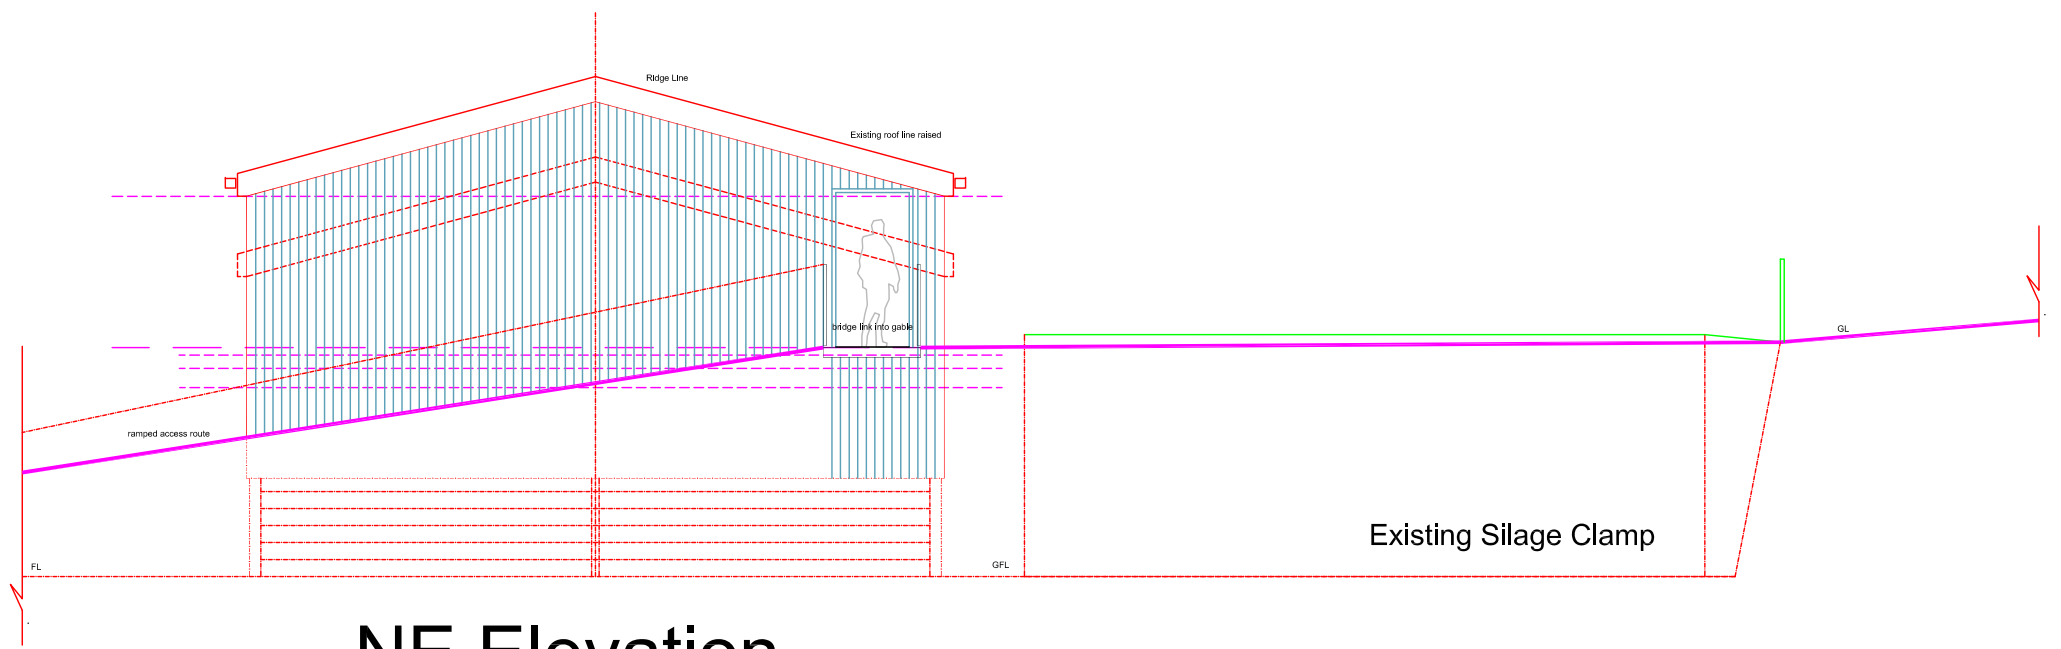


NE Elevation

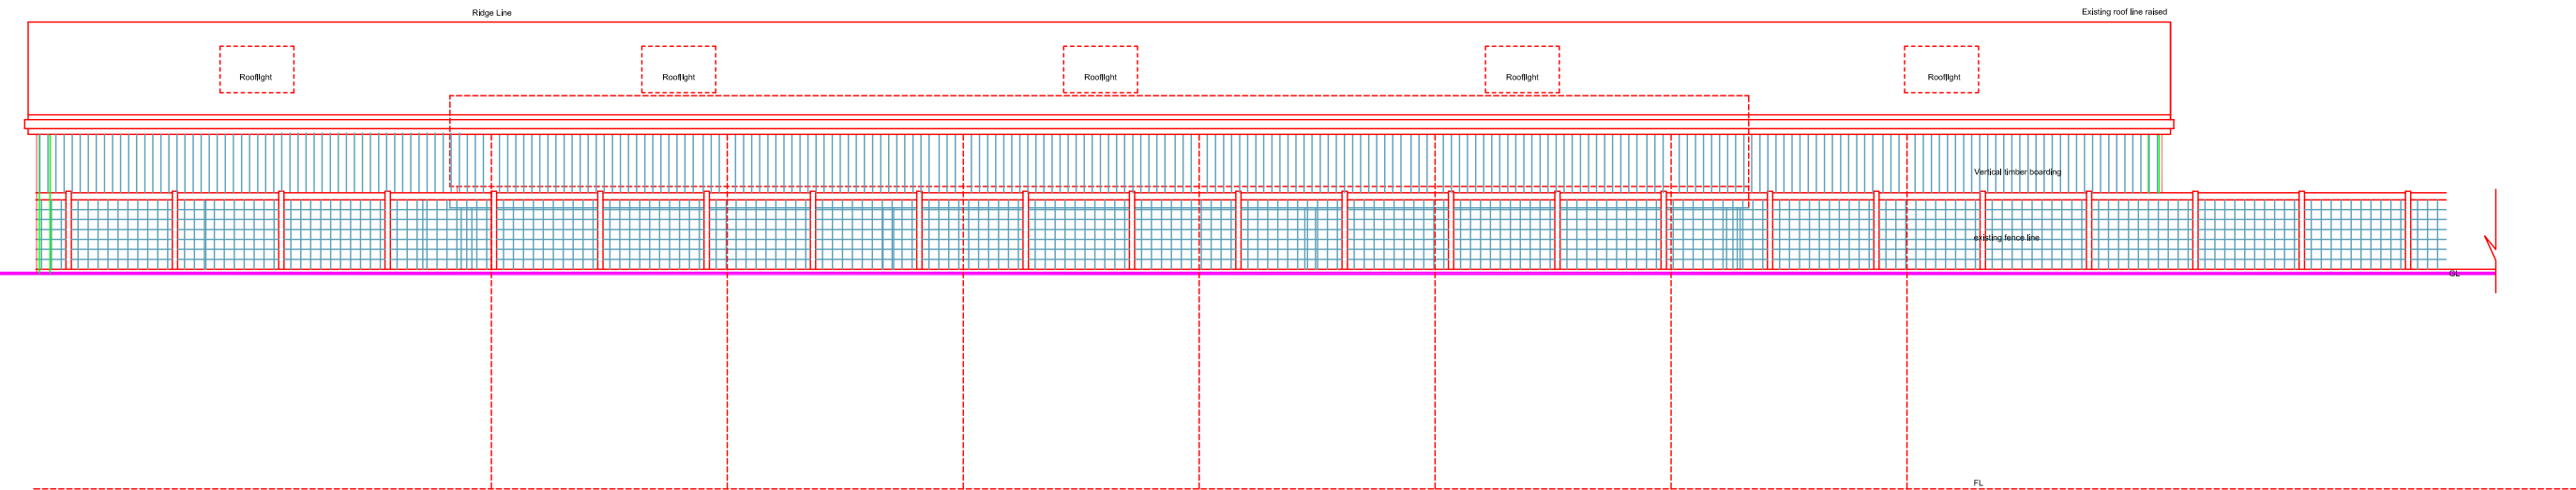

NW Elevation

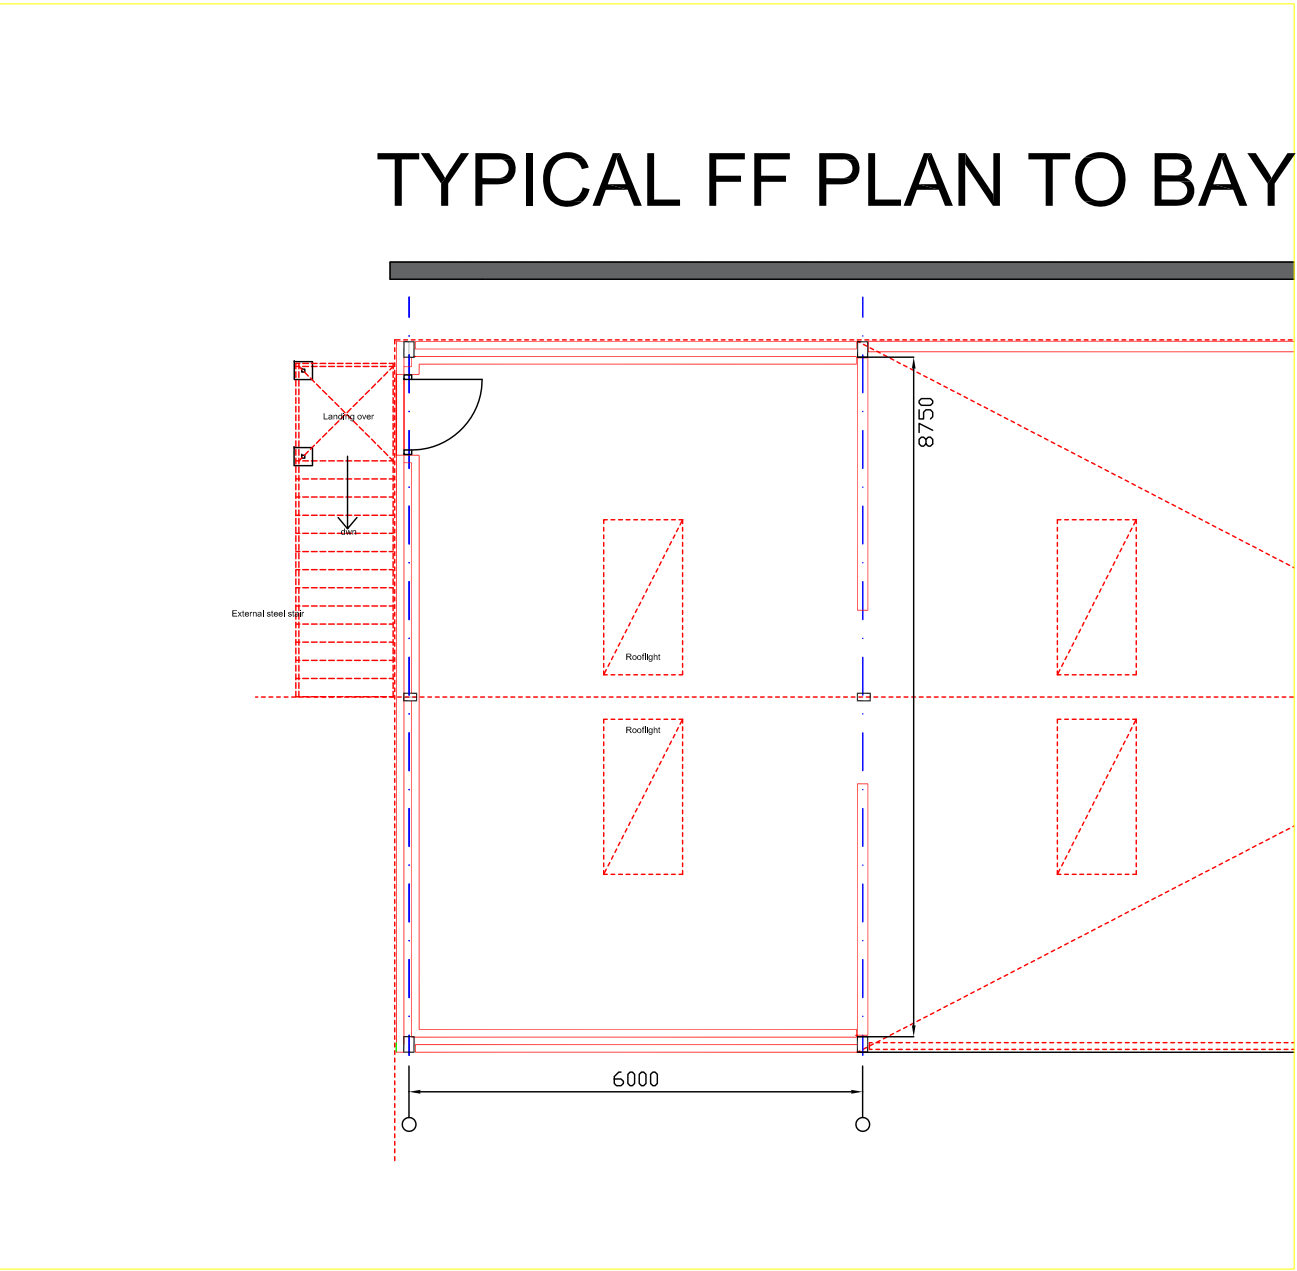

TYPICAL FF PLAN TO BAYS

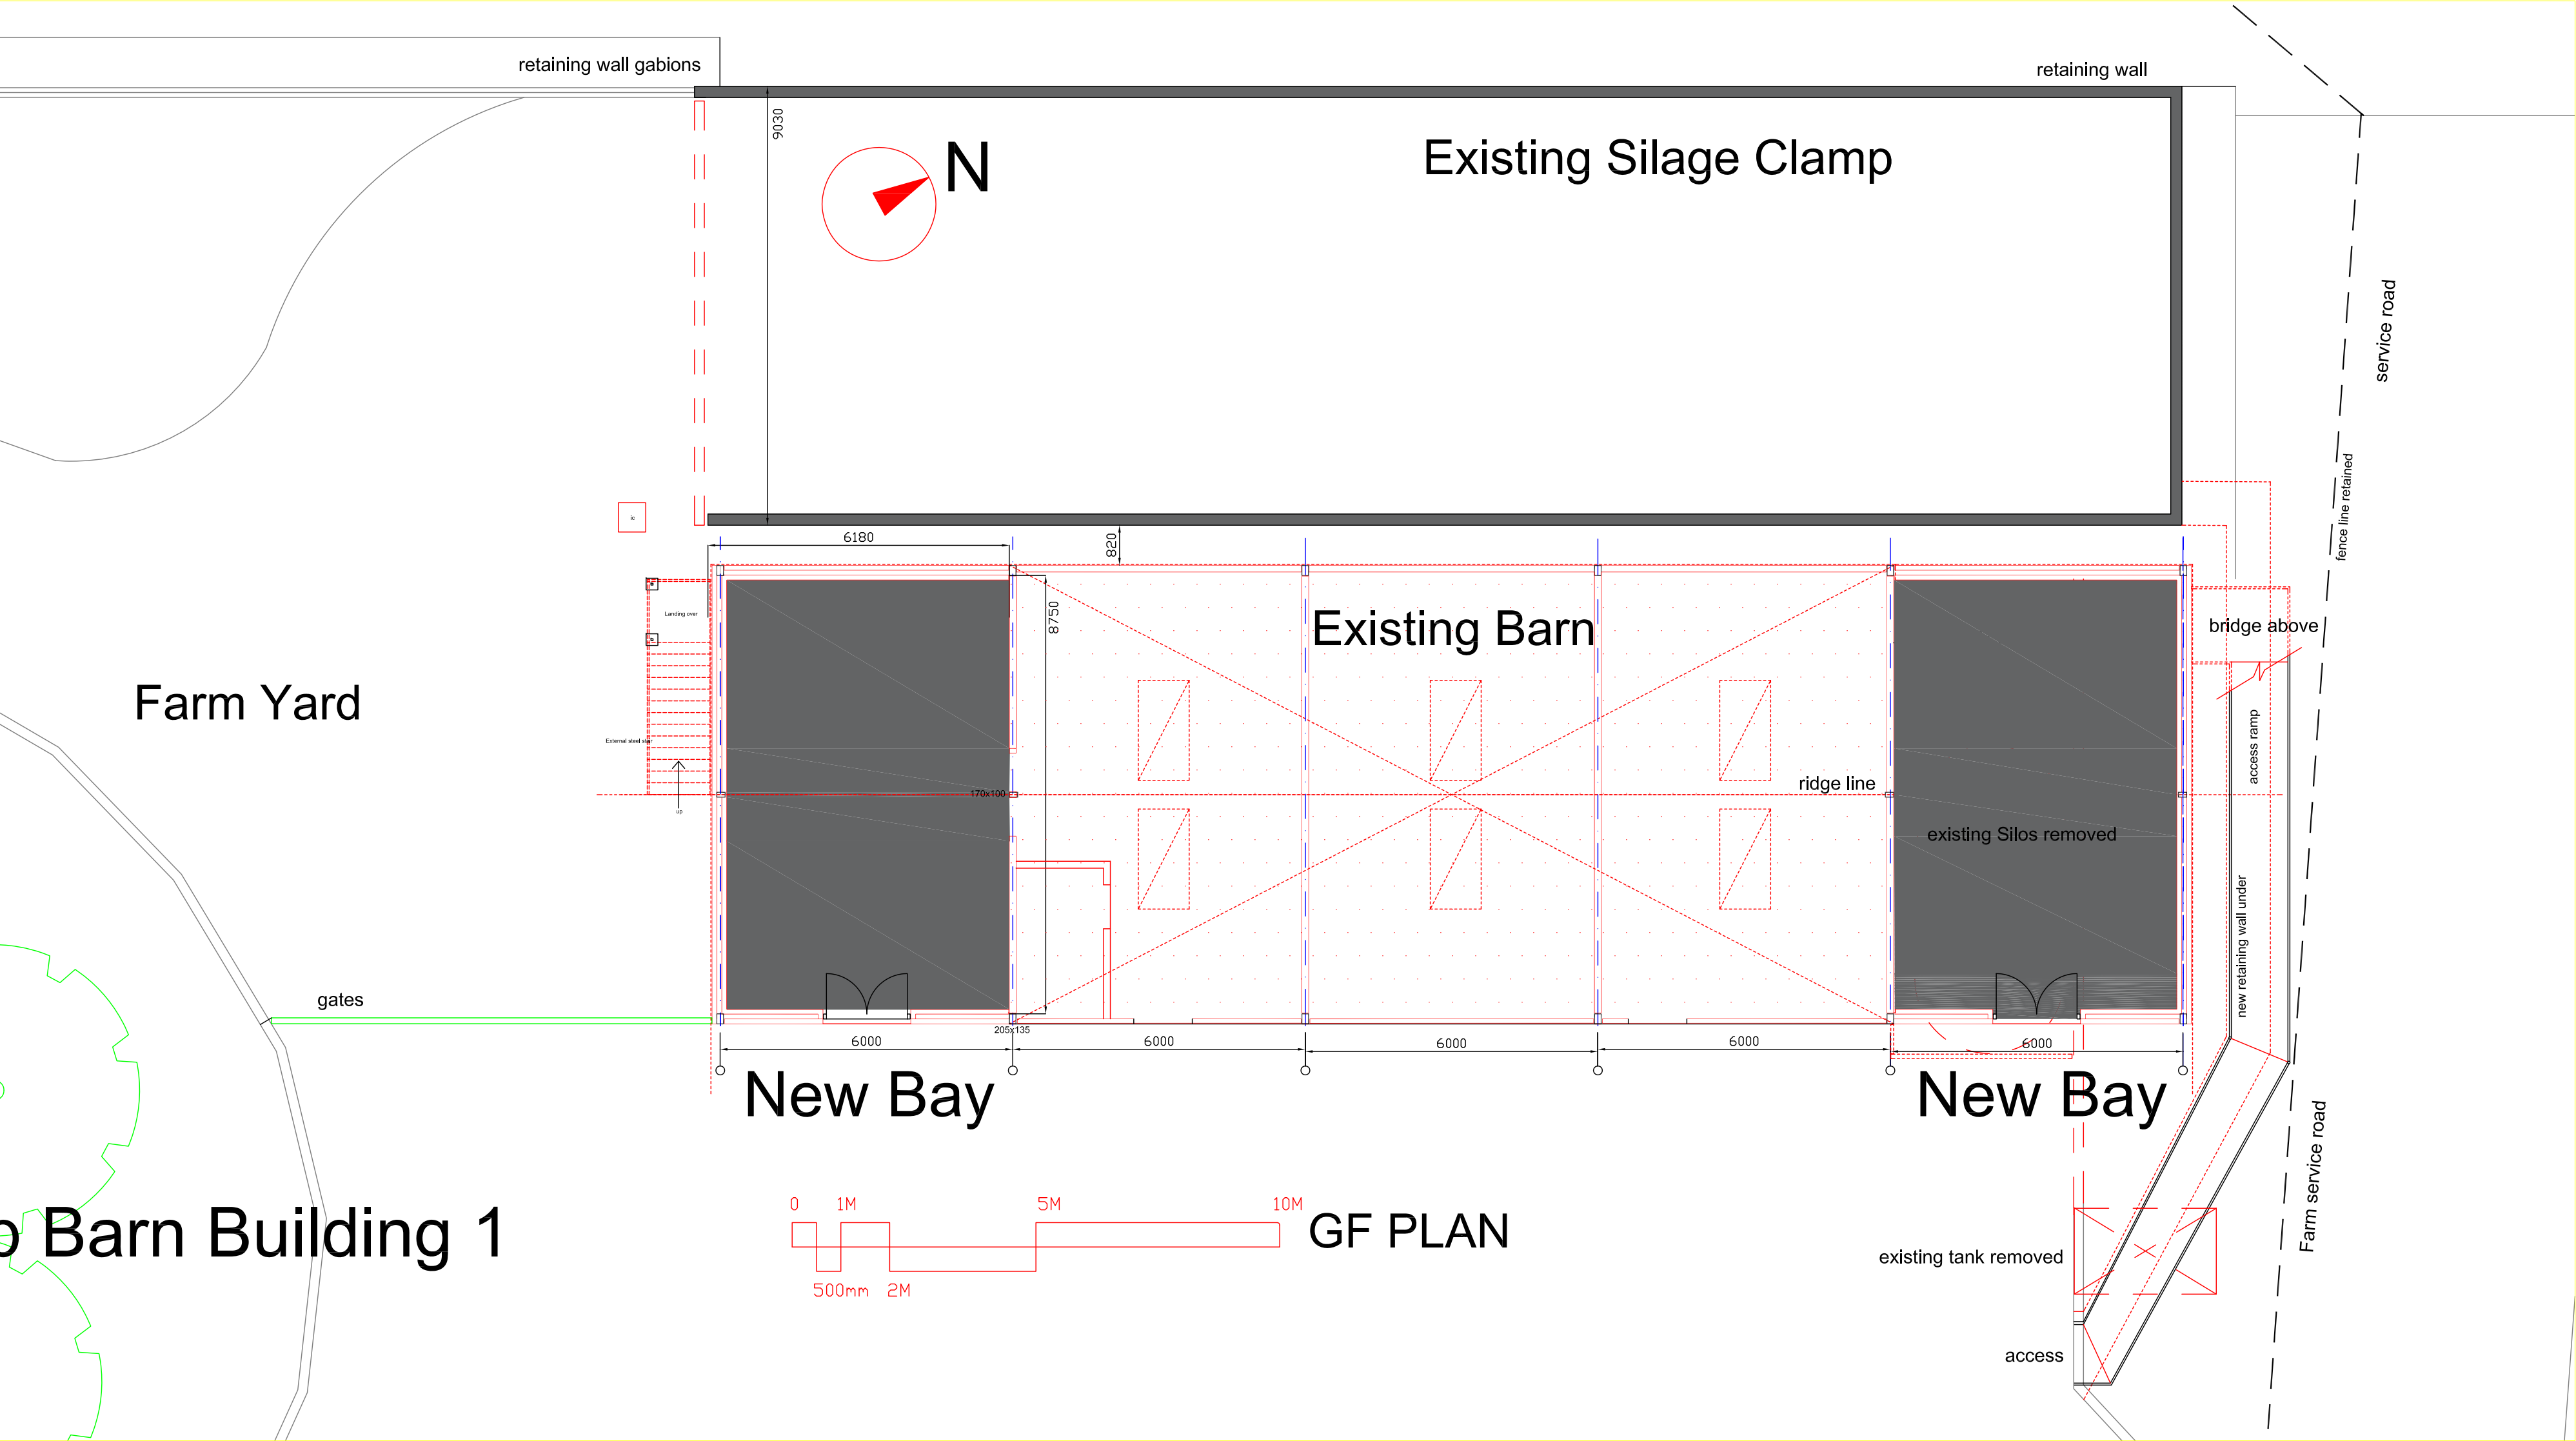

New Bay

Existing Barn

Existing Silage Clamp

New Bay

GF PLAN

Proposed Details Top Barn Building 1
scale 1:100

Notes:

Copyright Reserved. This drawing must only be used for the Client and location specified in the title block. It may not be copied by any third party without prior written consent from Walker Associates Architects LLP

This drawing is only for the purposes described below and must not be used for any other purpose.

Do not scale from this drawing. All dimensions are in millimeters unless otherwise stated and should be considered as guides subject to on-site confirmations.

Prior to any work on site Walker Associates Architects LLP must be contacted to check the validity of the drawing.

Rev	Date	Amendment	By

PLANNING 01

Client:
Cannon Hall Farm Ltd
Bark House Lane
Cawthorne
Barnsley

Job:
Proposed extensions to existing Buildings

Drawing Title:
Proposed Details Top Barn Building 1

Drawing No:
WAA 057 / P01 / 210

Scale:
1:100 @ A1

Date:
24/01/2019

Drawn By:
mlw

WA Architects LLP

5 New Hagg,
Oldfield Road,
Honley, Holmfirth,
Huddersfield,
West Yorkshire,
HD9 6RN

Tel: 01484 303800
Email: enquiries@waarchitects.info
Web:
www.walkerassociates-architects .com