




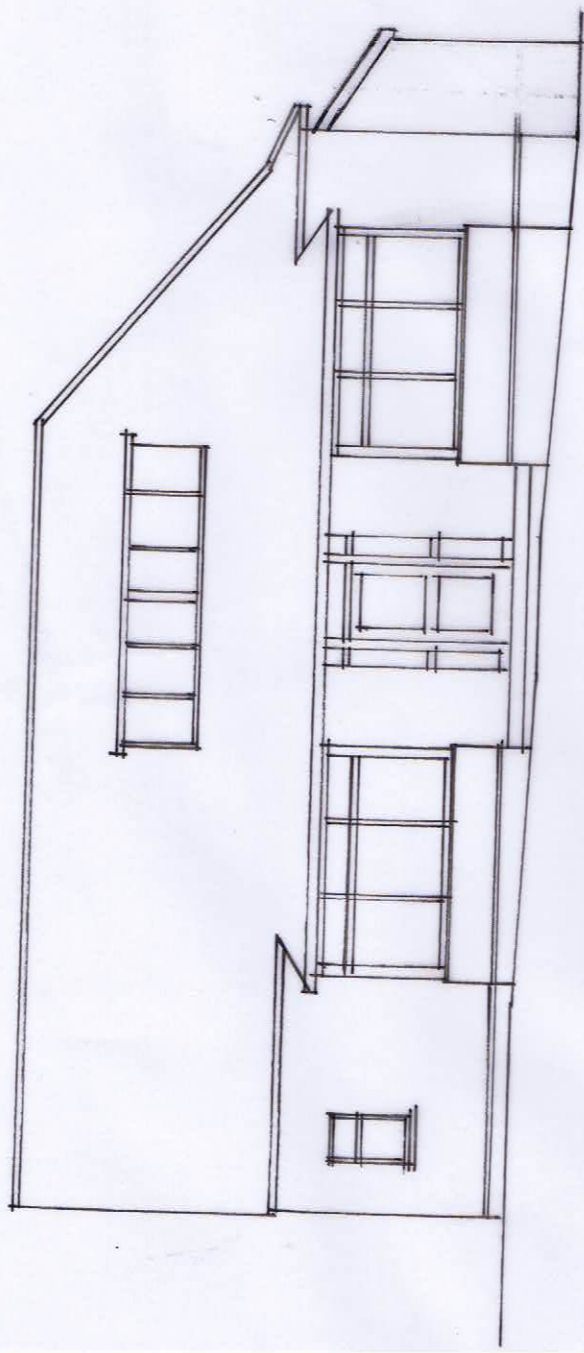


Proposed Front Elevation

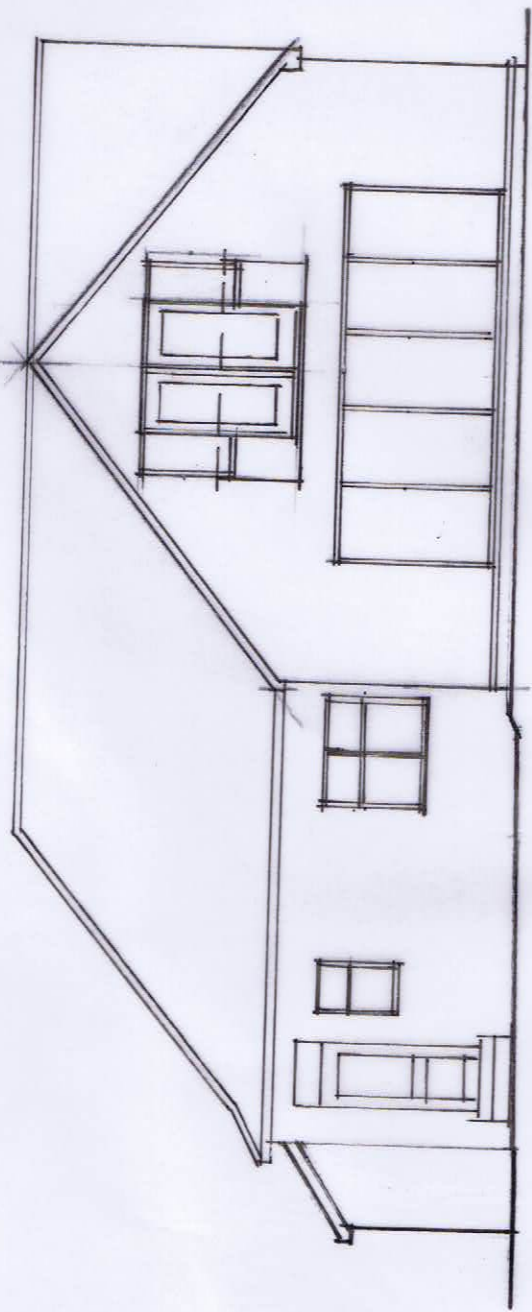

Proposed Rear Elevation

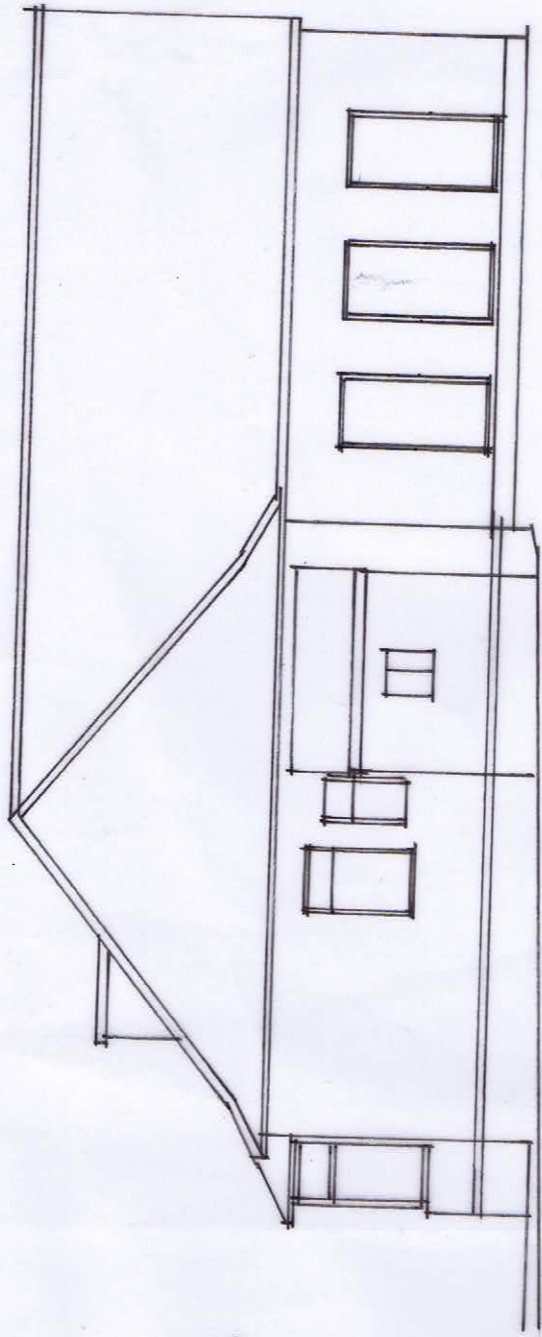


Proposed Side Elevation

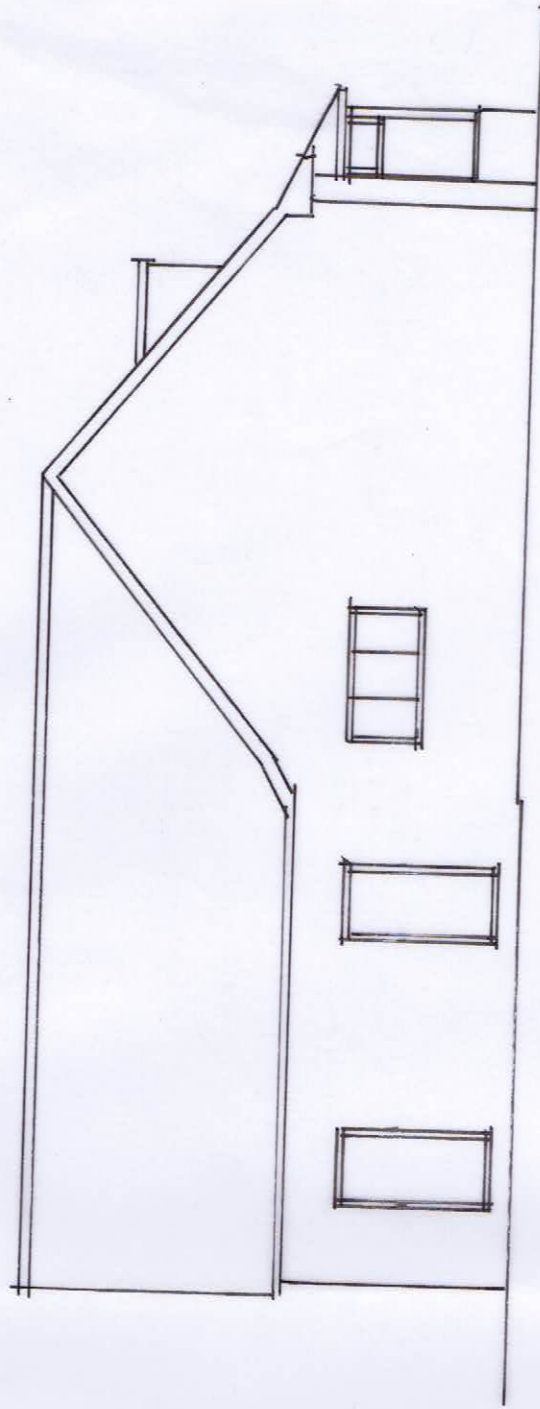

Proposed Side Elevation

1:100

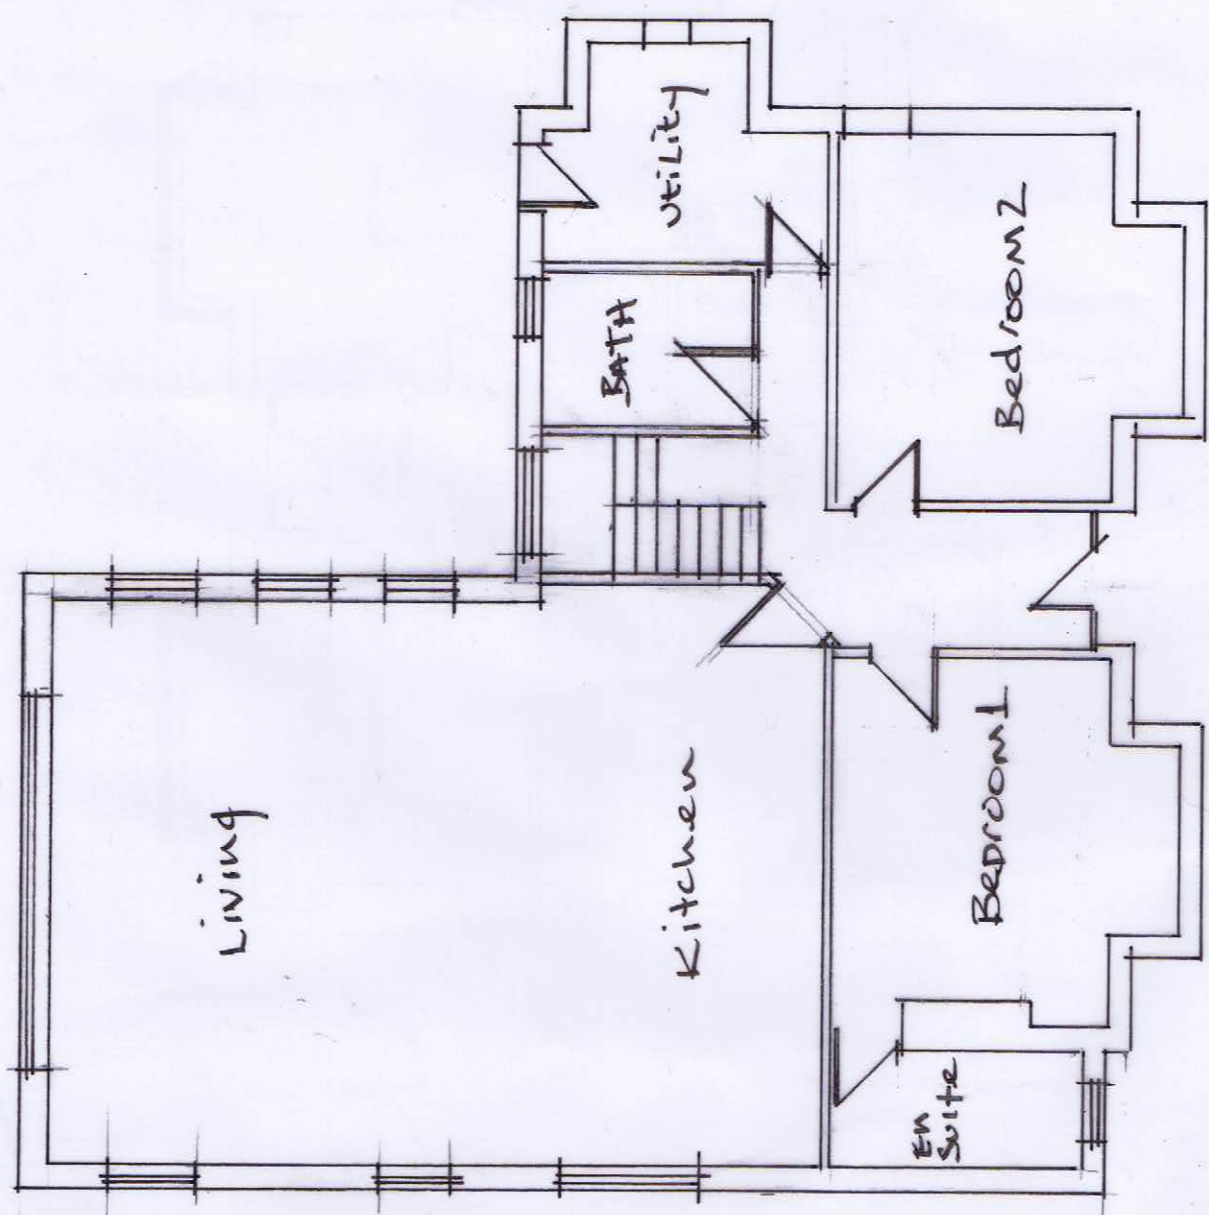

Proposed Ground Floor 1-100