FRONT ELEVATION
AS PROPOSED

EXISTING FLAT ROOF TO BE REMOVED AND REPLACED WITH TILED PITCHED ROOF TO SUIT ROOF PITCH.

REAR ELEVATION
AS PROPOSED

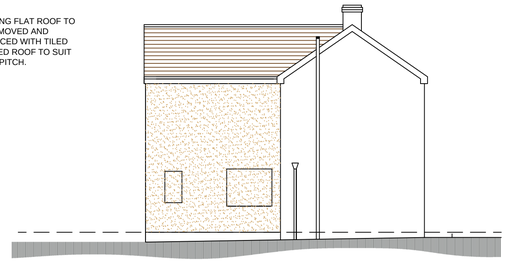

SIDE ELEVATION
AS PROPOSED

SIDE ELEVATION
AS PROPOSED

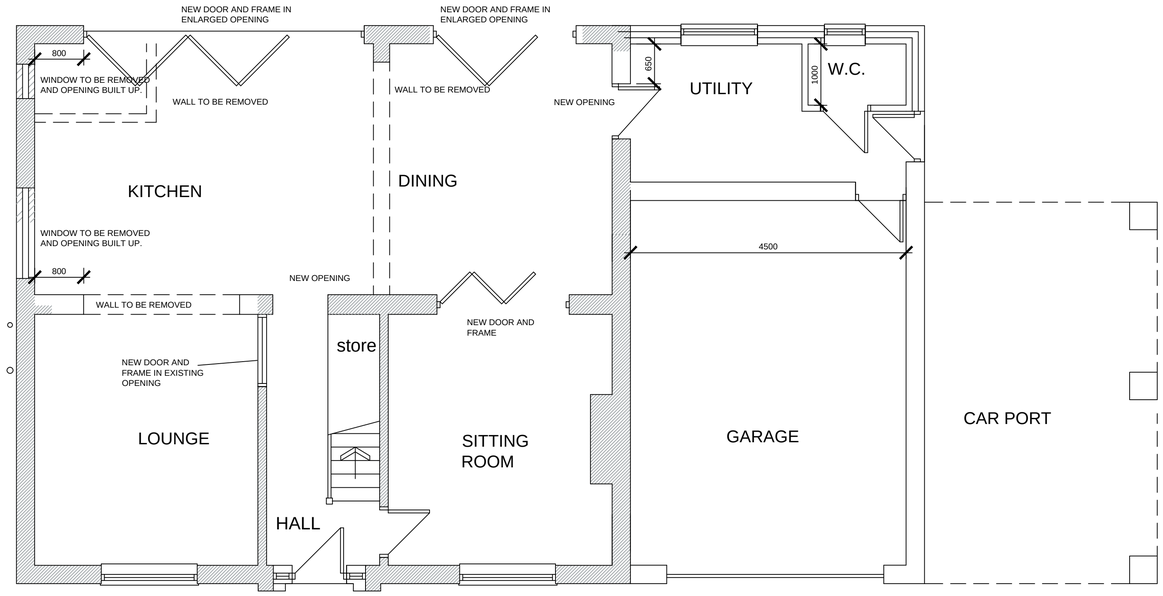

GROUND FLOOR PLAN
AS PROPOSED

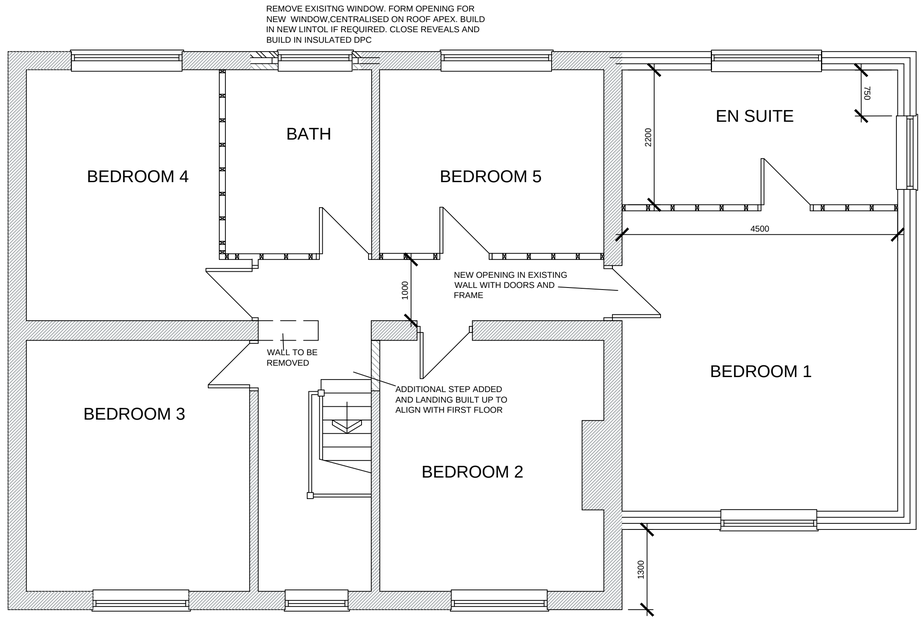

FIRST FLOOR PLAN
AS PROPOSED

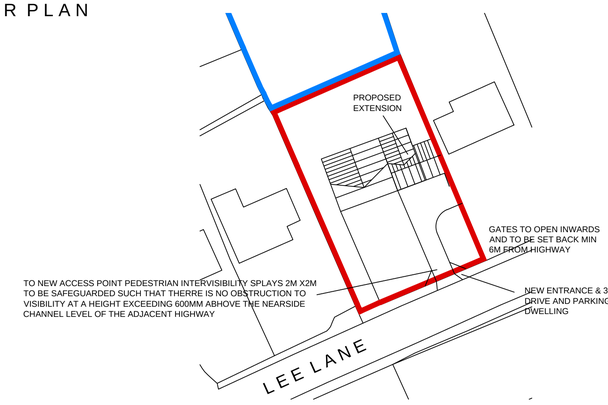

LOCATION PLAN
SCALE 1:500

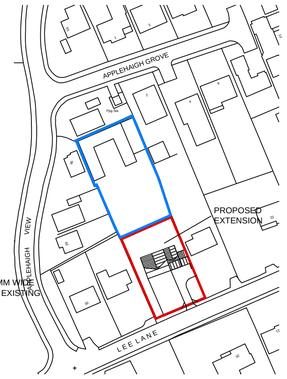

LOCATION PLAN
SCALE 1:1250

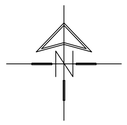

White Agus PARTNERSHIP
ARCHITECTURAL SERVICES AND SURVEYORS
8 MORSTON BUSINESS PARK, WHALEY ROAD, BARUGH GREEN, BARNSLEY. S75 1HQ
Phone: 01226 208482
Fax: 01226 283030
Email: info@whiteaguspartnership.co.uk
Web: www.whiteaguspartnership.co.uk

Project.	Client.		
PROPOSED EXTENSION & ALTERATIONS AT 26 LEE LANE, ROYSTON BARNSLEY	MR & MRS GLEN LAWRENCE		
Drawing Title. PLANS AND ELEVATIONS AS PROPOSED	Date. MAY 2015	Scale. 1:50 & 1:100 @ A1	
	Ref. 15-019	Dwg. No. 01	Rev. E

Date	Suffix	Description	Date	Suffix	Description
15-06-15	A	REVISED TO CLIENTS REQUIREMENTS			
07-07-15	B	REVISED TO CLIENTS REQUIREMENTS			
16-07-15	C	MINOR REVISIONS			
15-09-15	D	REVISED FOLLOWING PO COMMENTS			
15-09-15	E	REVISED TO CLIENTS REQUIREMENTS			