
The Hawthorns

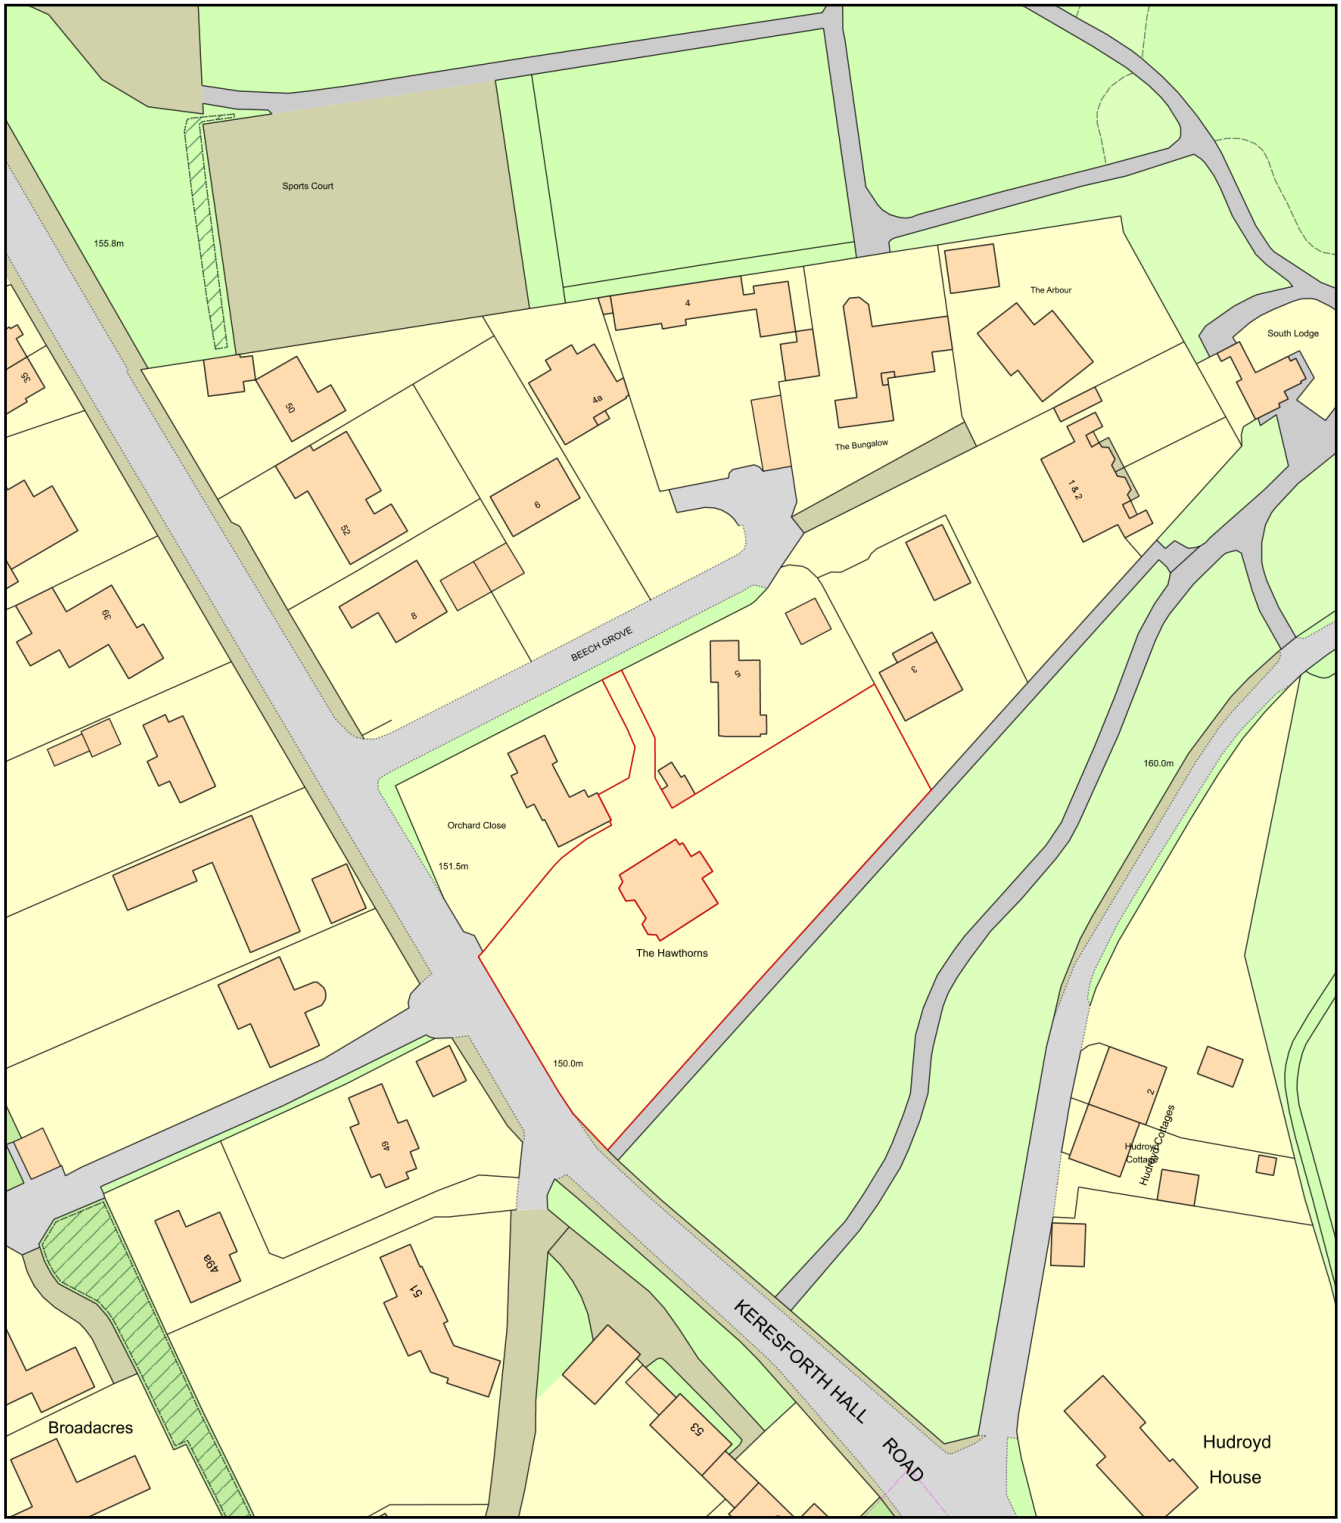

0 50
Metres

N

ReQuestaPlan

Plan Produced for: Karen Neville

Date Produced: 04 Jun 2019

Plan Number/Project ID: TQRQM19155115633627

Scale: 1:1250 @ A4

© Crown copyright, All rights reserved. 2019 Licence number 0100042766