

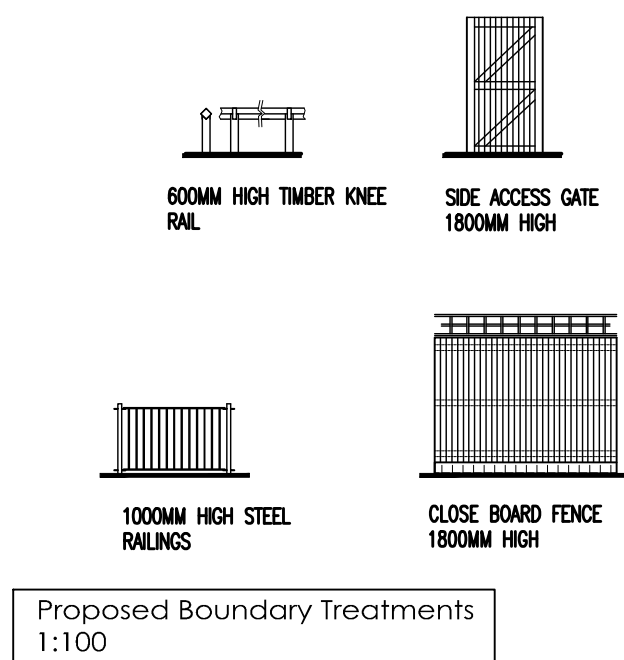


Boundary Key

- Planning Application Boundary
- Boundary Treatment Key**
- 1.8m timber close boarded fence with 0.3m trellis fixed to top
 - 1.5m timber close boarded fence
 - 0.6m timber knee rail
 - 1.0m Railings (galvanised steel)
 - Brick Wall
 - Brick Pier and Panel Retaining Wall
 - Brick Retaining Wall (NB- Retaining walls to engineers detail)
 - New Tree / Landscaping
 - Existing hedge / bramble to be trimmed back (within area of site) by specialist
 - Area of banking
 - Top / Bottom of existing bank
 - Gabion Retaining Wall

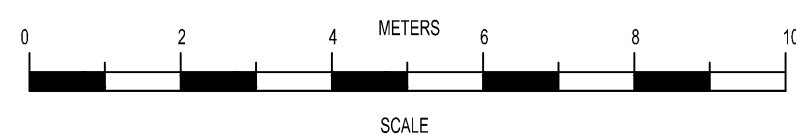

View from LIFT carpark
1:100

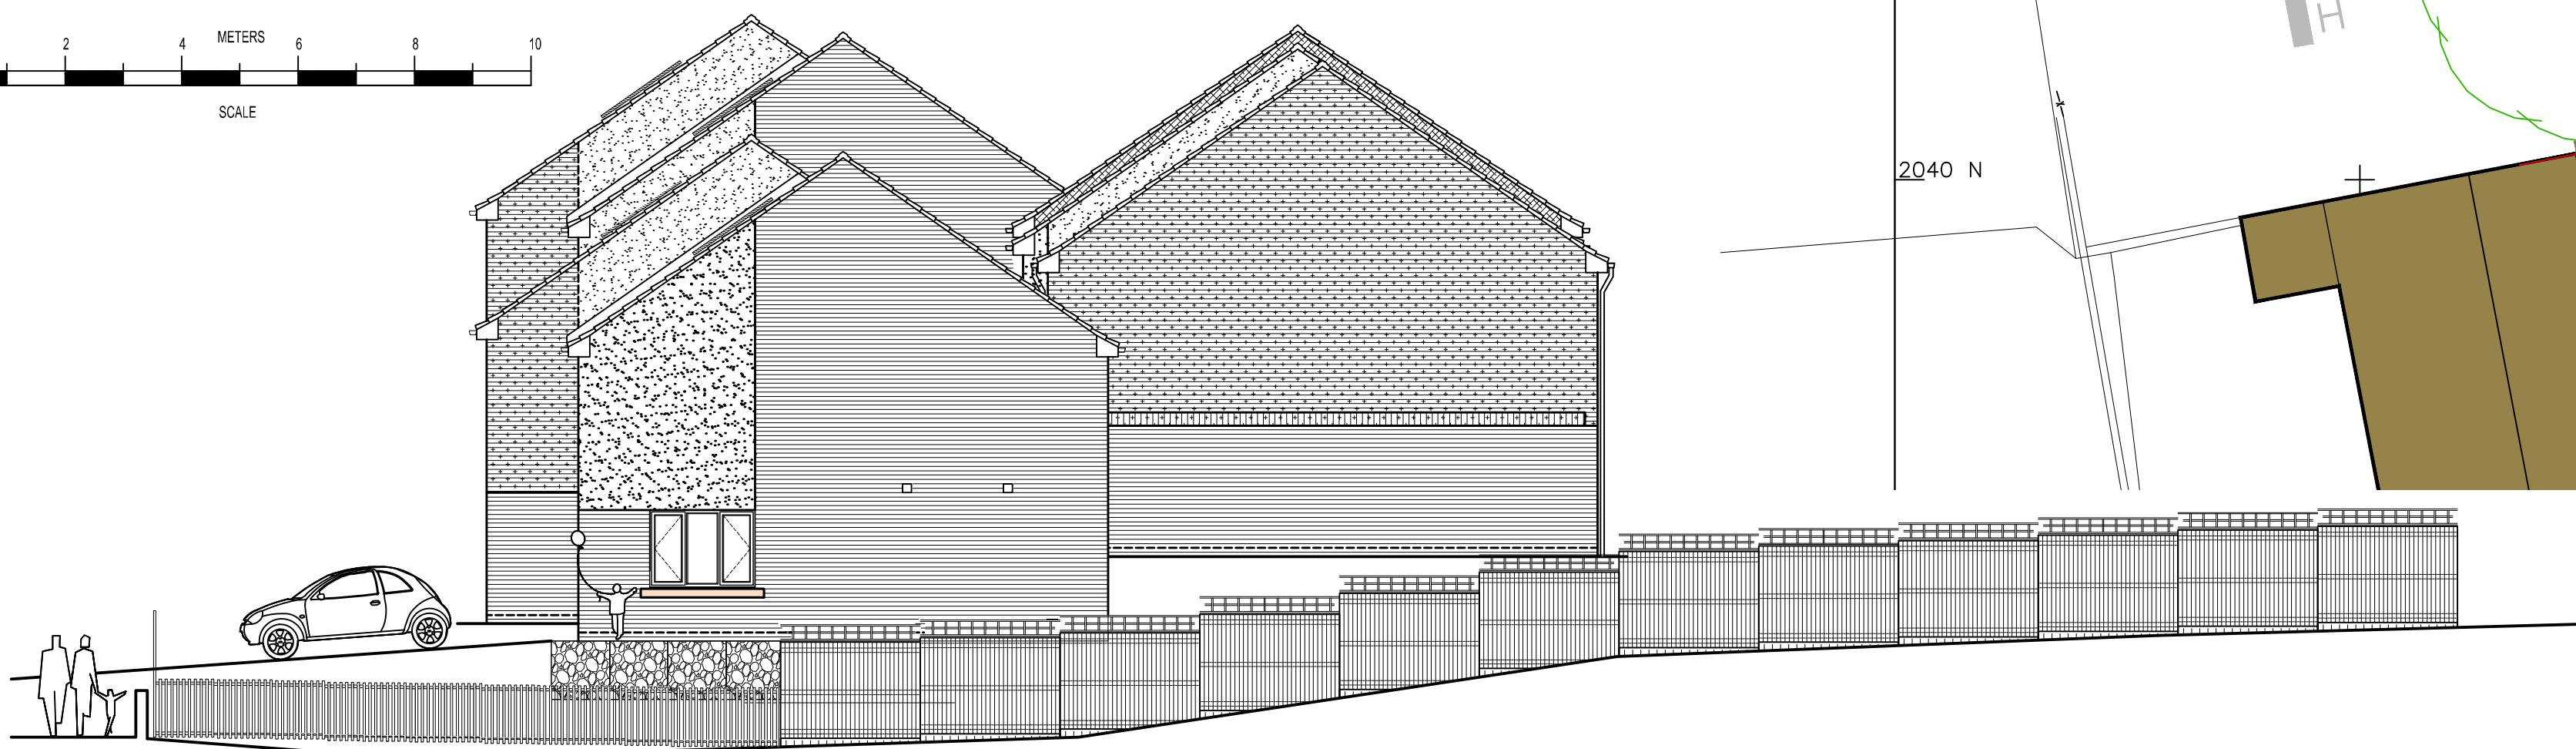

Street Scene (J-J)
1:100

General Notes

- To be read in conjunction with Specification / Project Drawings
- Do not scale from this drawing. Check all dimensions on site and report any discrepancies to the architect
- All structural and drainage work to be to the satisfaction of DMS on site. If in doubt, ask.

Drawing Status
PLANNING

Revisions

BY DATE