GENERAL NOTES
This drawing is to be read in conjunction with all related drawings.
Do not scale from this drawing.
All dimensions must be checked and verified on site before commencing any work or producing shop drawings.
The originator should be notified immediately of any discrepancy.
This drawing is copyright and remains the property of Garnett Netherwood Architects Ltd.


NORTH

SCALE
0 0.5 1 1.5 2 2.5m 5m 1:50


REVISIONS

Rev.	Date	Description	Issued By	Checked By
A	17.12.2019	Alterations made to pod 2 and boiler house following comments from client.	NB	NDB
B	21.01.2020	Alterations made to site levels adjacent to boiler house and maintenance workshop following comments from client.	NB	NDB

Boiler House - Section A
1 : 50

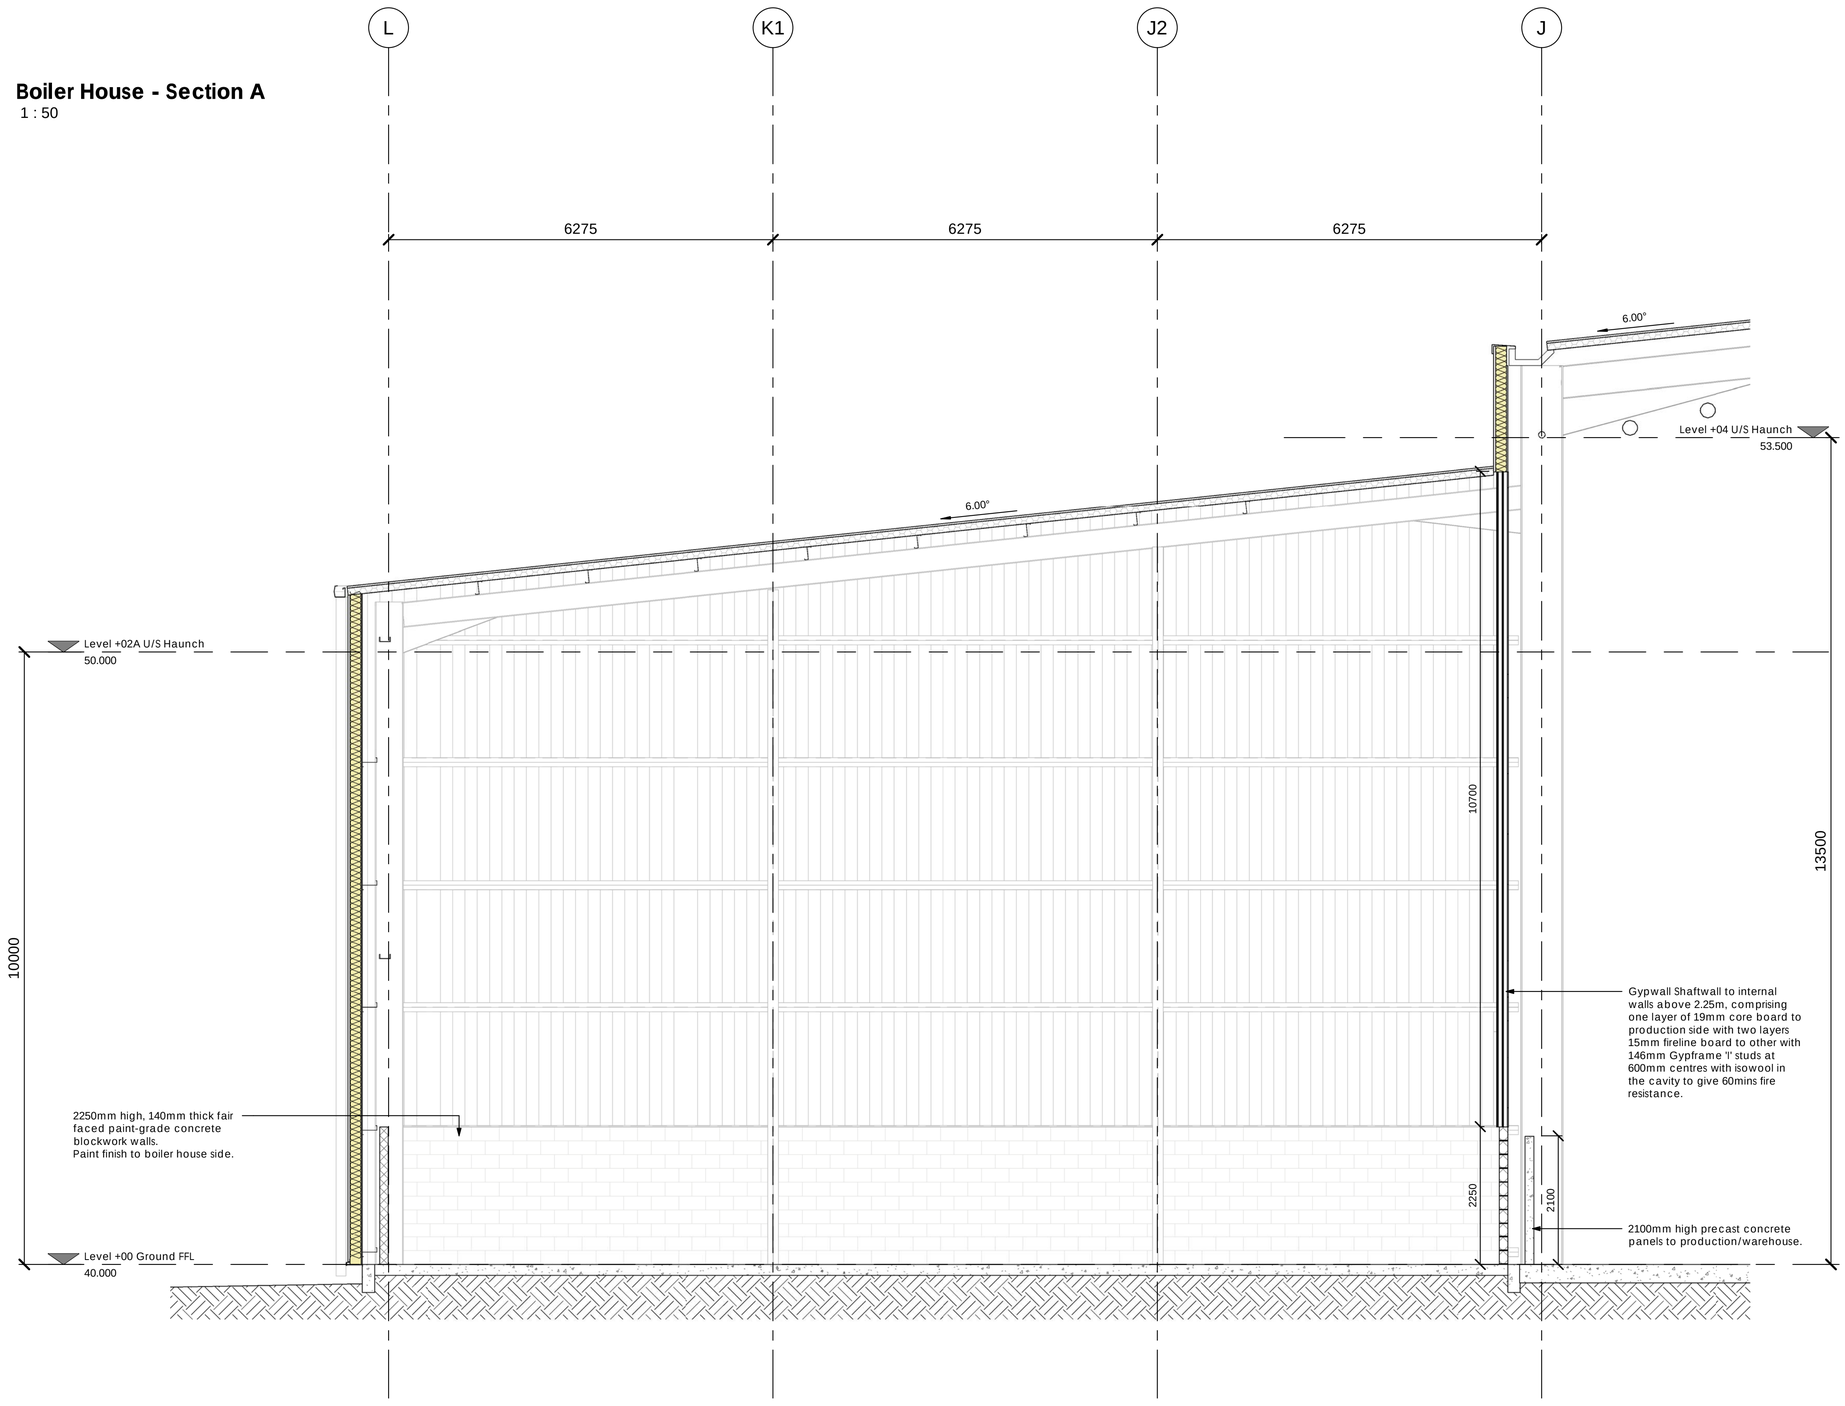

Boiler House: Ground Floor GA Plan
1 : 50

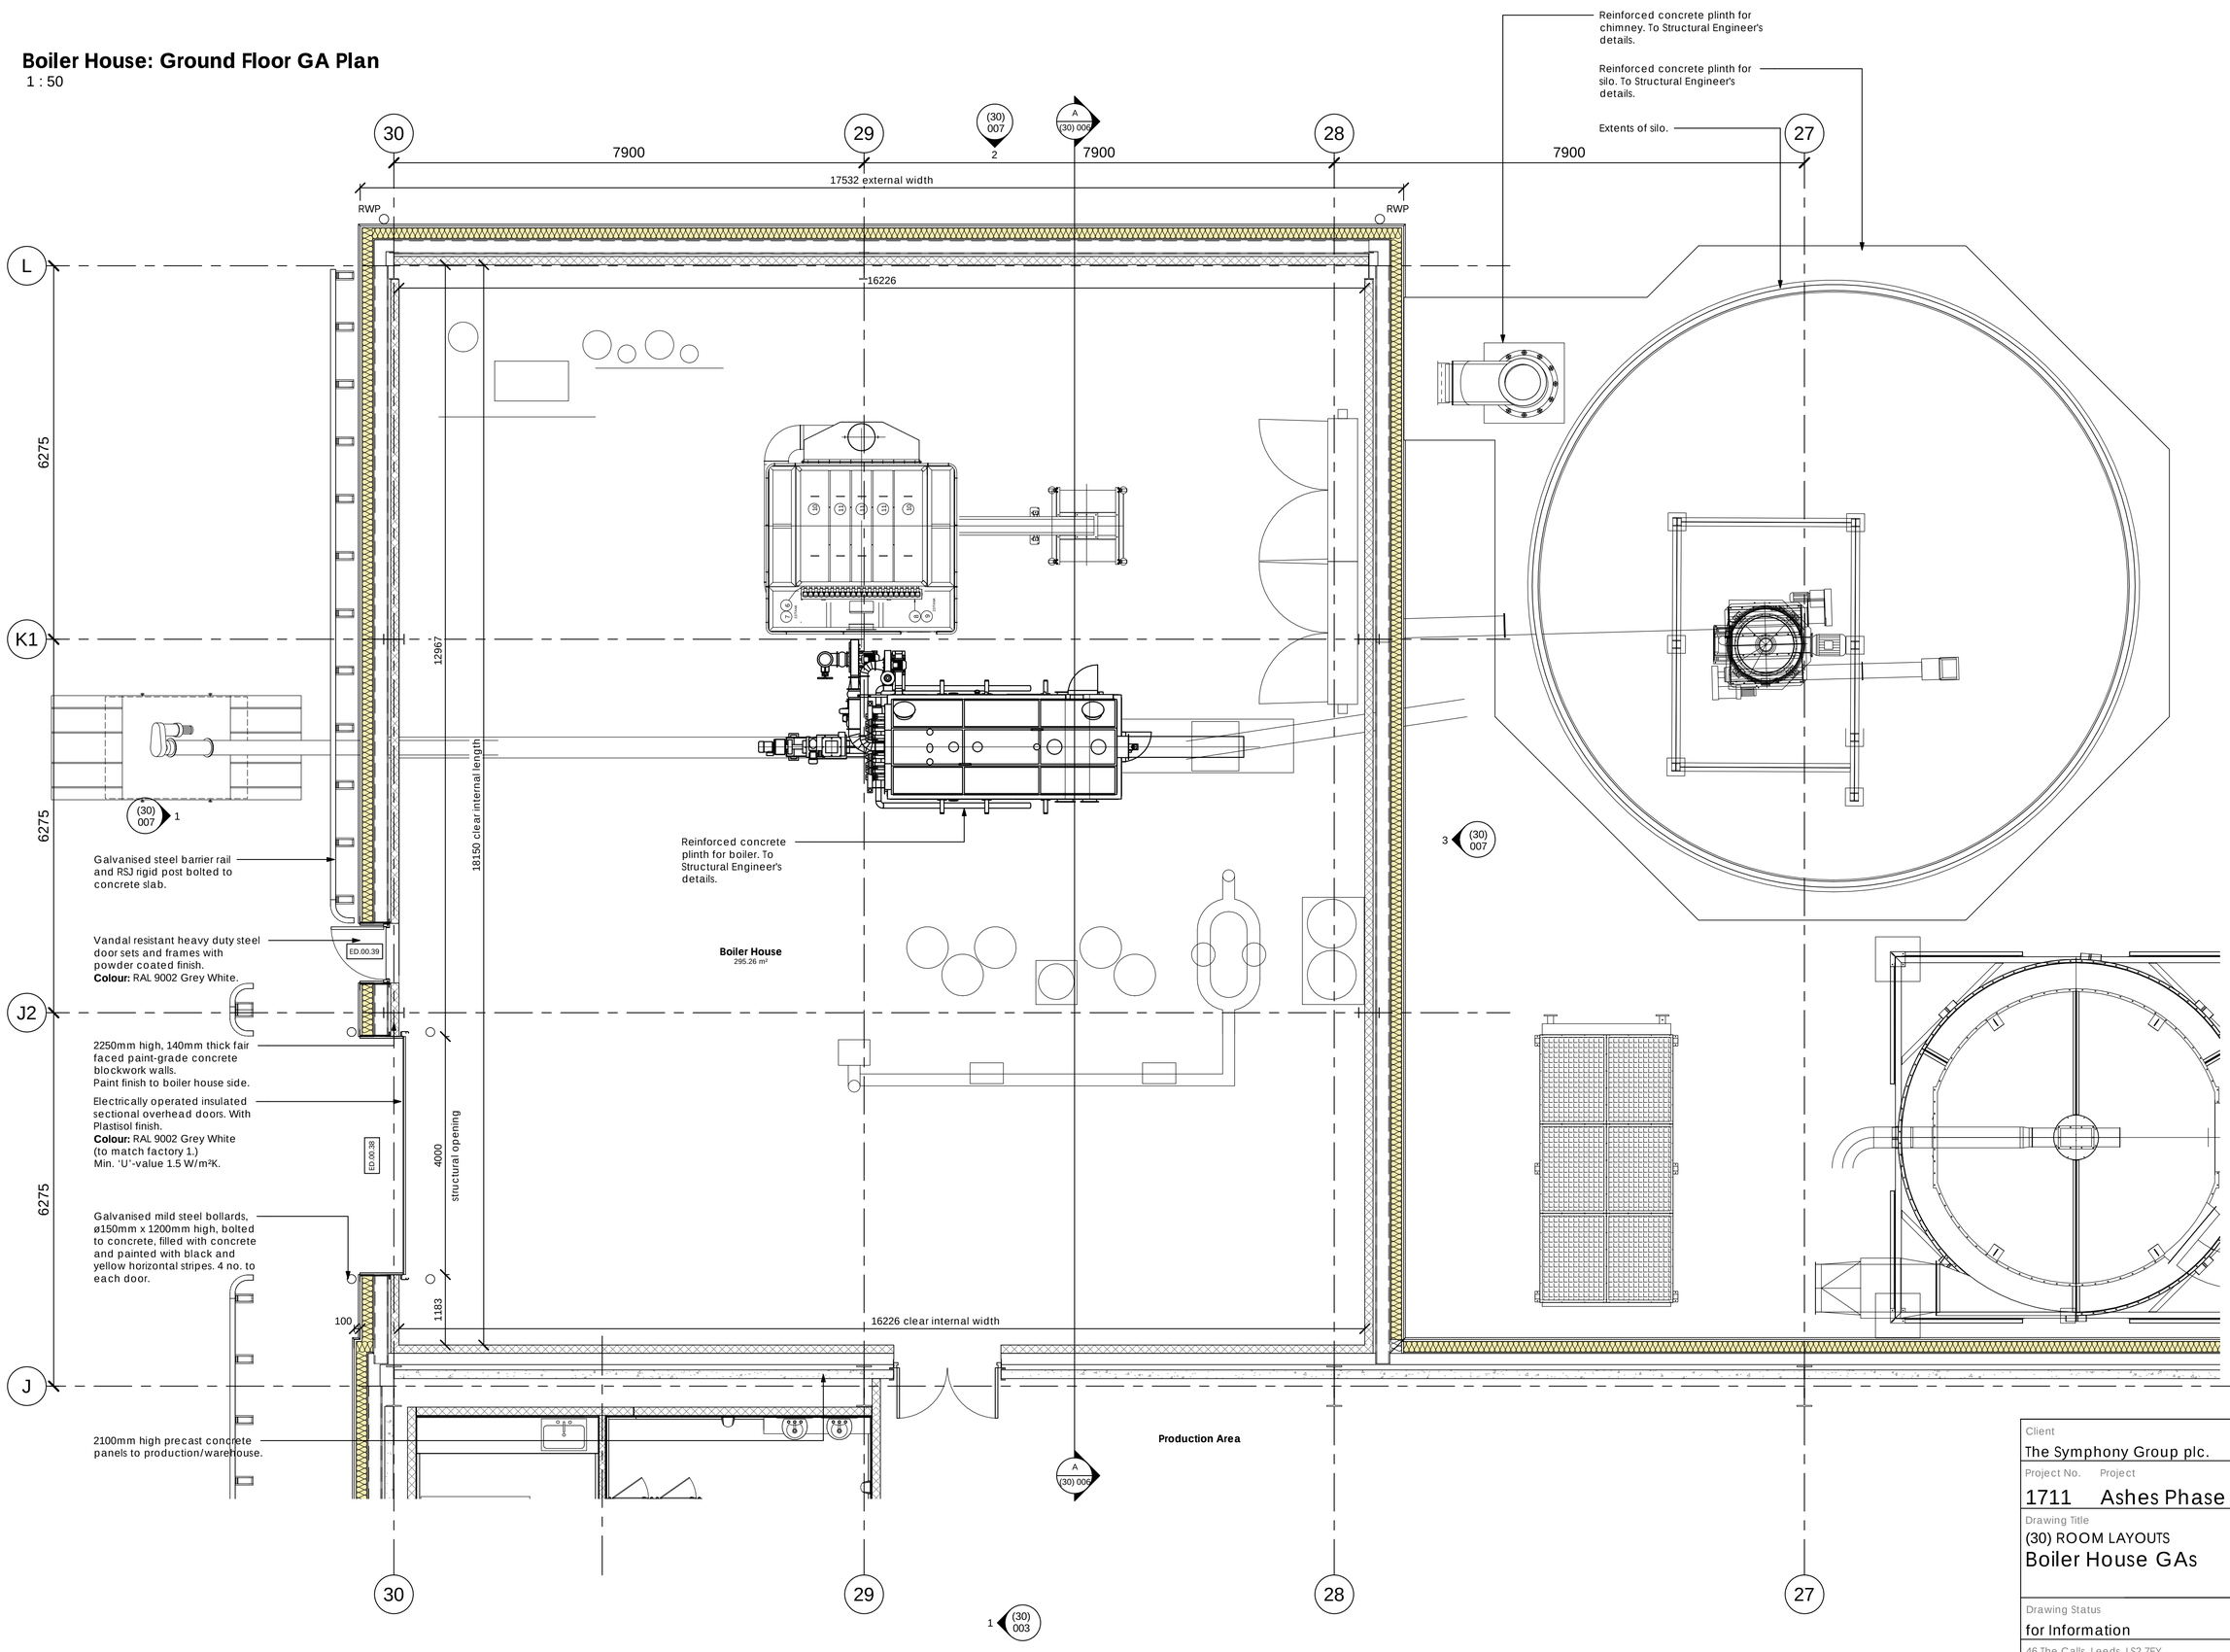

Client
The Symphony Group plc.

Project No. 1711 — Project: Ashes Phase 3

Drawing Title
(30) ROOM LAYOUTS
Boiler House GAs

Scale @ A0: 1 : 50
Date: 13.12.2019
Drawn by: NB
Checked by: NDB

Drawing Status: for Information
Drawing Number: (30) 006
Revision: B

46 The Calls, Leeds, LS2 7EY
T: 0113 244 8858
www.garnettnetherwood.com
GNA GARNETT NETHERWOOD ARCHITECTS