
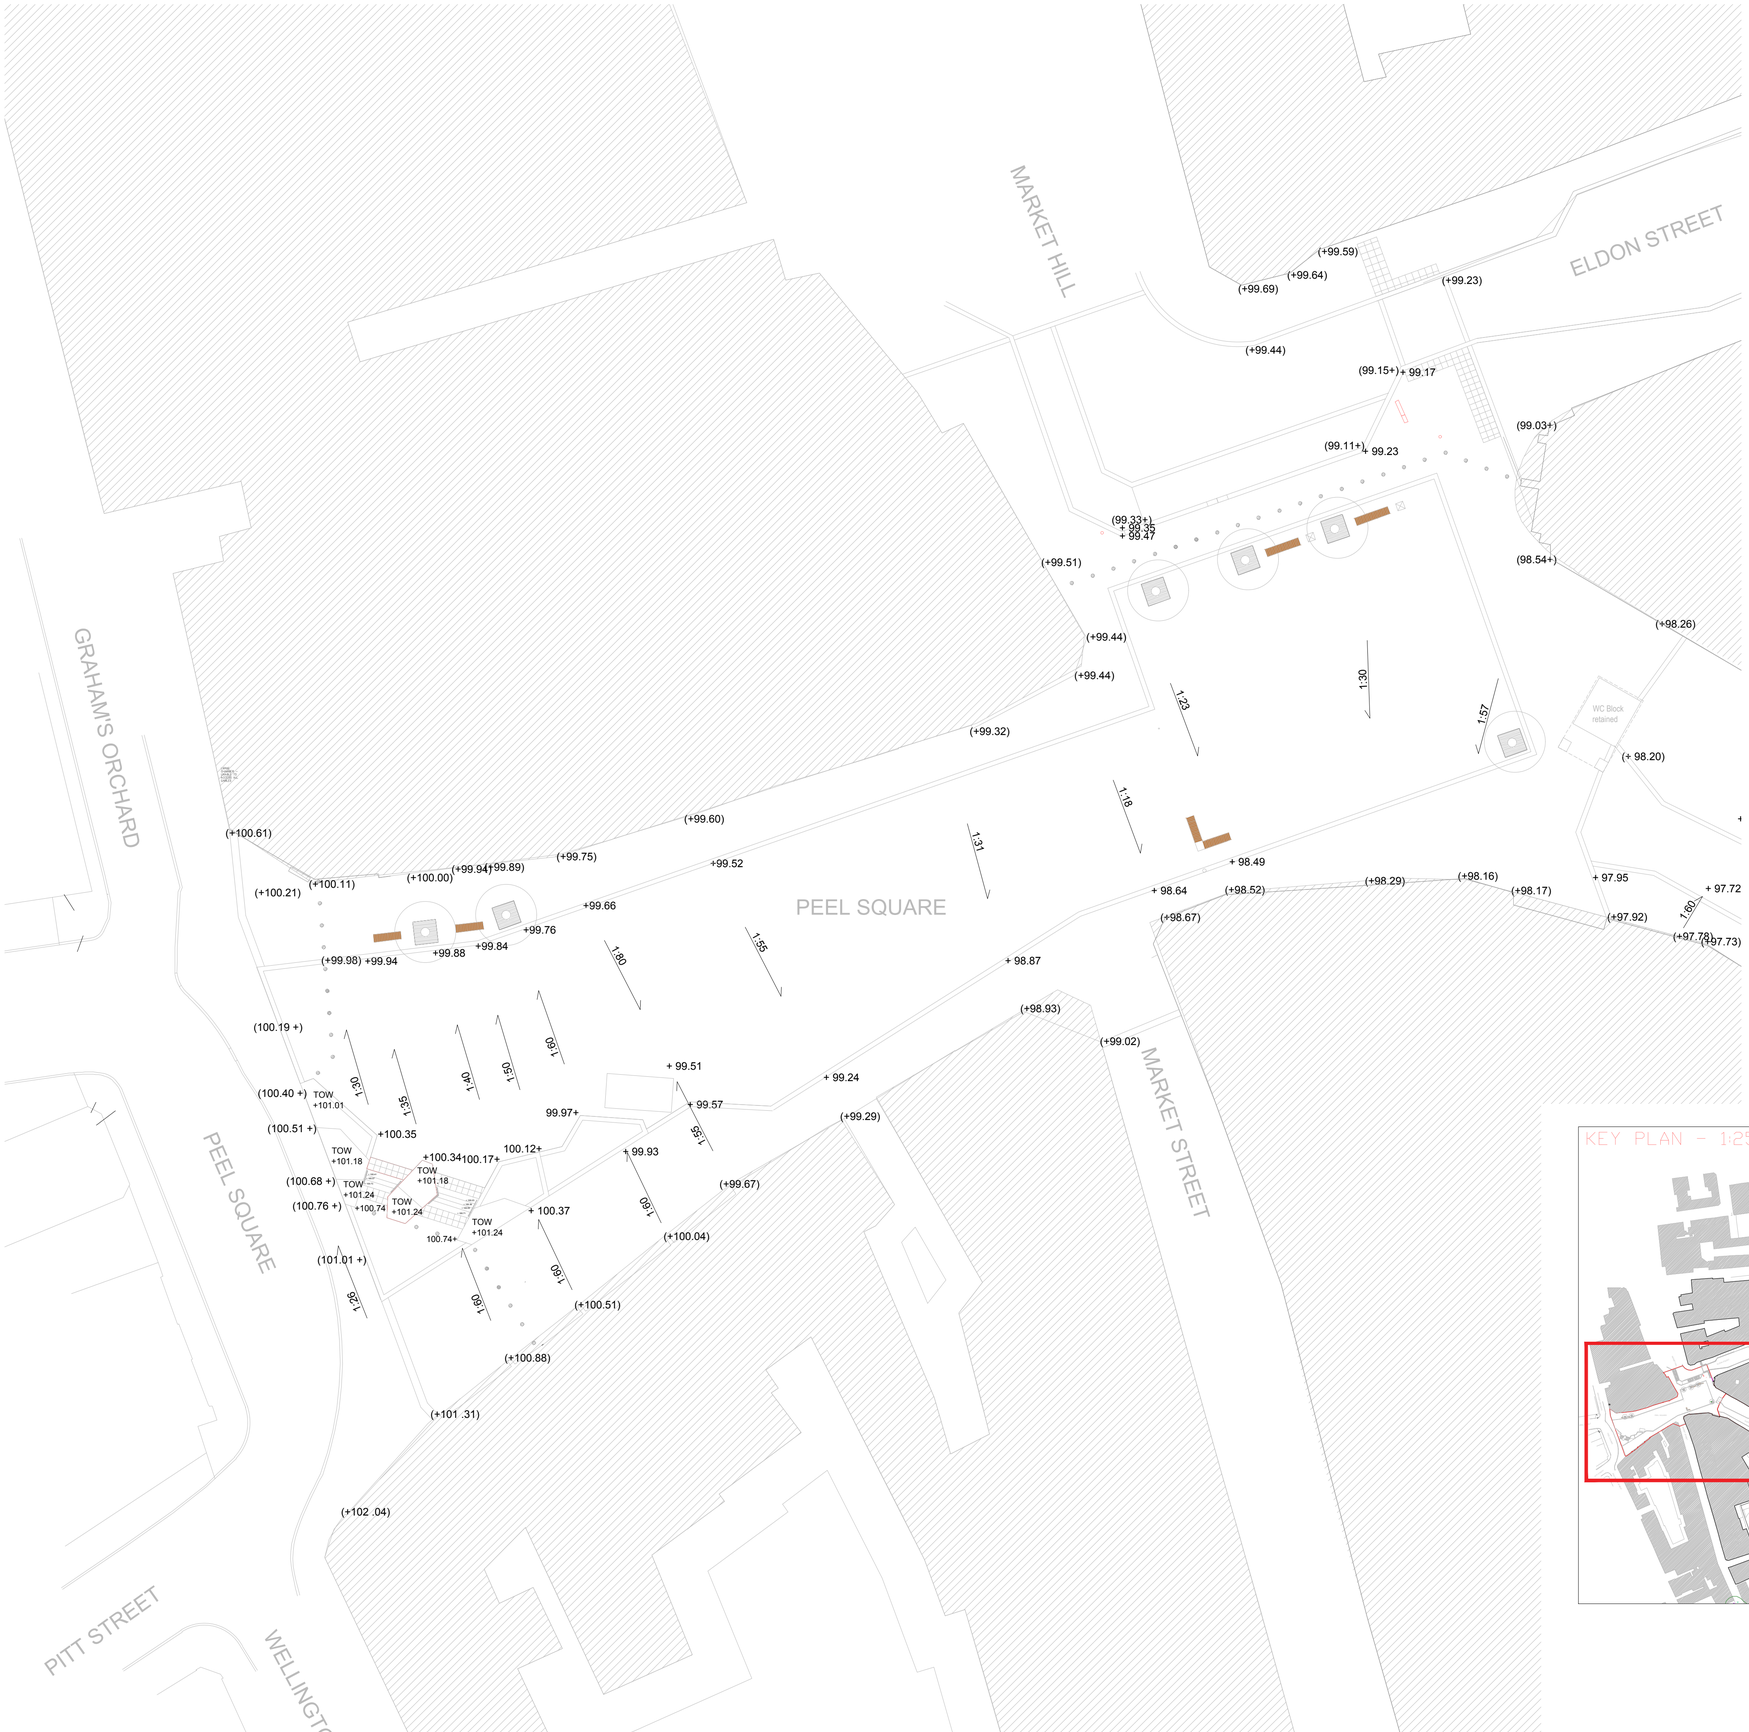


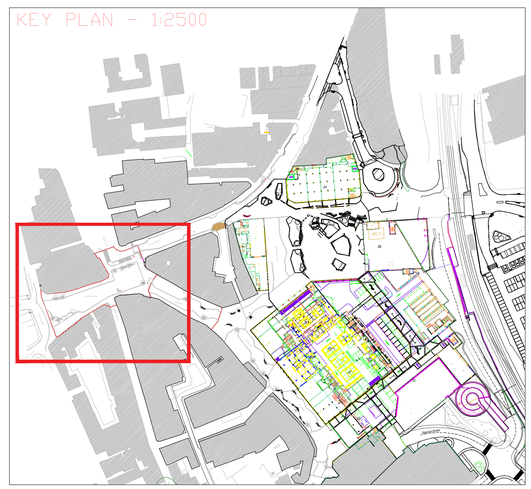

0 1m 5m 10m 20m

Notes:
- This drawing is copyright.
- Do not scale dimensions from this drawing.
- This drawing is to be read in conjunction with all other relevant drawings
- All discrepancies on this drawing are to be reported to the architect.
- Do not modify any element of this drawing.
- Use drawing only for purpose(s) issued.

North Sign / Key Plan

The following external model files are included within this drawing:

Rev	Date	Revision Notes	Dn	Rv
B	12/10/20	Levels to and around granite walls found in western end of square amended to suit updates to layout.	DW	NV
A	21/02/18	Levels amended to suit updates to layout.	DW	DM

Client / Contractor

IBI Intelligence Buildings Infrastructure
www.ibigroup.com

Project
BETTER BARNSLEY TOWN CENTRE

Drawing Title
PUBLIC REALM
LEVELS PLAN
- PEEL SQUARE

Job Number	Drawing Originated Date	PAS 1192 Status Code
51184	13/09/2017	-
Scale@A1	Purpose	
1:200	COMMENT AND APPROVAL	

Drawing Number: BBTC_IBI_N3_L_G700_PL_00_04
Revision: B