

Site / Highways Safety:
To be read in conjunction with
Construction Method Statement



Notes

Do not scale from drawing, use figured dimensions only.

All dimensions must be checked and verified on site prior to commencement of work and architect to be notified of any discrepancies.

This drawing is intended to permit overall scheme proposals only and cannot be used for construction purposes without further information.

Rev		Drawn	Checked	Date
A	Second Rowan tree added	MJN		30.07.15

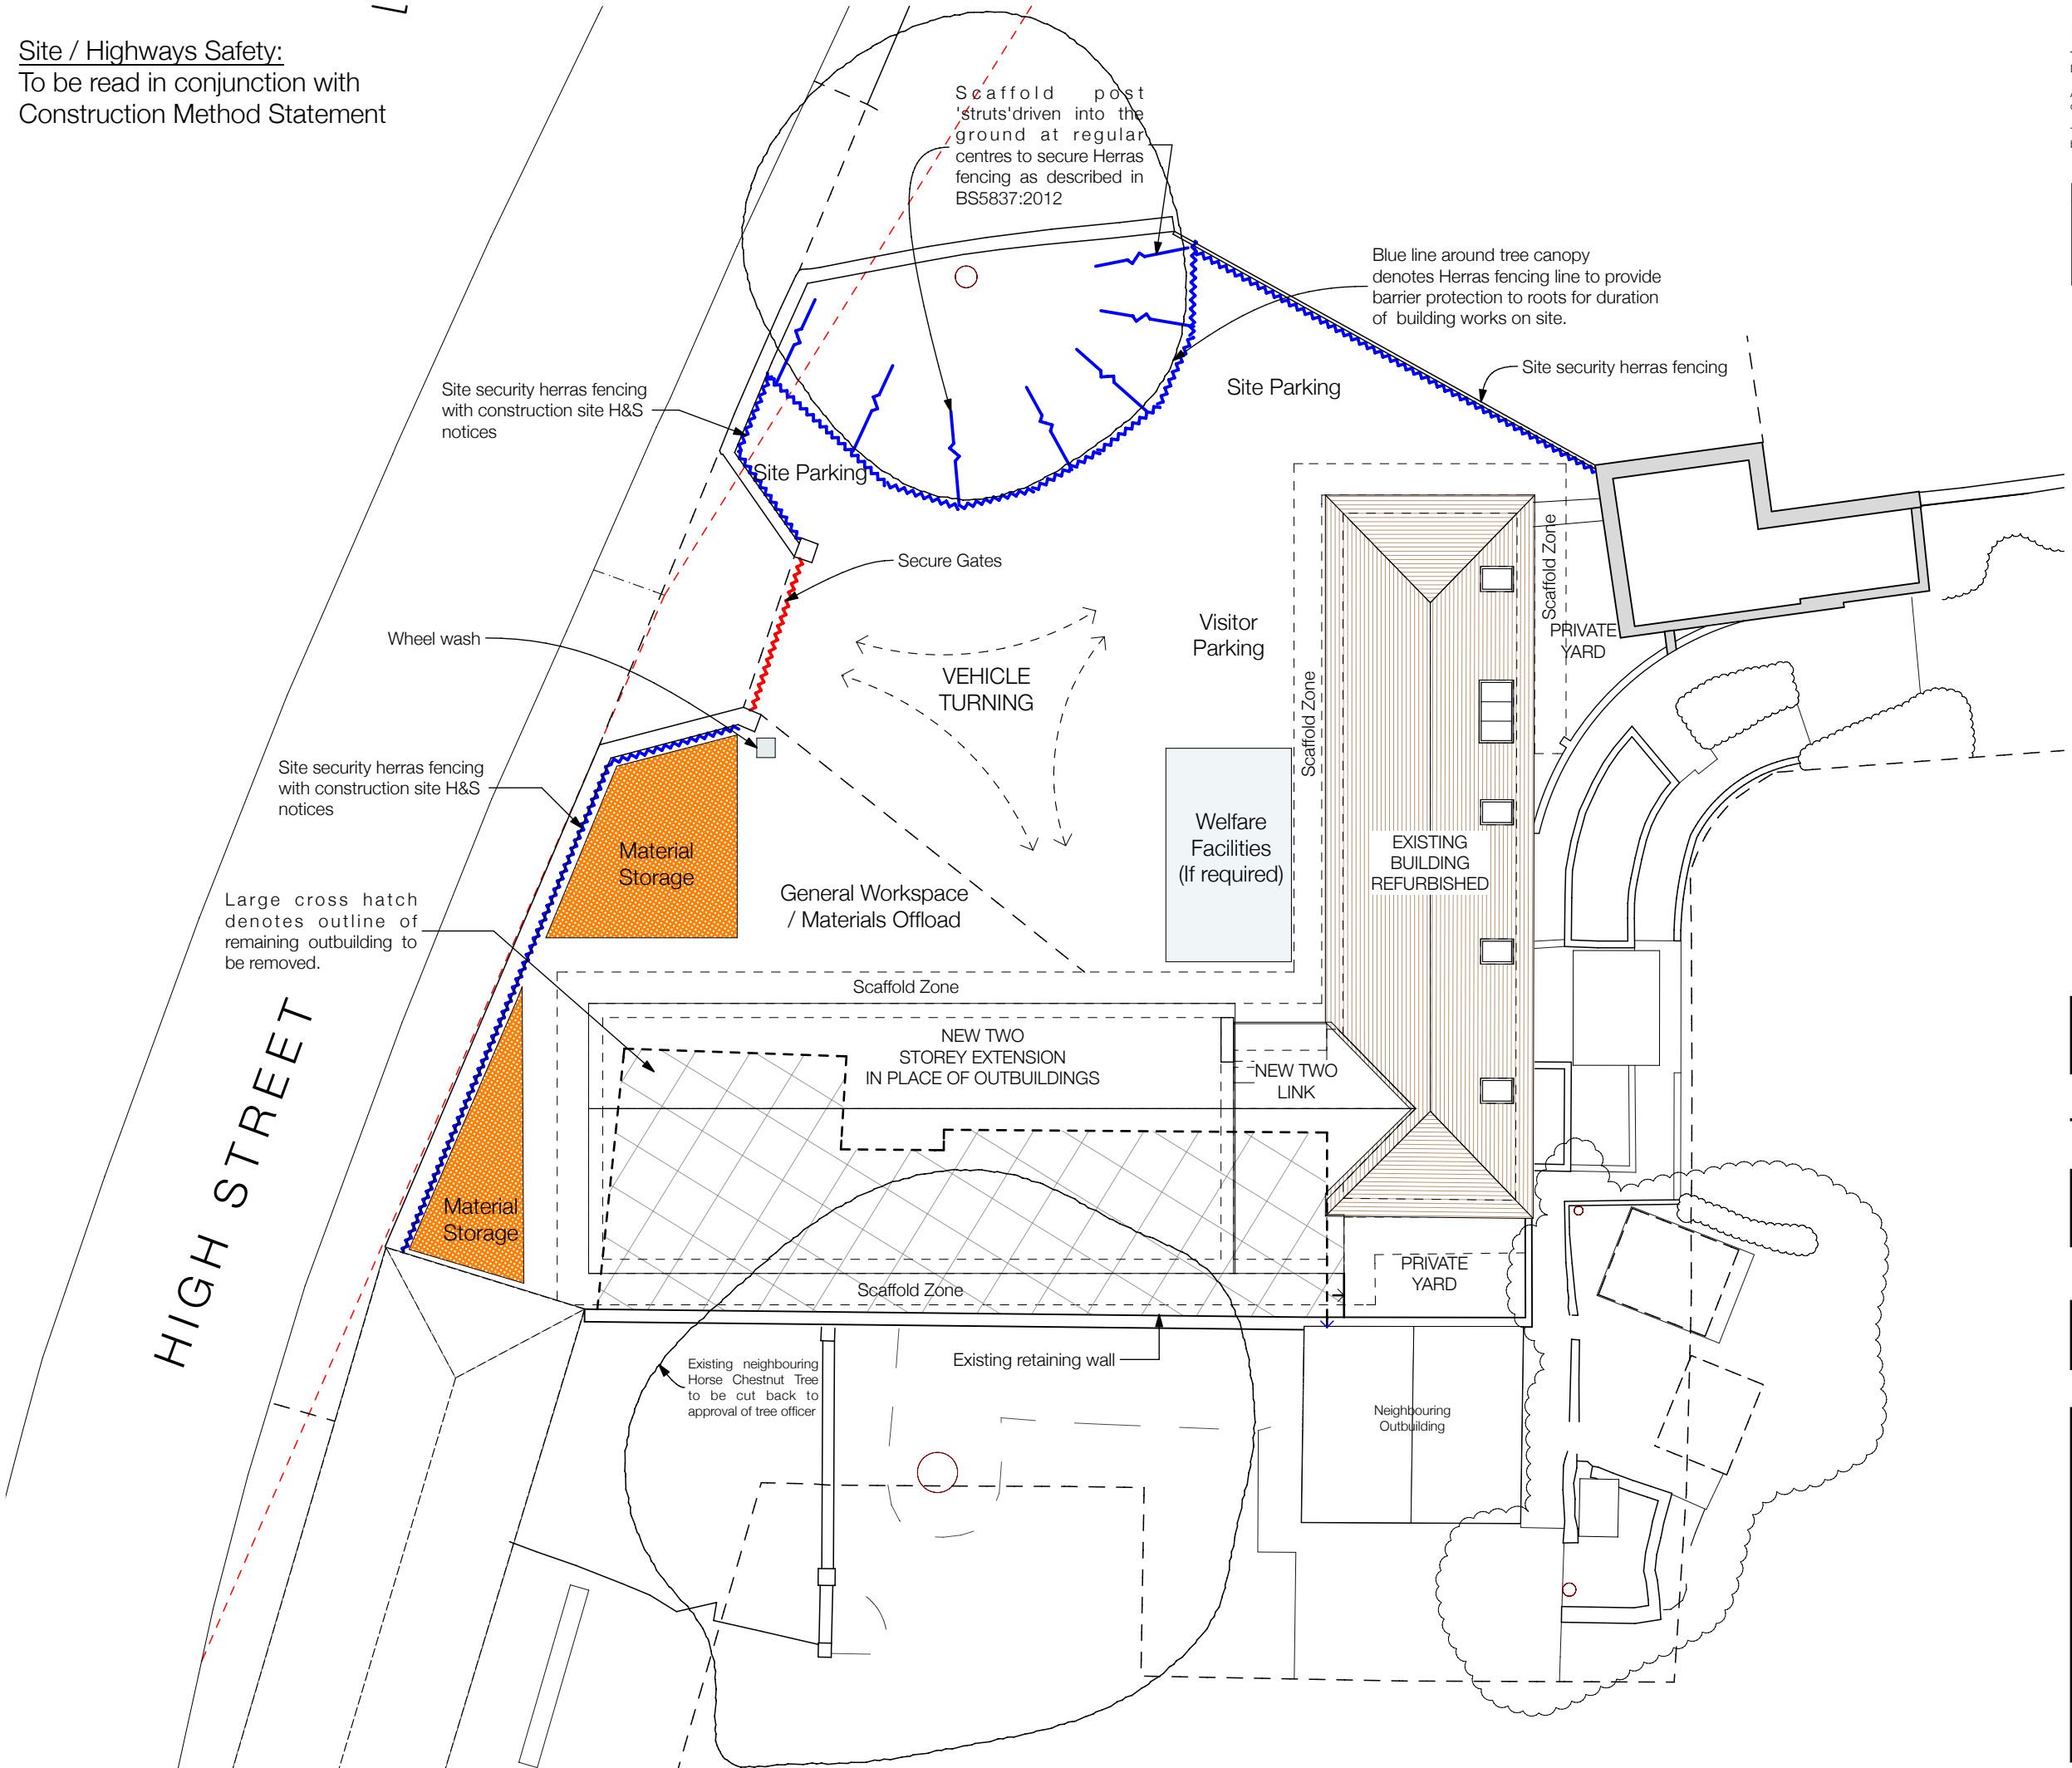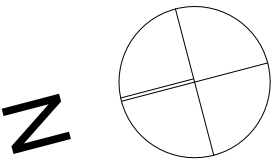

Job Title New Offices - 88-90 High Street, Dodworth, Barnsley, S75 3RQ,	
Client 1st Horizon Surveying & Engineering	
Status Sketch Scheme	Company AD
Drawing Construction Method Drawing / Site Setup	Scale [A3] 1:200
Date July 15	Drawn MJN
Drawing No. 2993(SK)05	Revision A

ONE17
DESIGN

THE DYEHOUSE, ARMITAGE BRIDGE
HUDDERSFIELD, WEST YORKS HD4 7PD

TEL 01484 668 000 FAX 01484 668 001
E SOLUTIONS@ONE17DESIGN.COM

WWW.ONE17DESIGN.COM