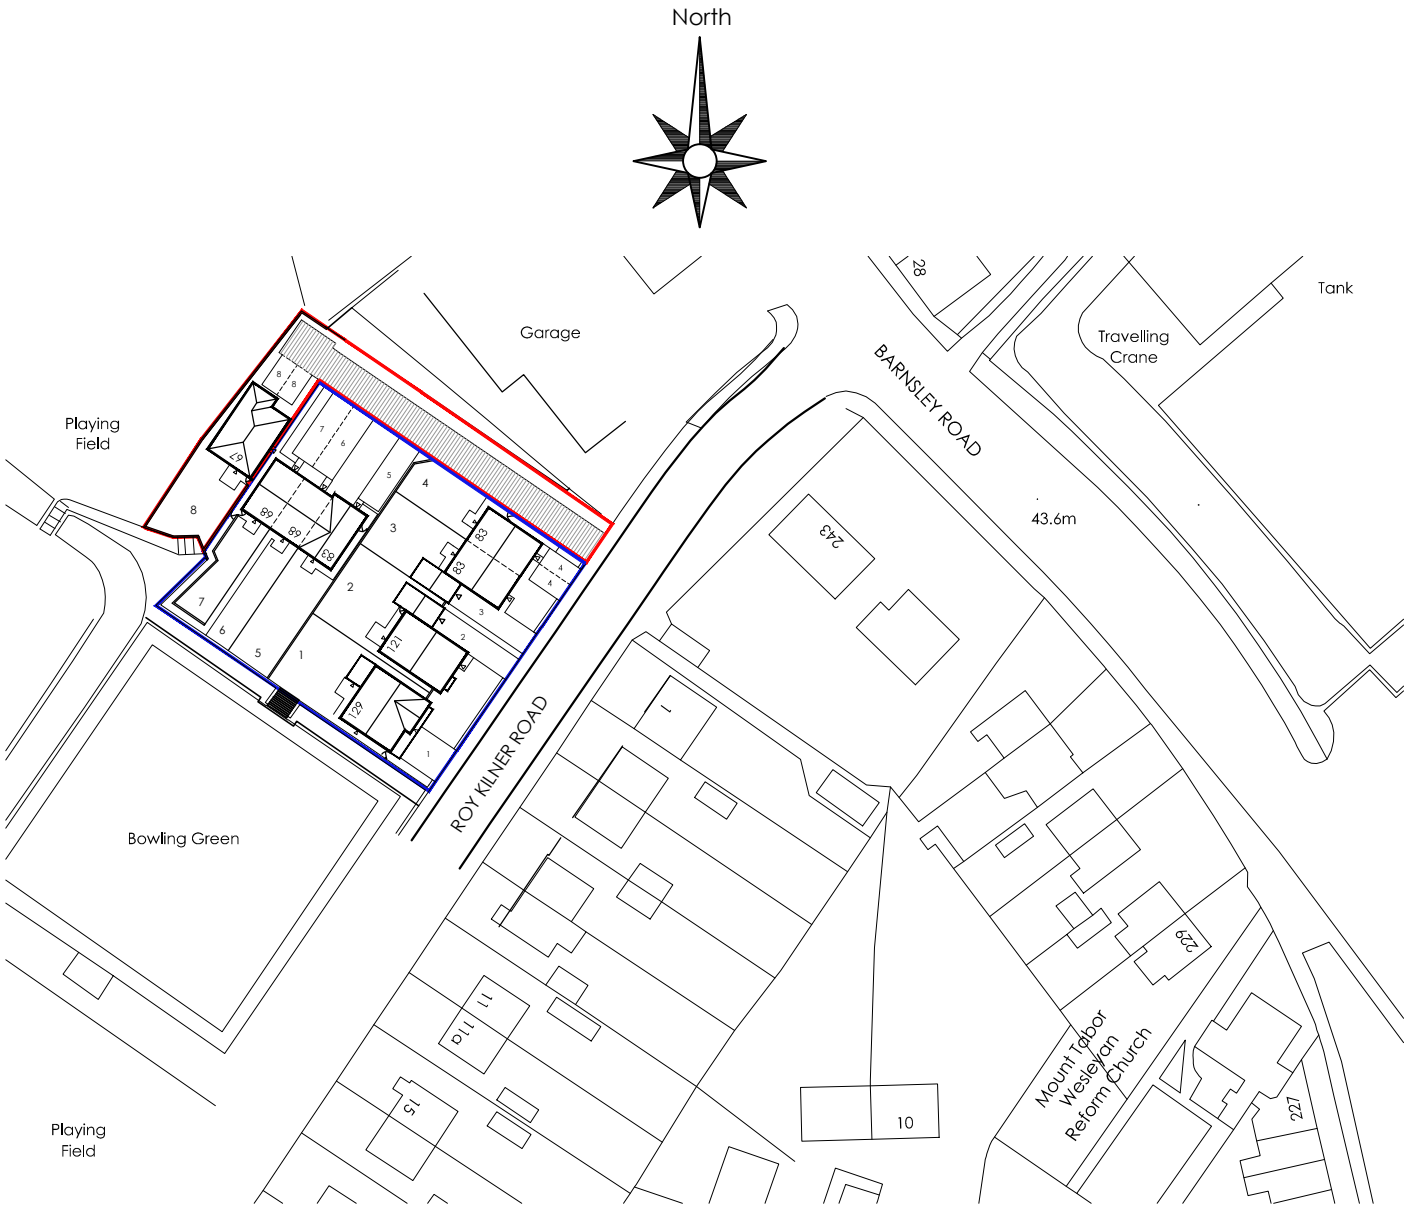


Former Mitchell & Darfield Social Club

Roy Kilner Road,
Wombwell

Location Plan

1:1000 @ A4 - March 16 - dwg.no. 01/ 10 A

A: 11-01-17 - Red line revised
Revision