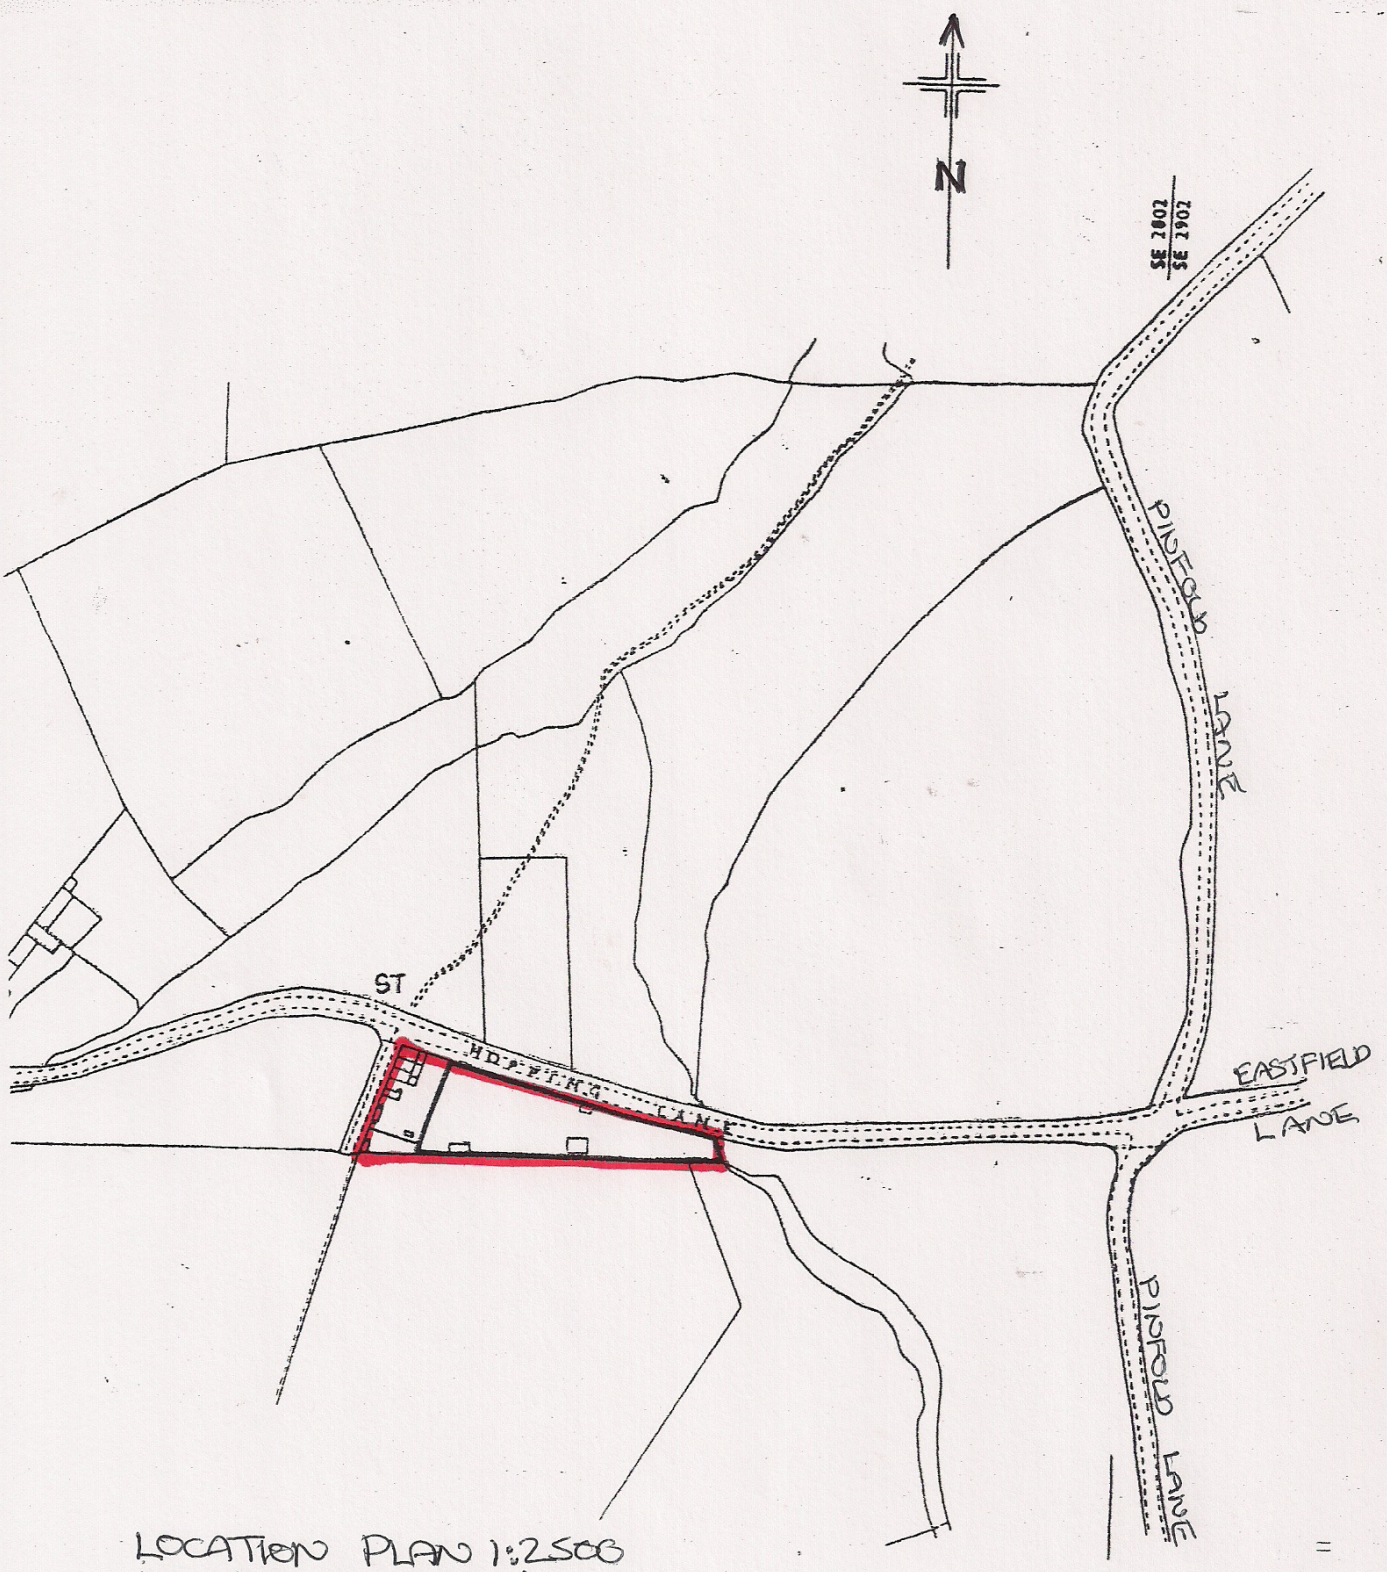


LOCATION PLAN 1:2500
BIRKFIELD GREEN
HOPPING LANE
THORGOLAND