


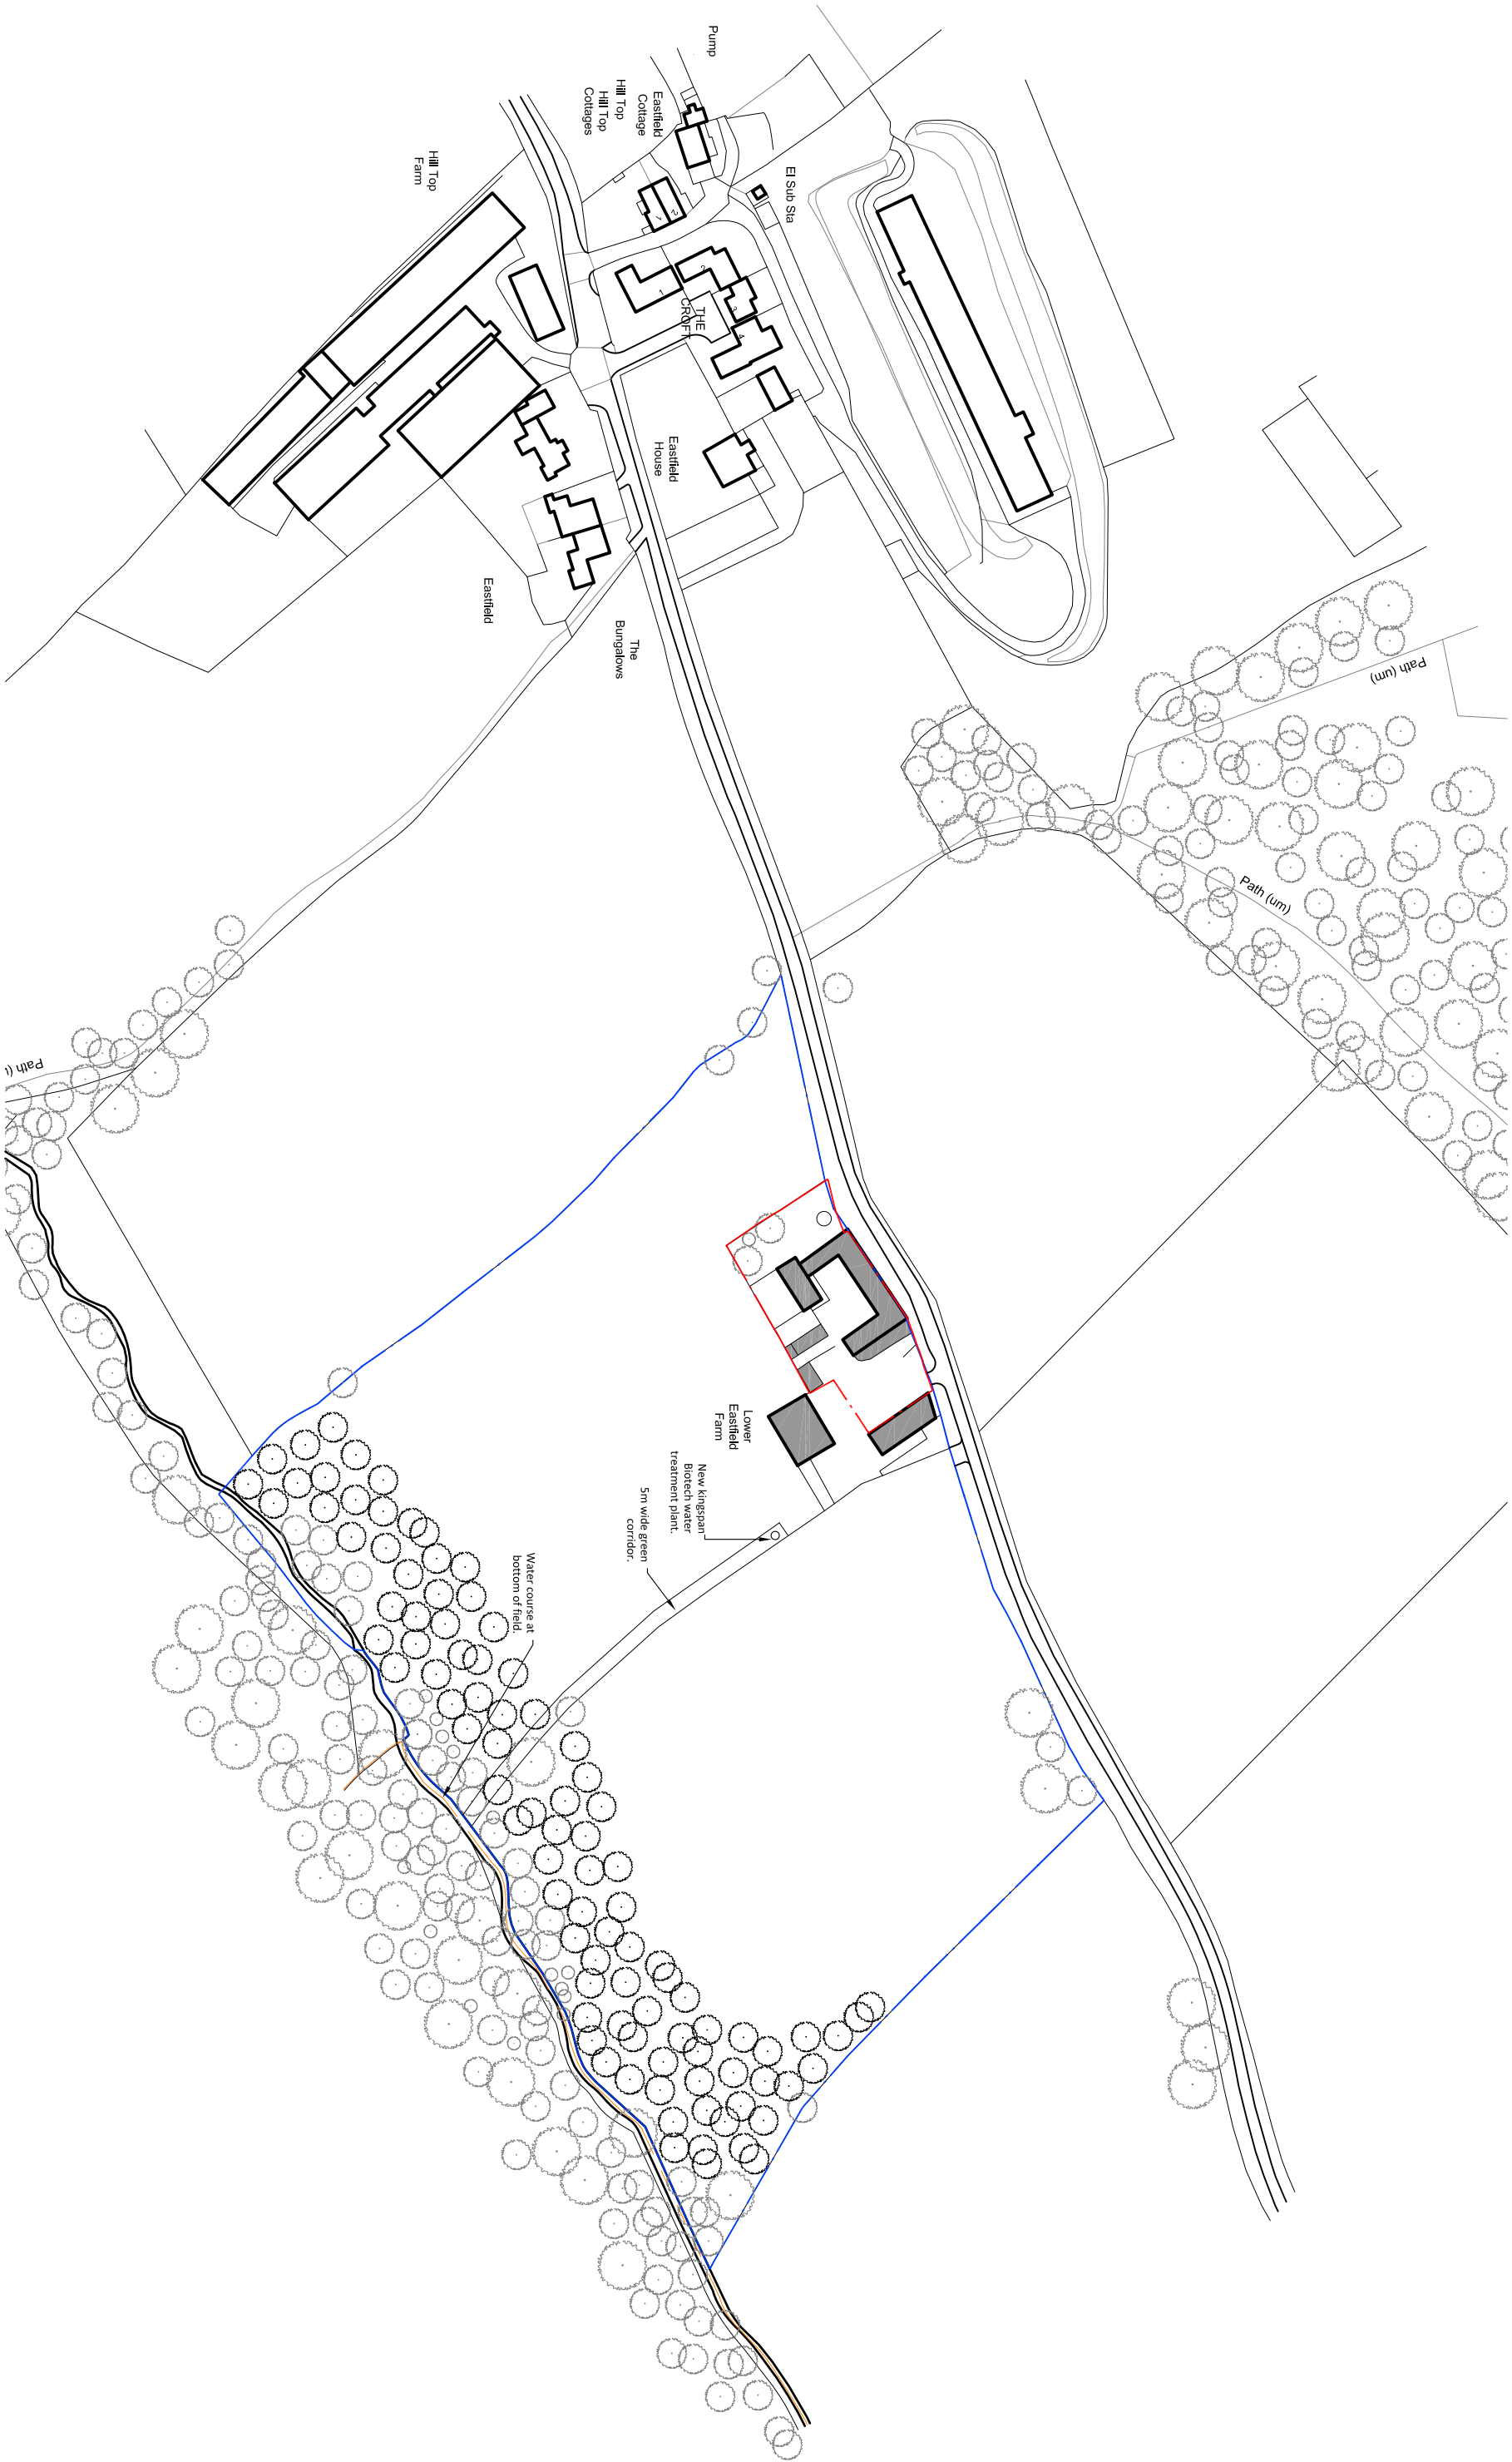

Proposed Location Plan

1:2000@A3 Lower Eastfield Farm, Thurgoland
Miller Family PL(01)101

A Location of Water treatment plant
added to site plan. 29.11.22 DP

Revisions

