




Proposed Section DD - Through Unit 5C

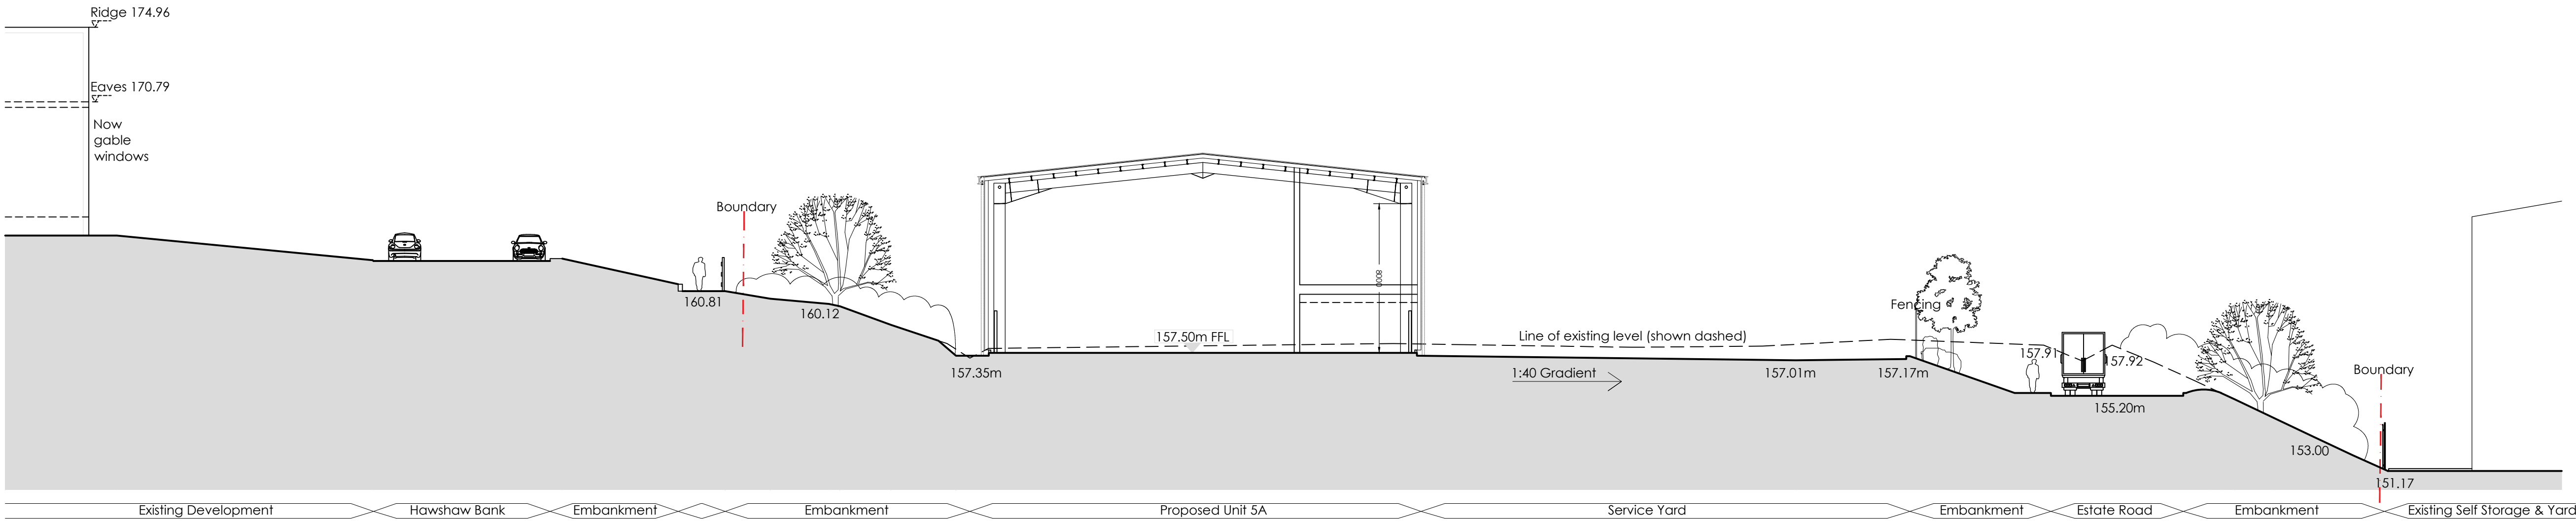

Proposed Section EE - Through Unit 5A

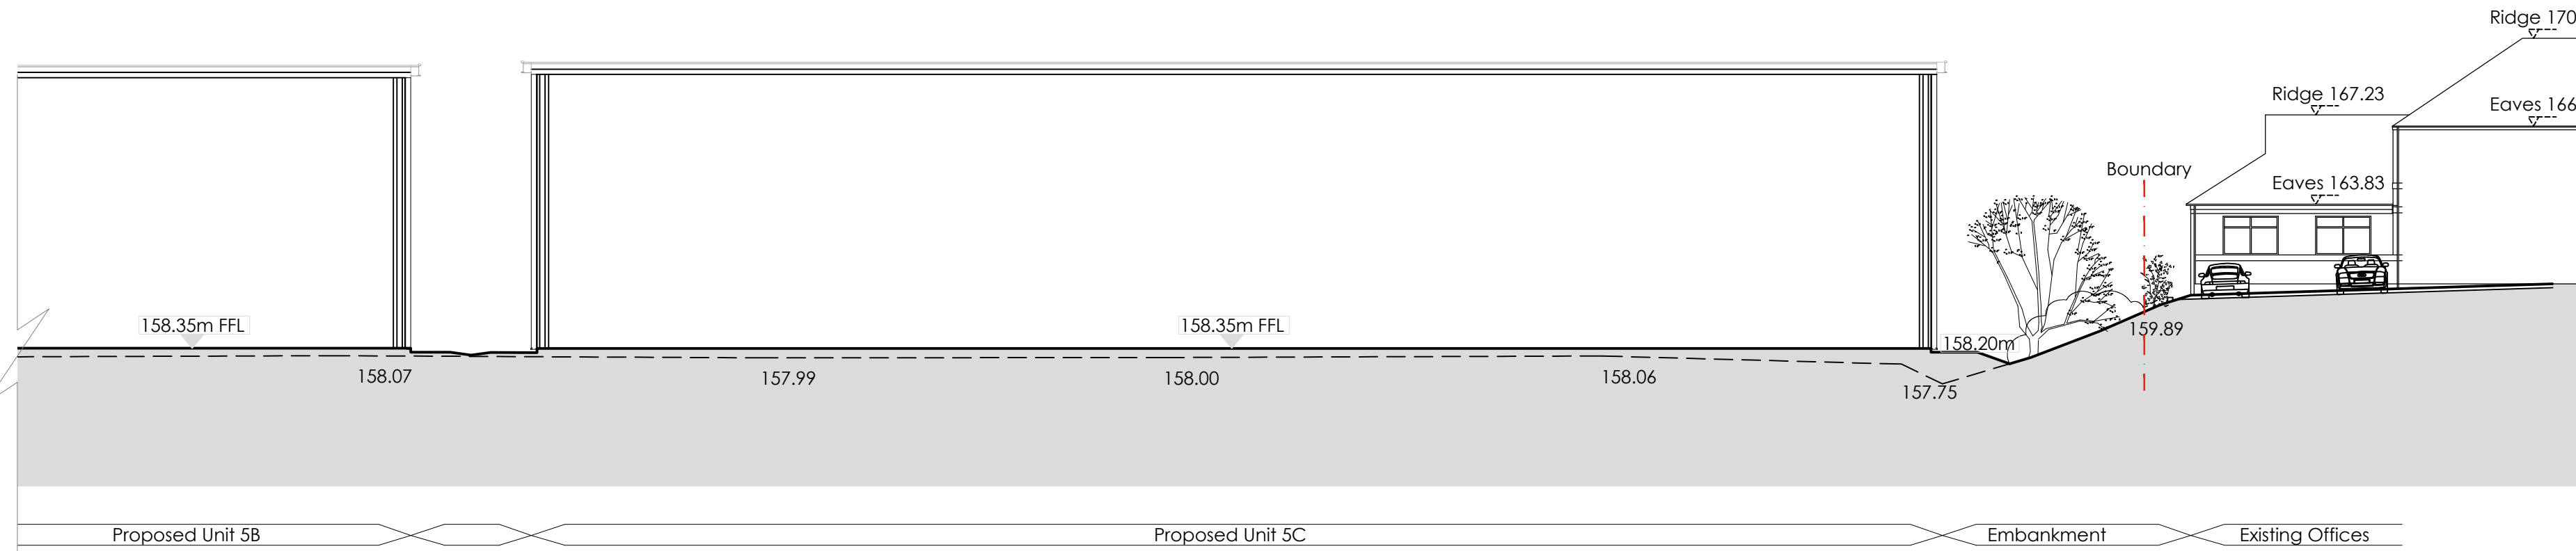

Proposed Section B - Through Unit 5B & 5C

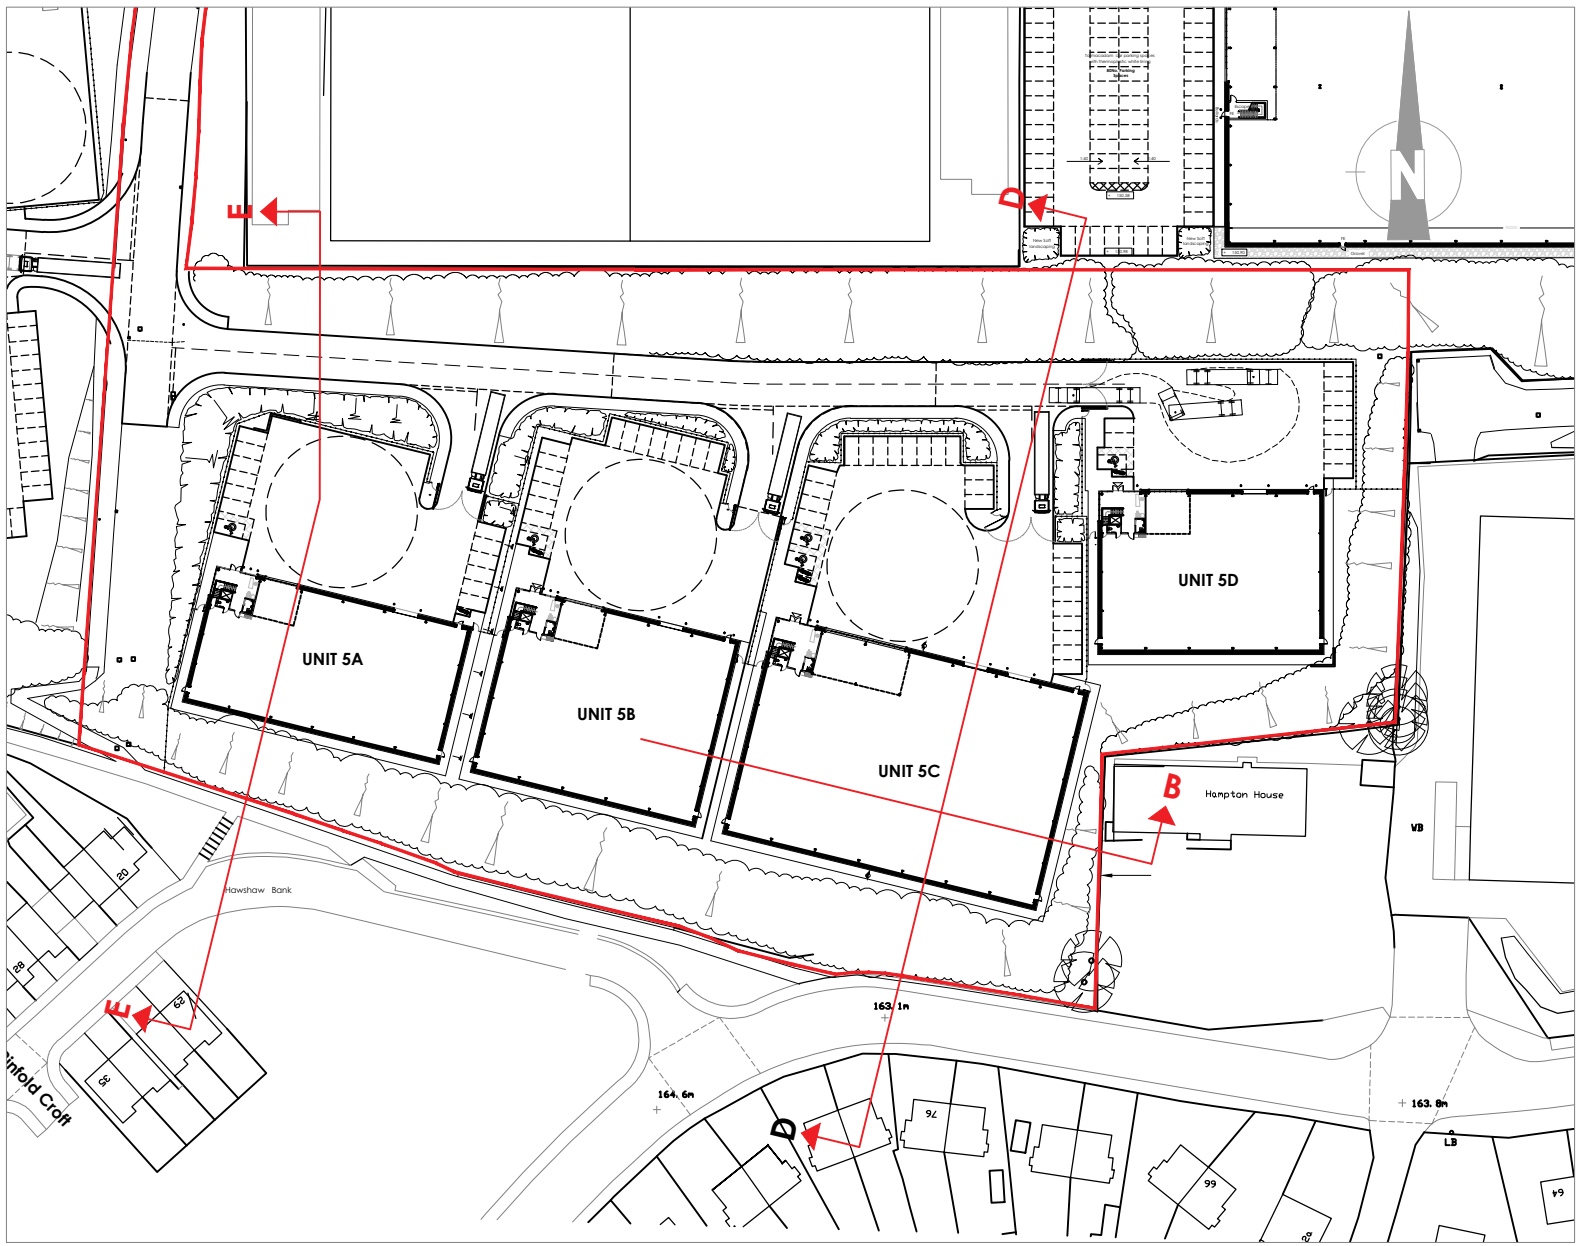

Key Plan NTS

LEVELS	
000.00	Existing Levels
000.00	Proposed Levels

Rev	Date	Description	Rev	By	Chk'd By
Project Title					
Proposed Development					
Plot 5					
Ashroyd Business Park					
Junction 36 M1					
Barnsley					
S74 9SB					
Client					
Network Space Ltd					
Status					
Planning					
Scale		1:200	Drawing Size		A1
Date	June 2018	Drawn By	AT	Checked	DT
Drawing Title					
Proposed Sections in Context					
Job-Dwg No				14698C-130	Rev
					-

Proposed Site Sections

Scale 1:200 @ A1

0246810

SCALE 1:200