



E-50 Elevation 1:100

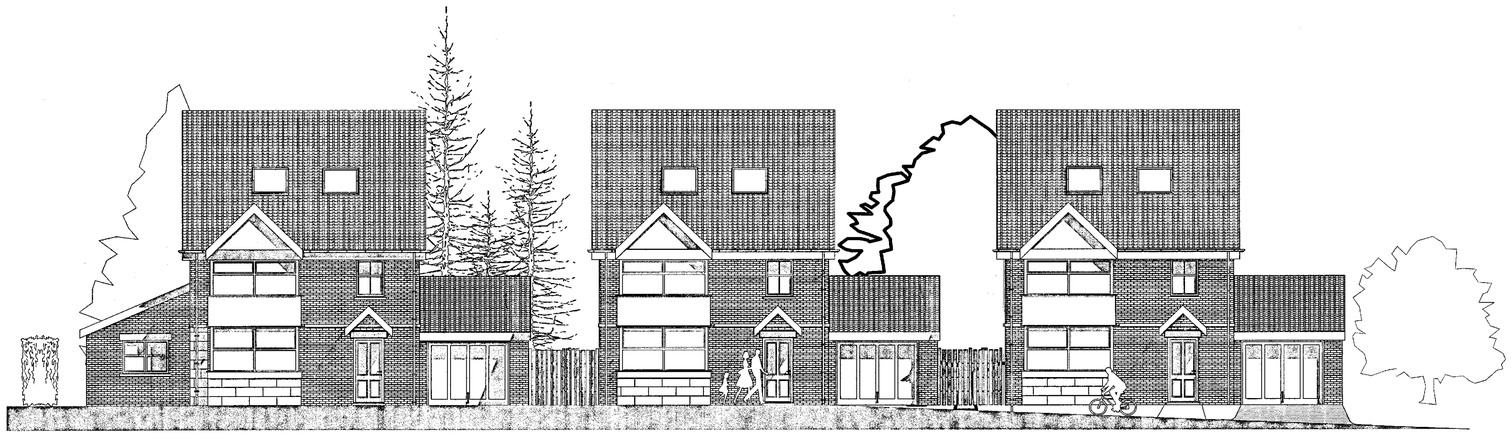

E-48 Elevation (1) 1:100

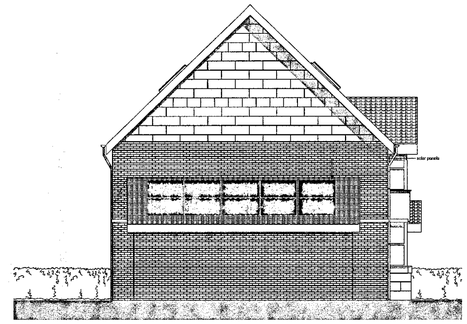

E-49 Elevation (2) 1:100

Client: Mann

Project: Proposed 9 Residential Dwellings at 4 - 6 Warren Walk, Royston

Drawing Title: Proposed Elevations

Scale: 1:100 **Date:11/02/2015**

Drawn By: AR **Rev:**

Drwg Nr: EH5

Alan Robinson
Chartered Architect BA Dip Arch RIBA BSc (Hons)
2 Gawber Road, Barnsley S75 2AF
Tel/Fax 01226 286066
Mob: 07947808933