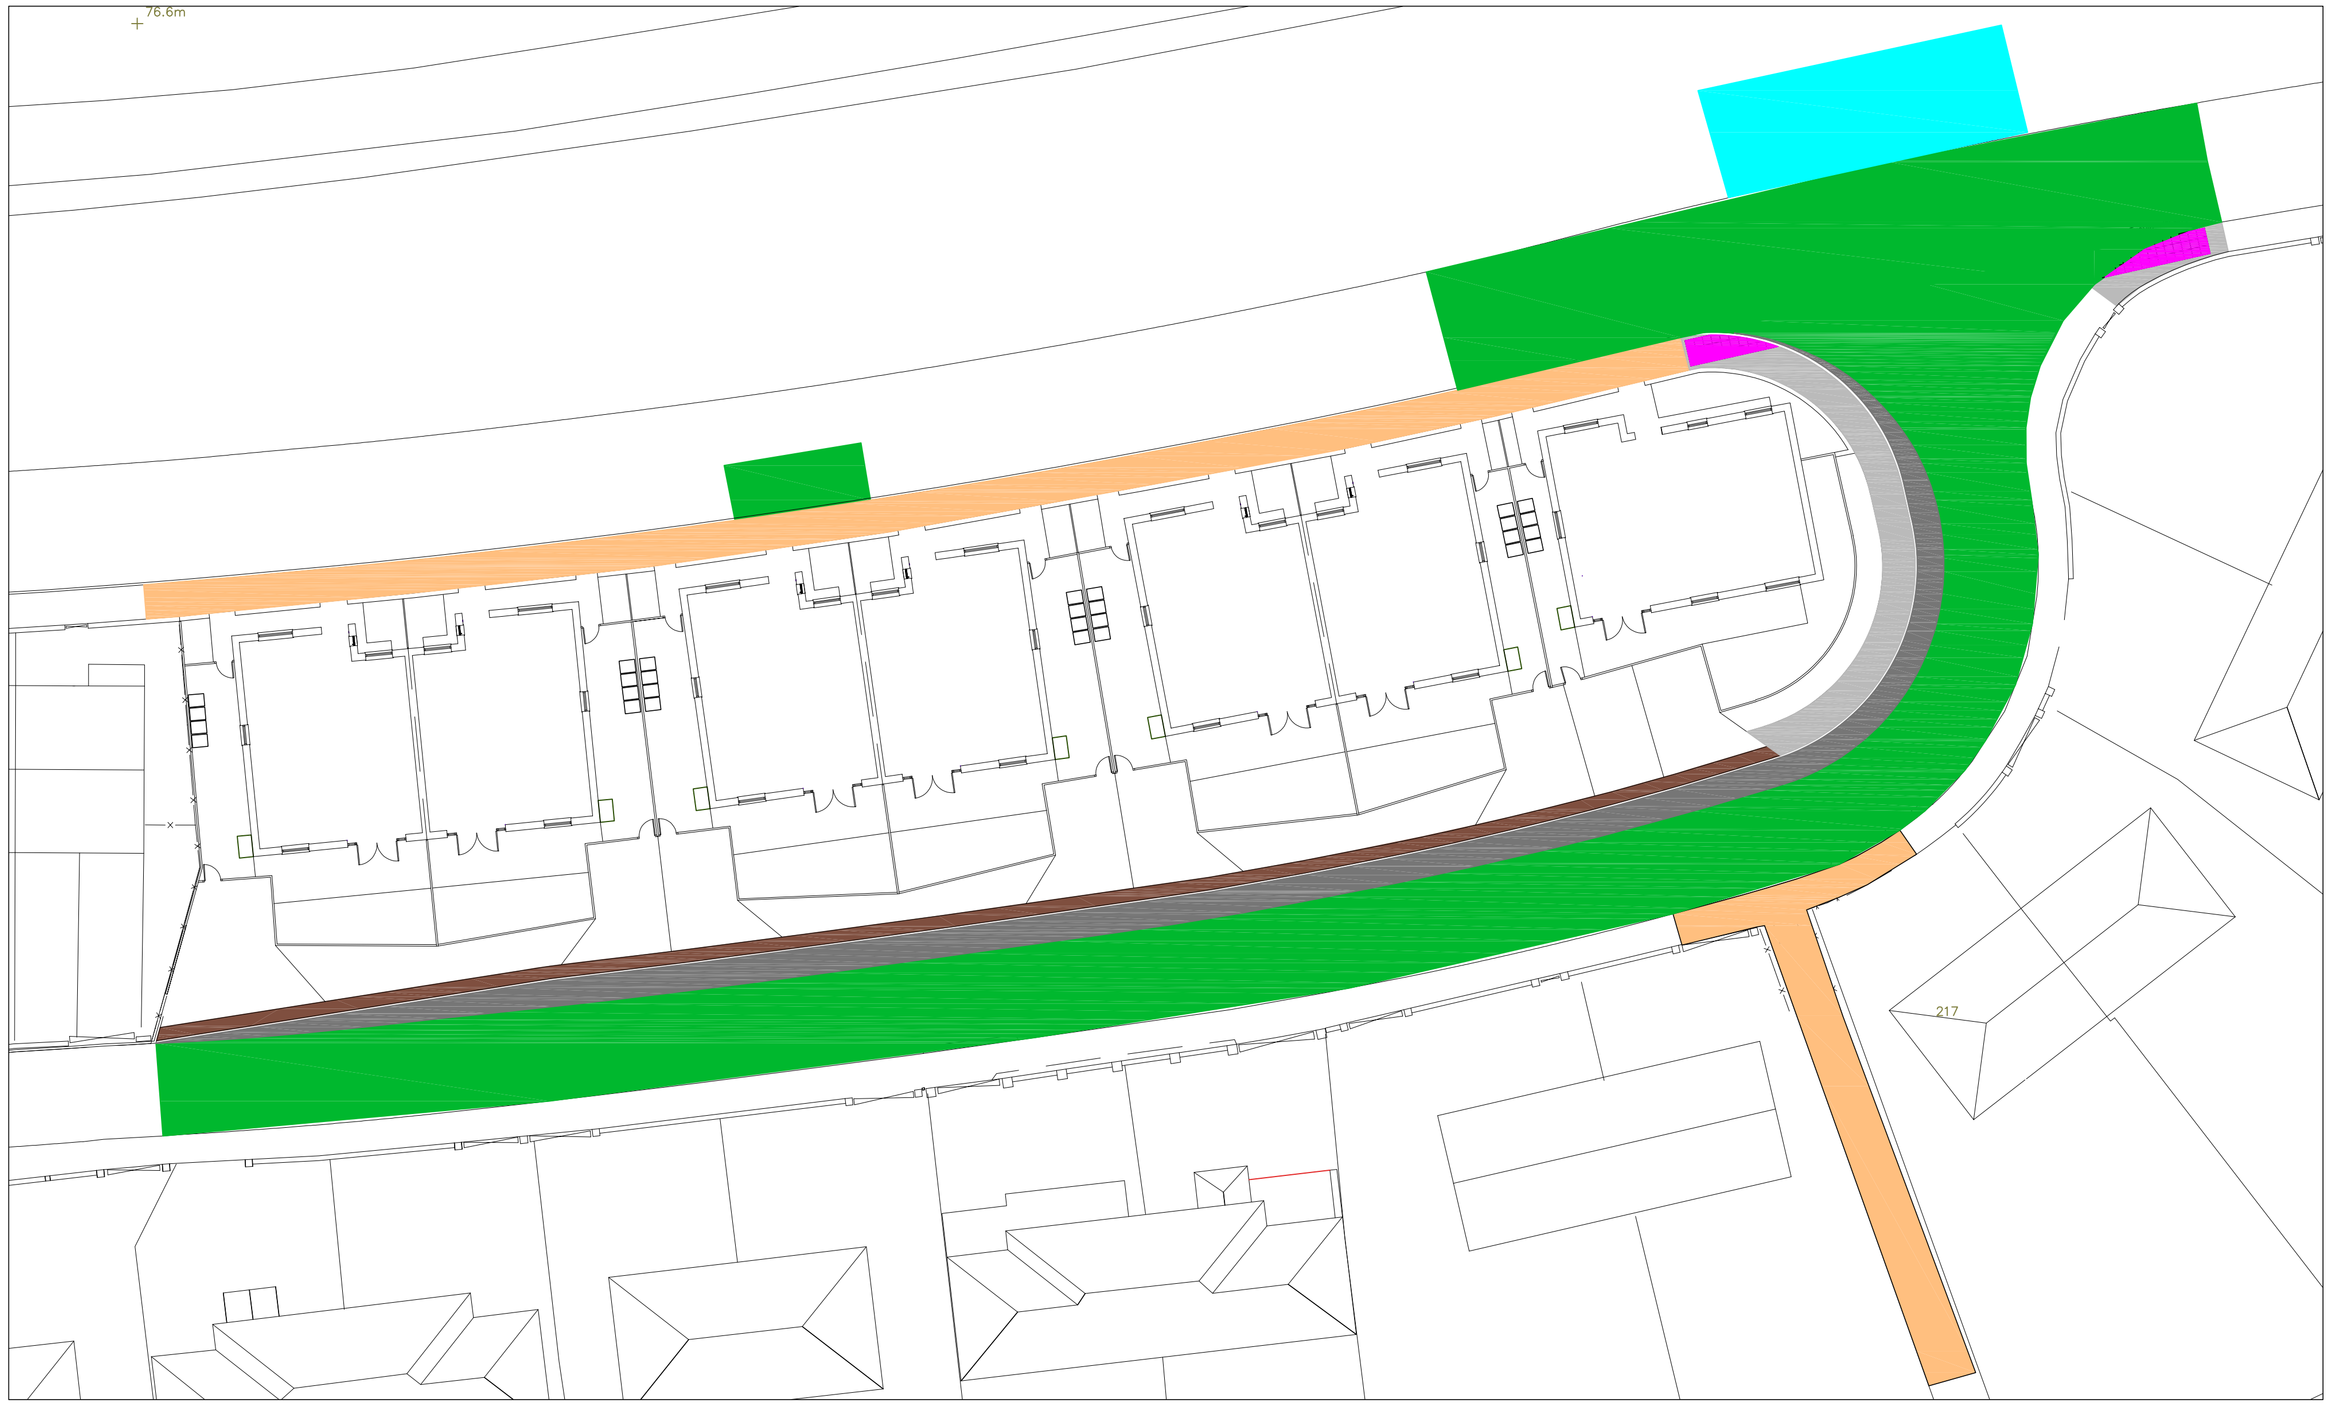

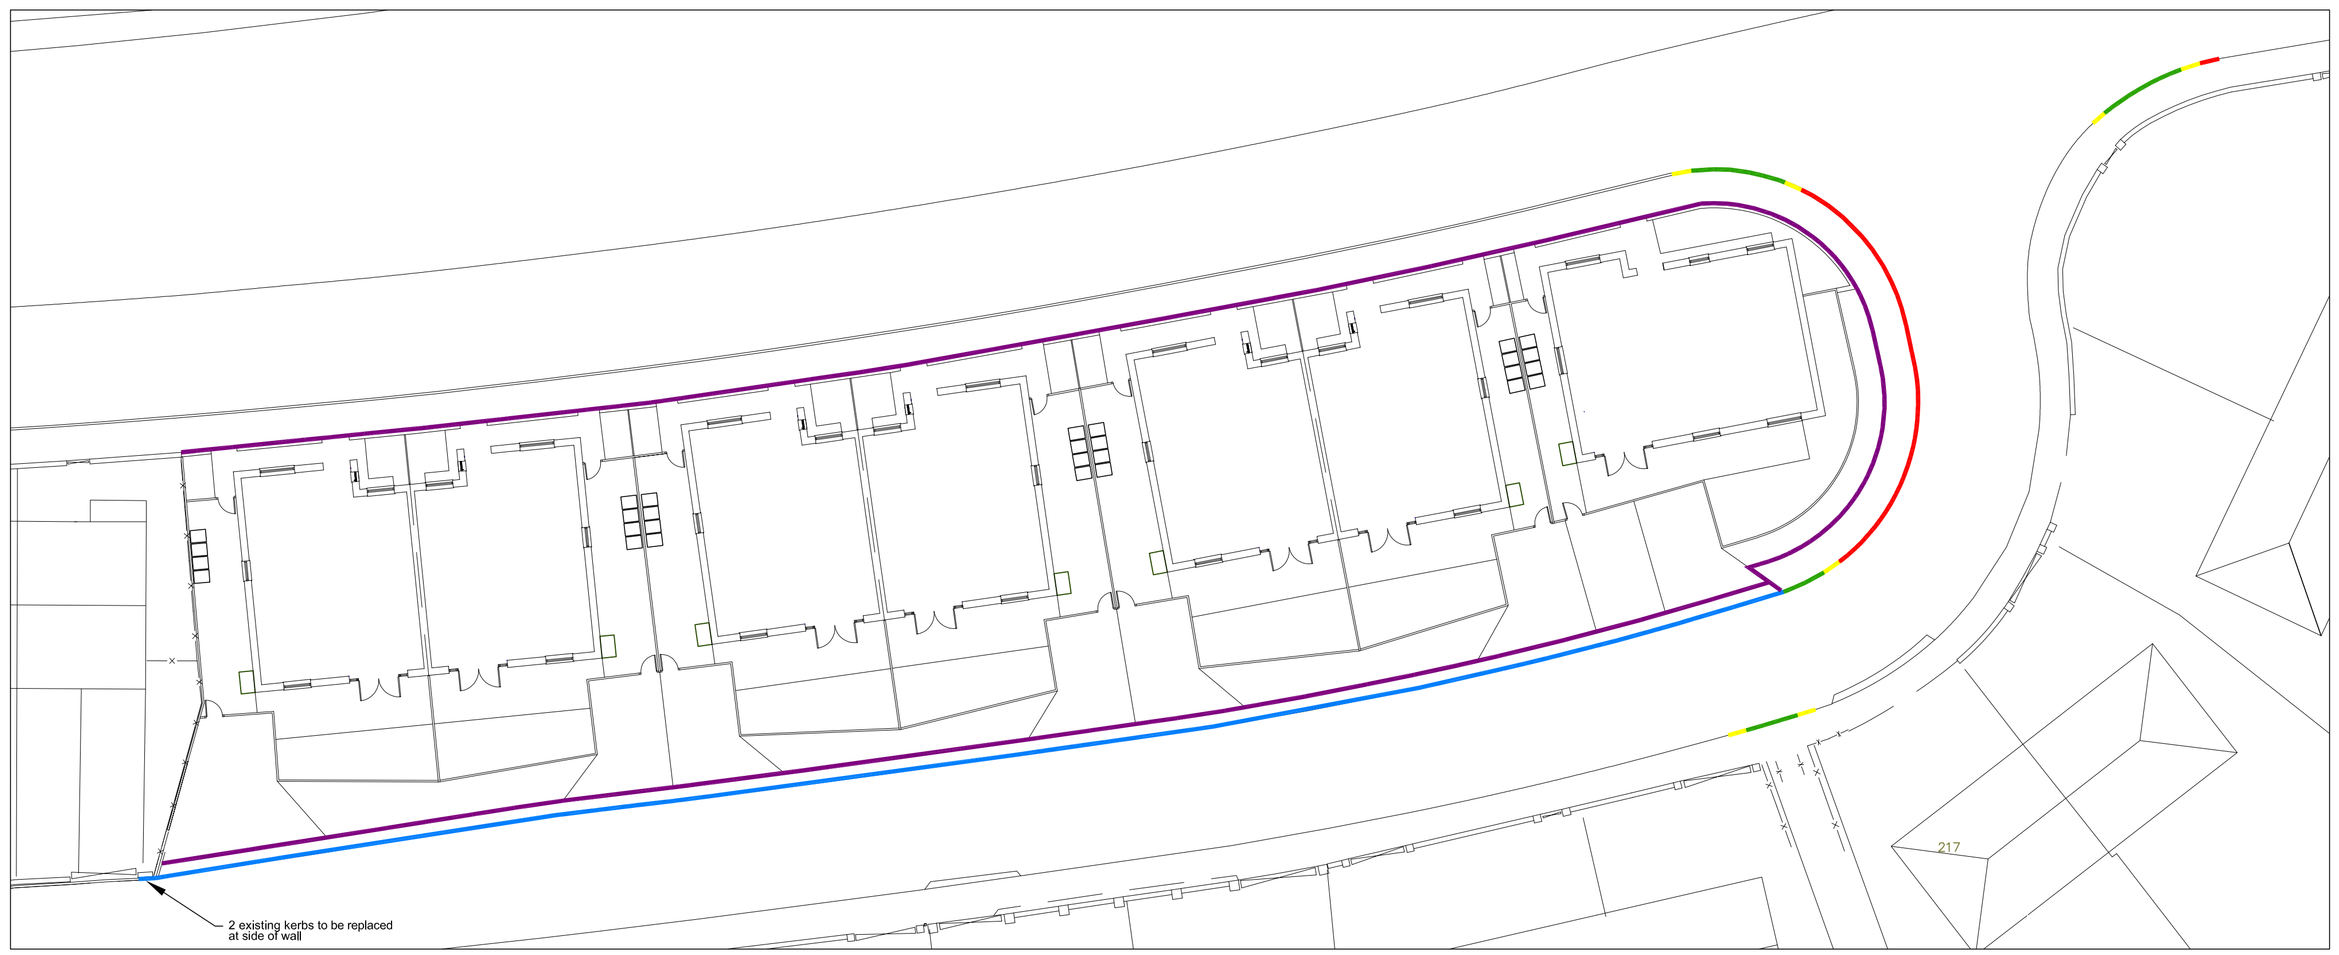

A1

SURFACING KEY

- New Bituminous Footpath construction
- New Bituminous Highway construction
- Existing carriageway to be planed off and resurfaced with 30mm 6mm size DBM surface course
- Footway re-surfacing
- Tactile paving
- Block paving brindle
- Verge reinstatement

Any additional deep planing/patching required to be agreed with Barnsley MBC Highway Engineer on site. Costs to be borne by the Developer.

KERBING KEY

- 125 x 255 HB kerb
- 125 x150 Bullnose kerb (25mm face)
- Transition kerb
- 50 x 150 PCC Edging
- 125 x150 Bullnose kerb (0-6mm face)

Preliminary

Rev	Details	Date	Drwn.	Chk.
C	Further areas added for drainage works	4-3-22	AST	
B	surfacing to junction extended- note added	30-11-21	AST	
A	Note added re:back edging and footpath surfacing to frontage	15-6-21	AST	

NPS

Laithes Close
Athersley South, Barnsley

Section 278 works
Surfacing & Kerbing

Dwg No. : STE/20/18/10 C

Date : 4-1-21

Scale : 1:200

Copyright © Shaun Tonge Engineering

SHAUN TONGE
ENGINEERING

11 Broomhead Road. Wombwell. Barnsley. S73 0SA.
Tel 01226 755929. Mobile 07528 278070 . Email Shauntongeengineering@yahoo.co.uk