


Location Plan

Site Address: Easting: 446195 Northing: 404115



Date Produced: 18-Mar-2024

Scale: 1:1250 @A3

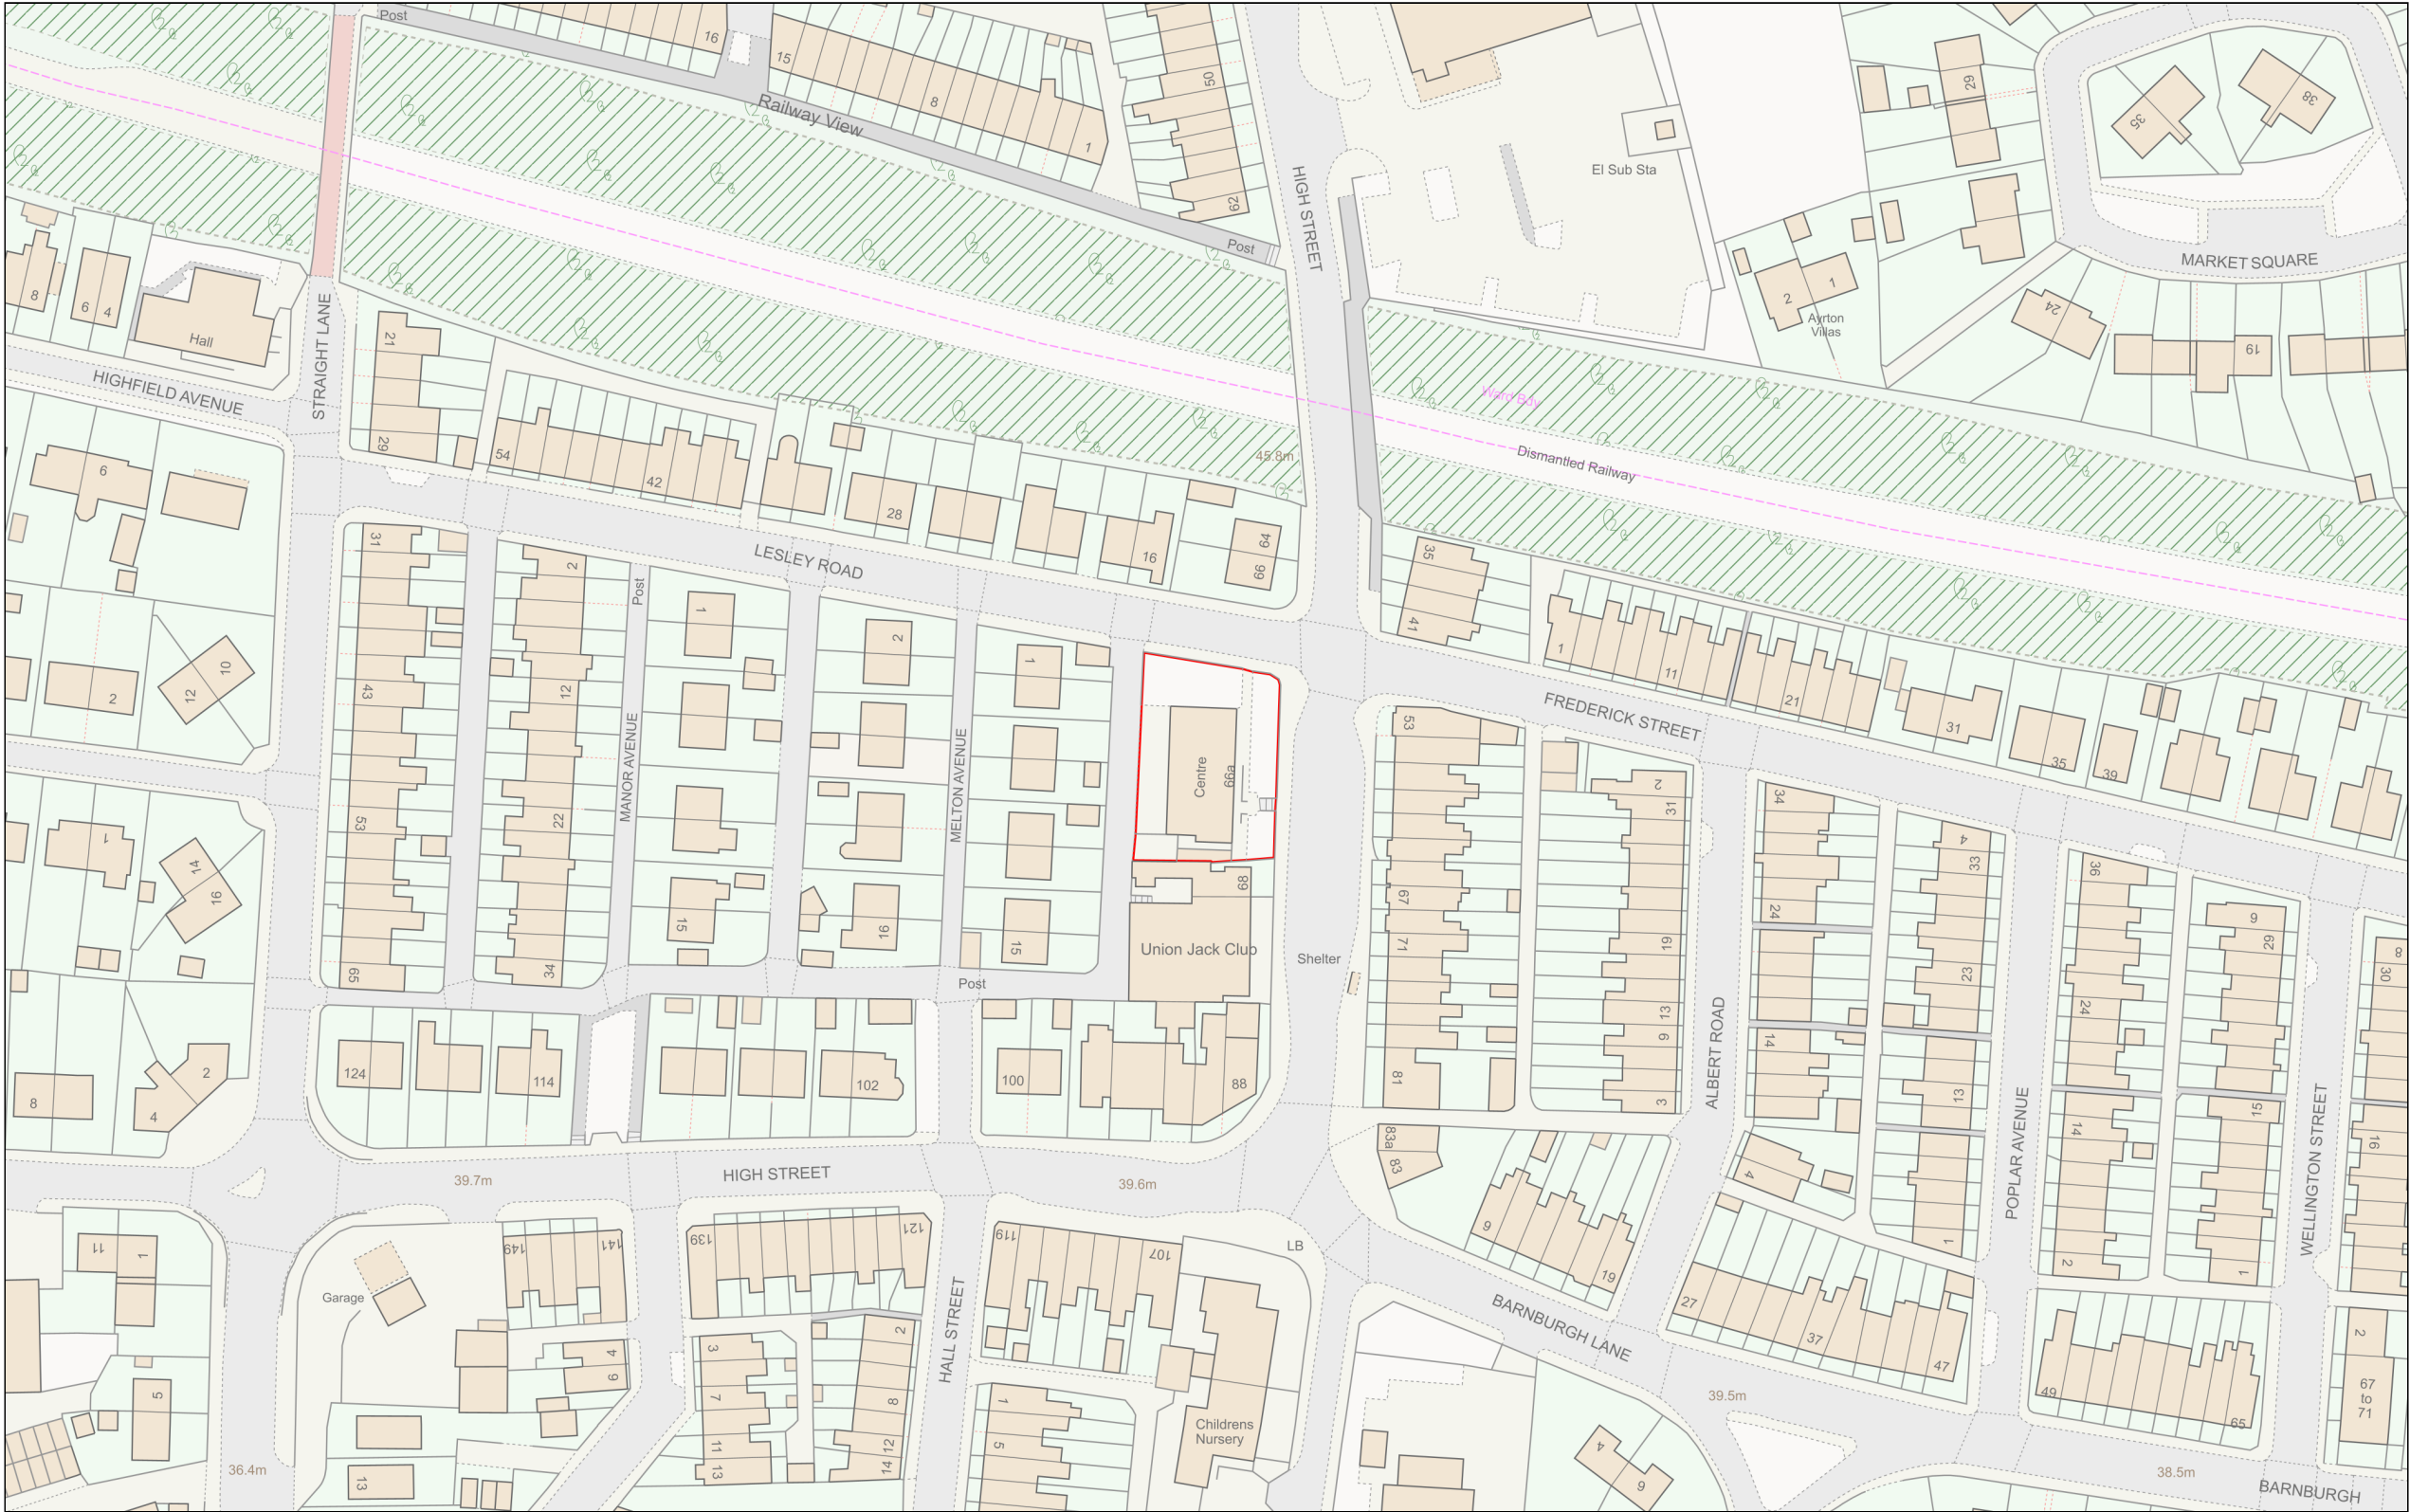

Planning Portal Reference: PP-12838380v1

