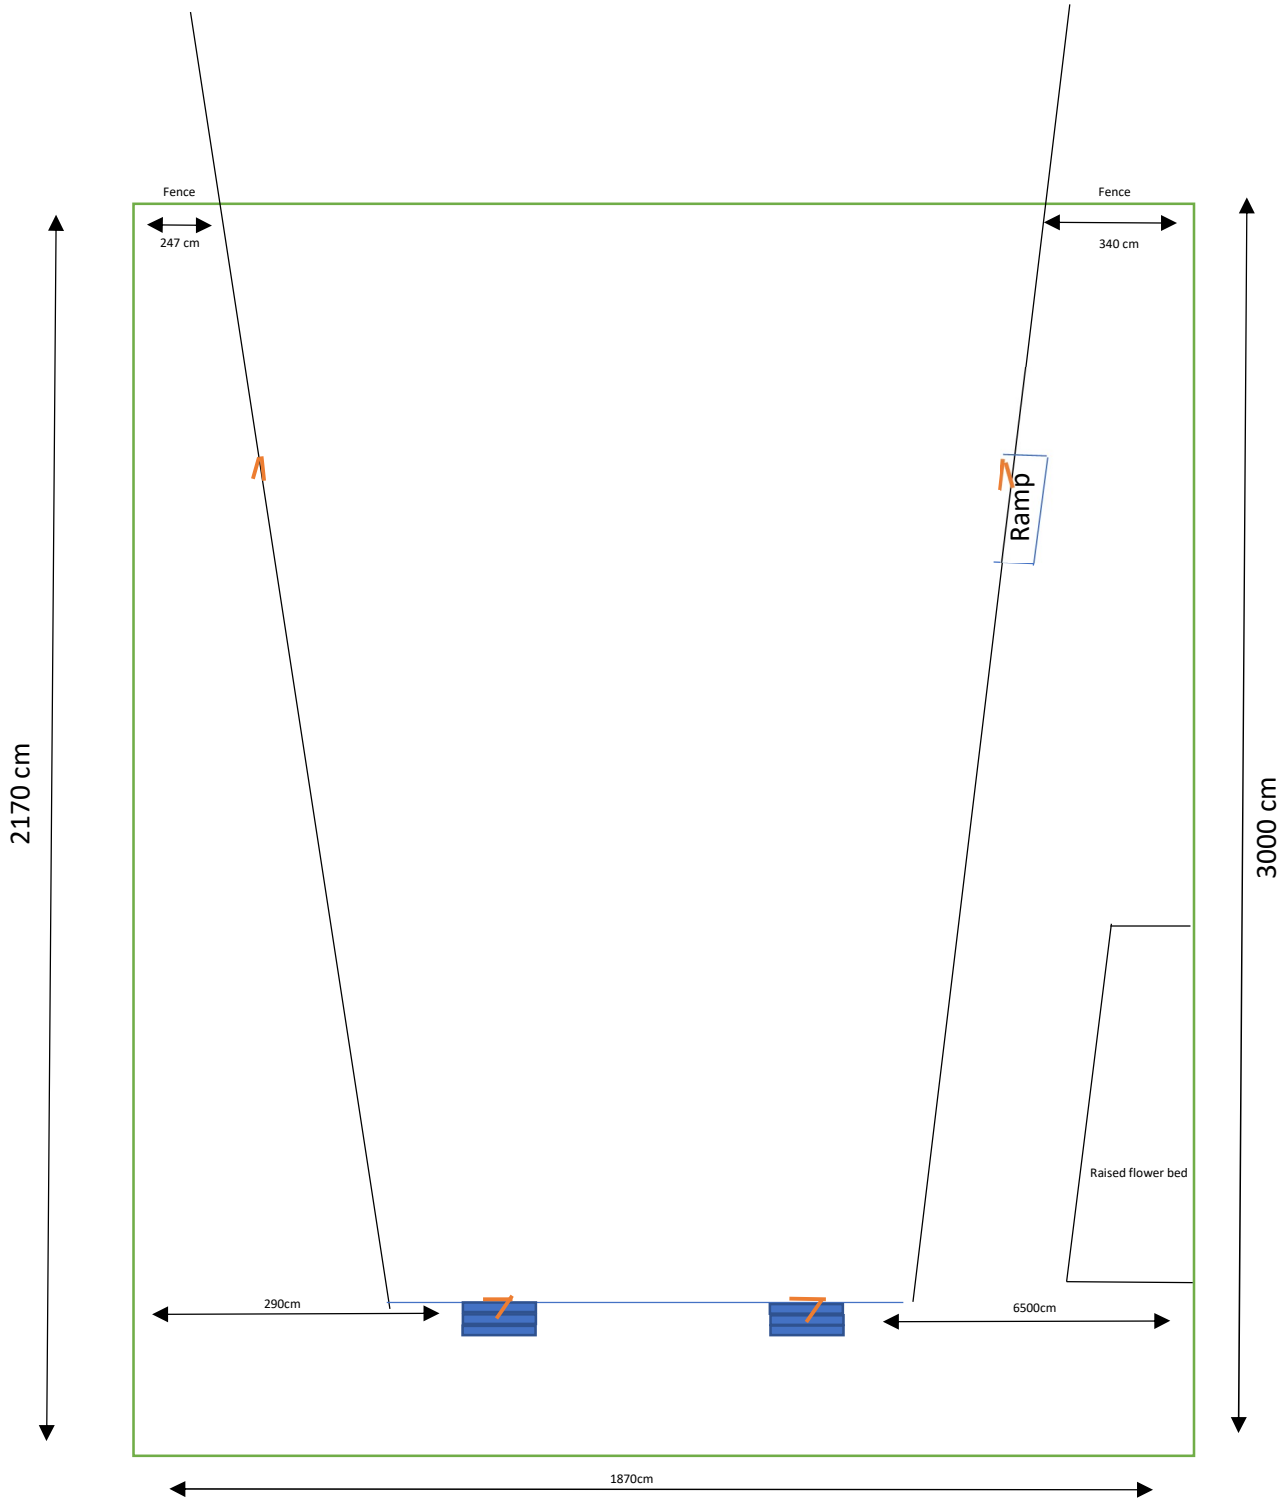

Fence
247 cm
Fence
340 cm
Ramp
2170 cm
3000 cm
Raised flower bed
290cm
6500cm
1870cm