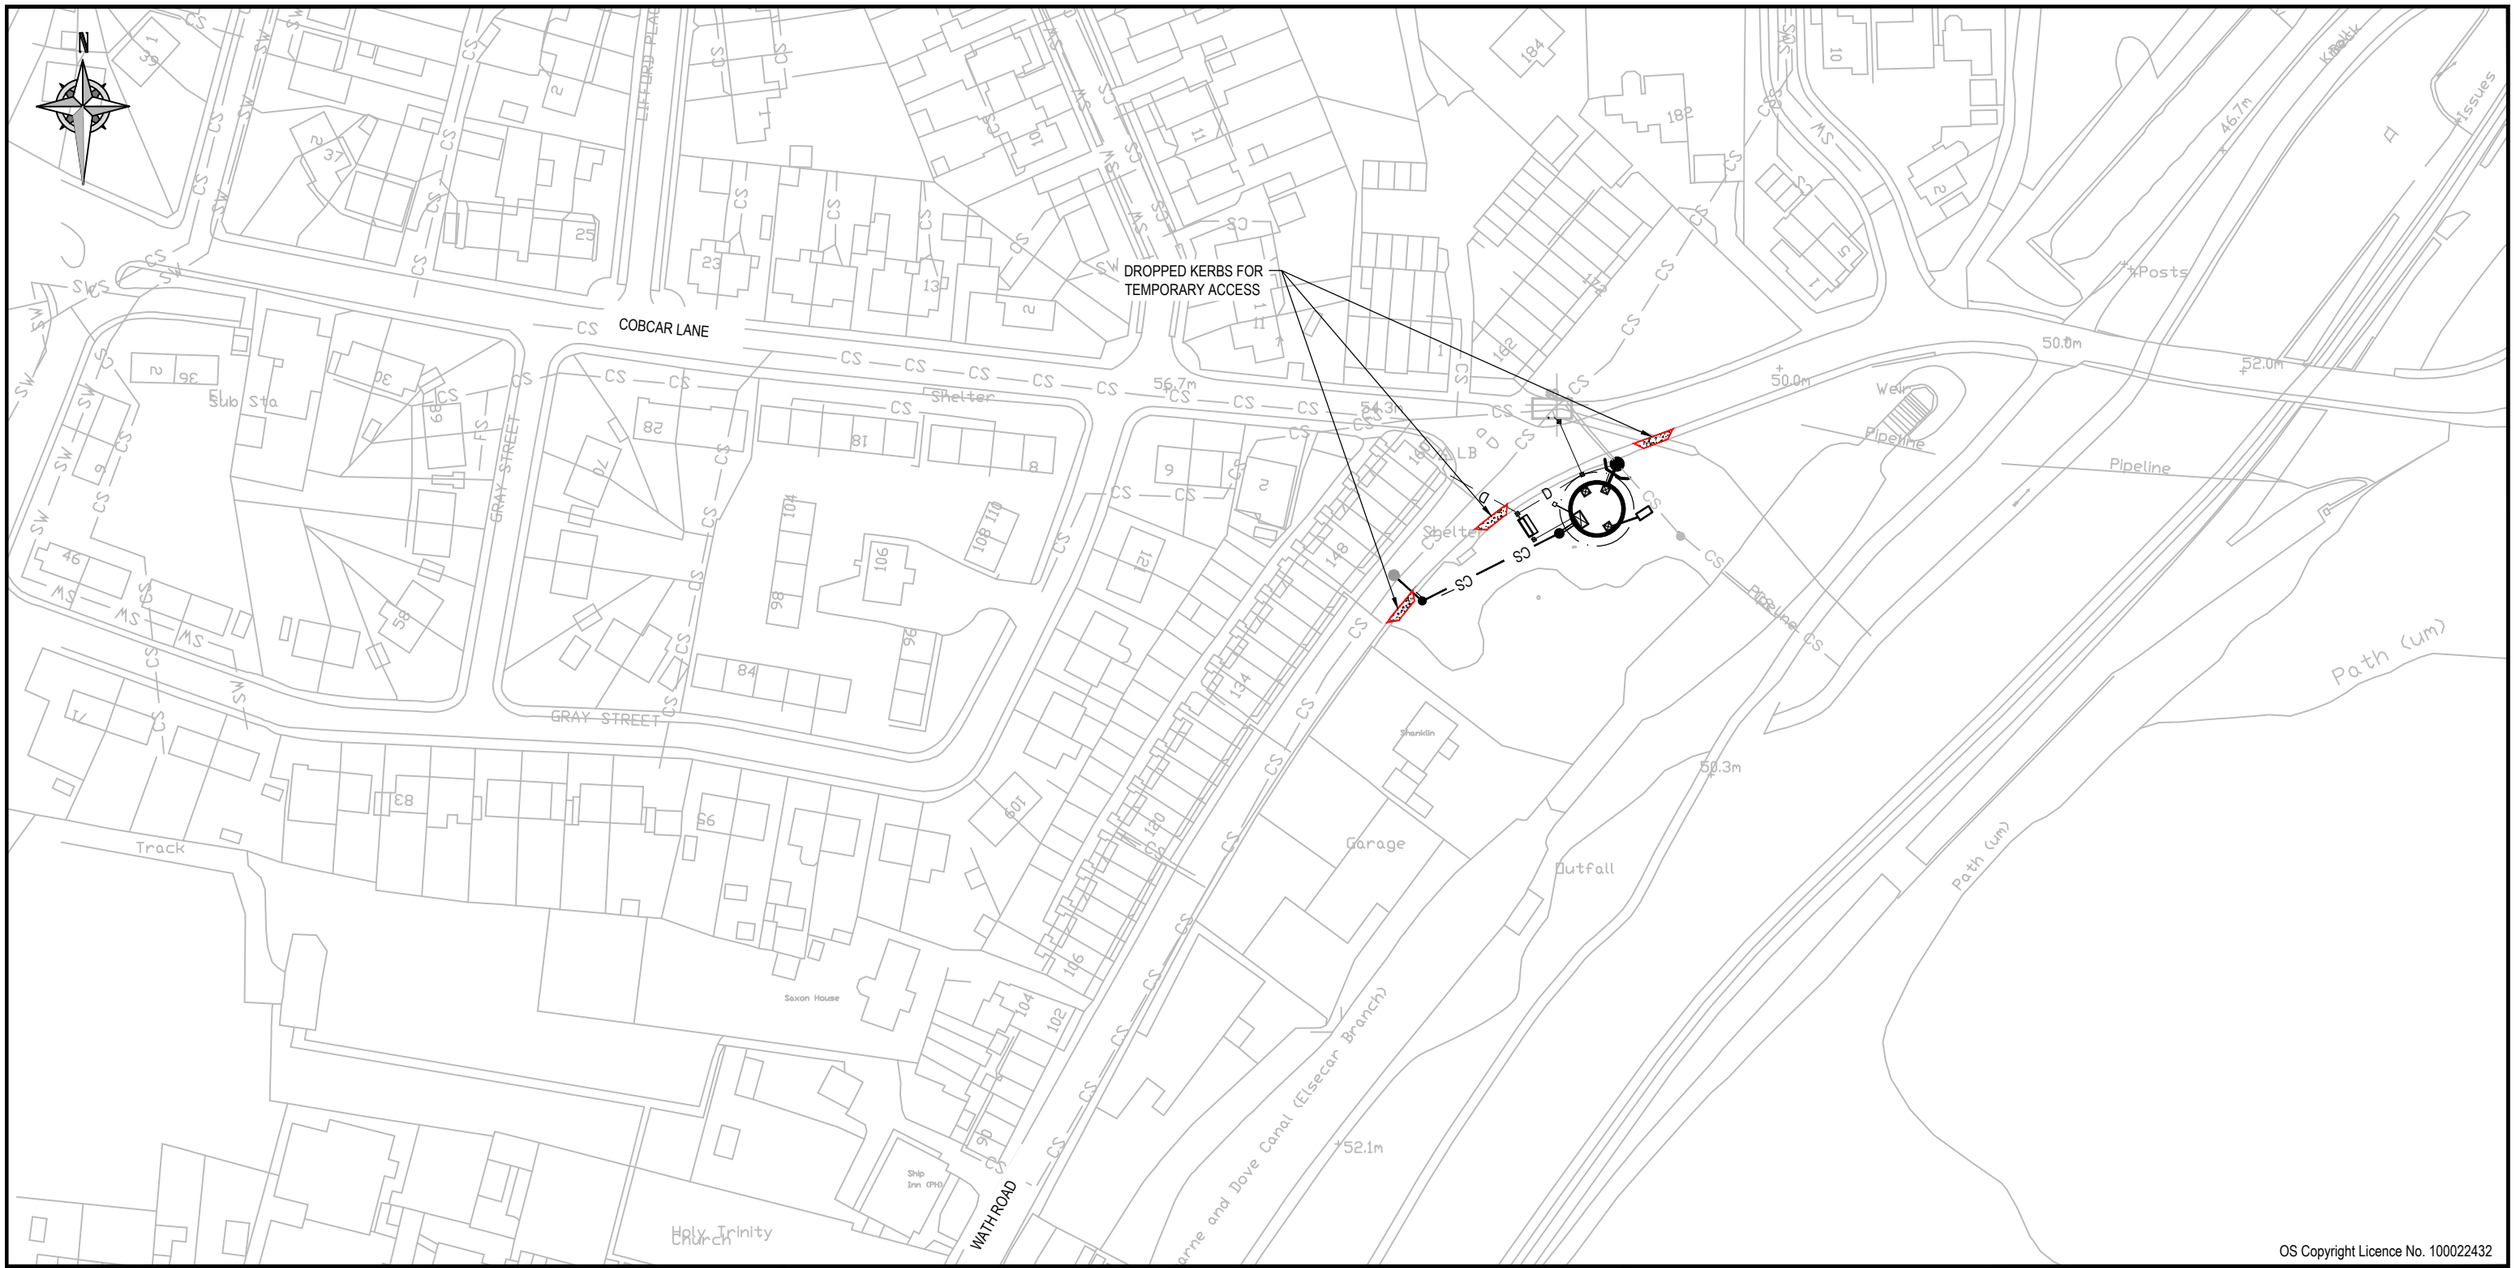



OS Copyright Licence No. 100022432

Scale Reference

1:1250 — 0 — 62.5m — 125m

Key to Symbols

- EXISTING MANHOLES
- EXISTING COMBINED SEWER (CS)
- NEW COMBINED SEWER (CS)
- PROPOSED SITE
- NEW MANHOLE
- NEW DUCT (D)
- NEW DRAWPIT

Owner:

---

Occupier:

--

© Mott MacDonald Bentley Limited

This document should not be relied on or used in circumstances other than those for which it was originally prepared and for which Mott MacDonald Bentley Ltd was commissioned. Mott MacDonald Bentley Ltd accepts no responsibility for this document to any other party other than the person by whom it was commissioned.

Originator / Partner / OEM Ref:

MMB
MOTT MACDONALD BENTLEY

Mott MacDonald Bentley
Third Floor West
1 Whitehall Riverside
Leeds
LS1 4BN
www.mottmacbentley.co.uk

YORKSHIRE WATER ALWAYS CONSIDERS
LIFE SAVING RULES

Client:

YorkshireWater

Yorkshire Water Services Ltd
Western House,
Western Way,
Halifax Road,
Bradford,
BD6 2SZ

NOTES:
1. THIS DRAWING TO BE READ IN CONJUNCTION WITH ALL RELEVANT DRAWINGS AND TOGETHER WITH THE SPECIFICATIONS.
2. ALL DIMENSIONS ARE SHOWN IN MILLIMETRES (mm), UNLESS NOTED OTHERWISE.
3. ALL LEVELS ARE SHOWN IN METRES (m) AOD, UNLESS NOTED OTHERWISE.

| Status Rev. | Description | Drawn | Check | App'd | Output Date |
|---|---|---|---|---|---|
| S2.P01 | FOR ISSUE | RA | AK | IJ | 12/07/2024 |

Framework: AMP 7
Work Stream: INFRASTRUCTURE
YW Batch ID / Project code: YW.204081.04
YW Solution ID: YW.204081.04
Site: ELSECAR CSO
OS Grid Reference: 438873, 400392
OAZ or DMA References: 305

Drawing Title: SITE LOCATION PLAN
Original Design / OEM Reference: YW24J22-MMB-WTN-FLS-DR-C-0005
Size: A3
Scale: 1:1250
Status Description: NOT FOR CONSTRUCTION
Status: S2
Revision: P01
Drawing Number: ELS01 MMB WTN FLS DR C 0005