

Notes.
This Drawing is the copyright and property of Santander UK PLC. It must not be copied or published without written consent.

Do not scale from this drawing.

Rev	Description	Date	By
-	-	-	-



Proposed shutter finish
Galvanised steel shutter


Planning




Project
BARNISLEY QS
3 Queen Street, Barnsley,
South Yorkshire, S70 1RU

Title
Proposed
External Elevation and Part Plan


Scale			
1:50 @ A3			
Dm	sent to mail	retail approval	
S.R.	Date	Date	
Date	06/09/19	Date	
Consultants drawing number		brand	
Client drawing number			rev.
Barnsley QS-026-EX-EL-AP			-

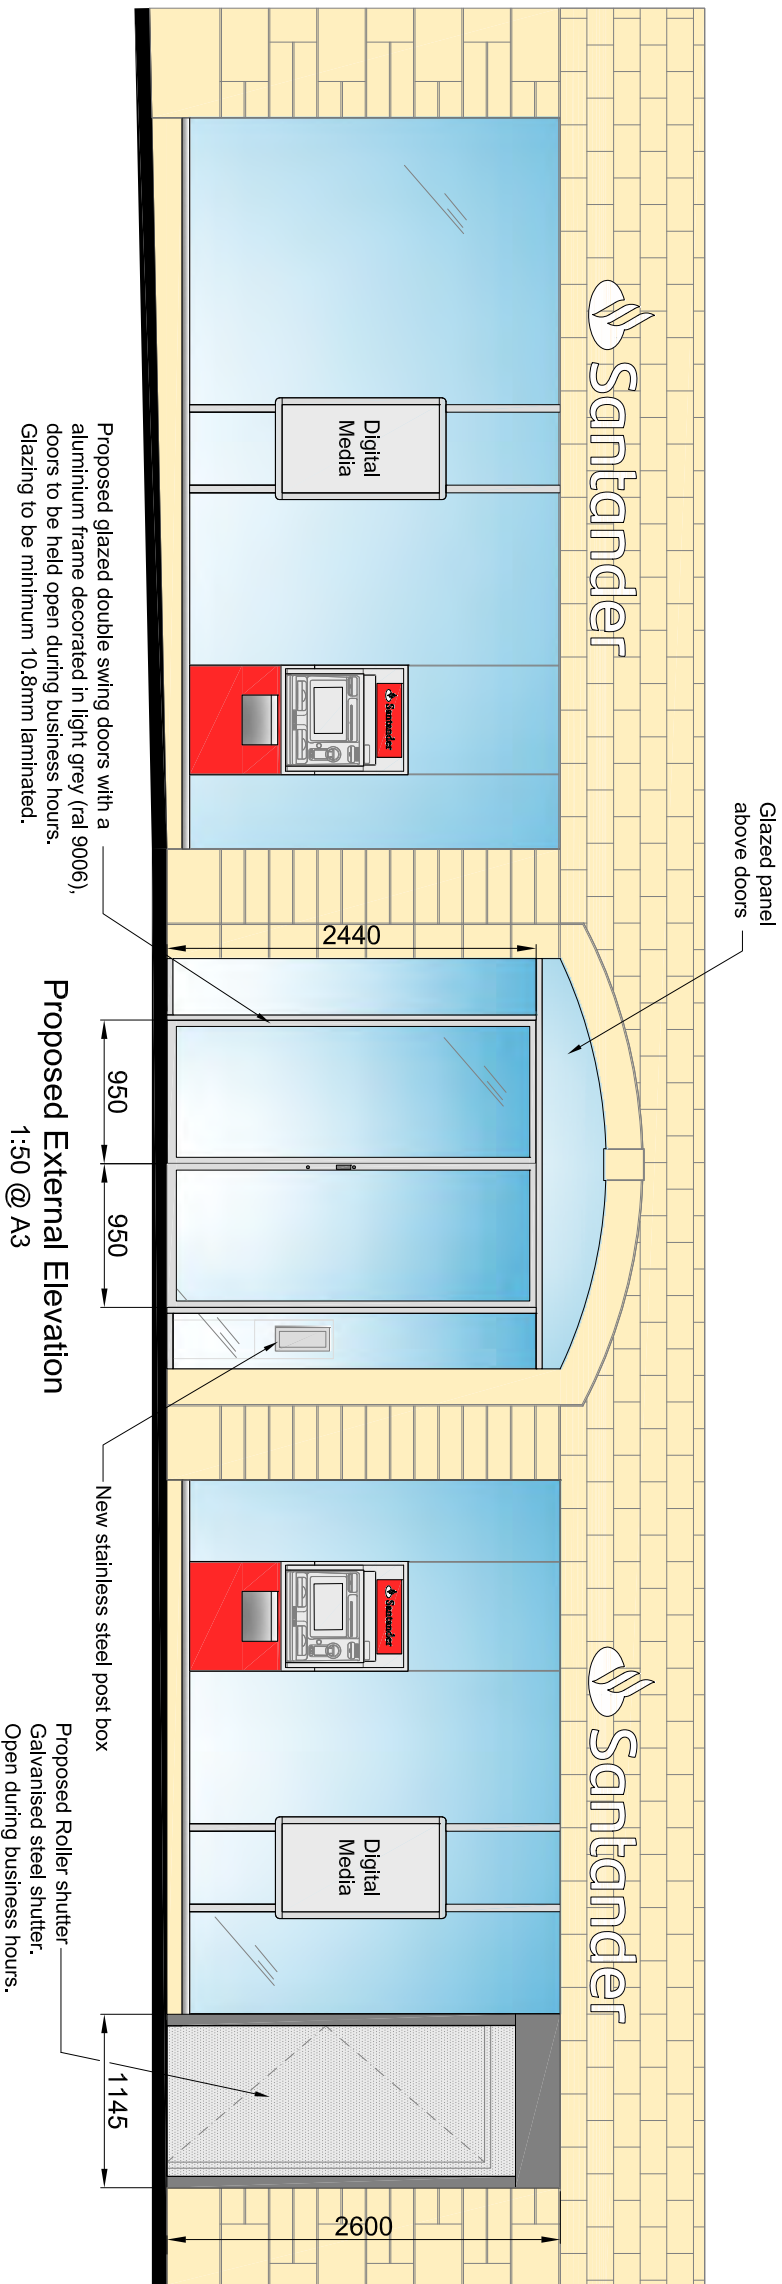

Proposed External Elevation
1:50 @ A3

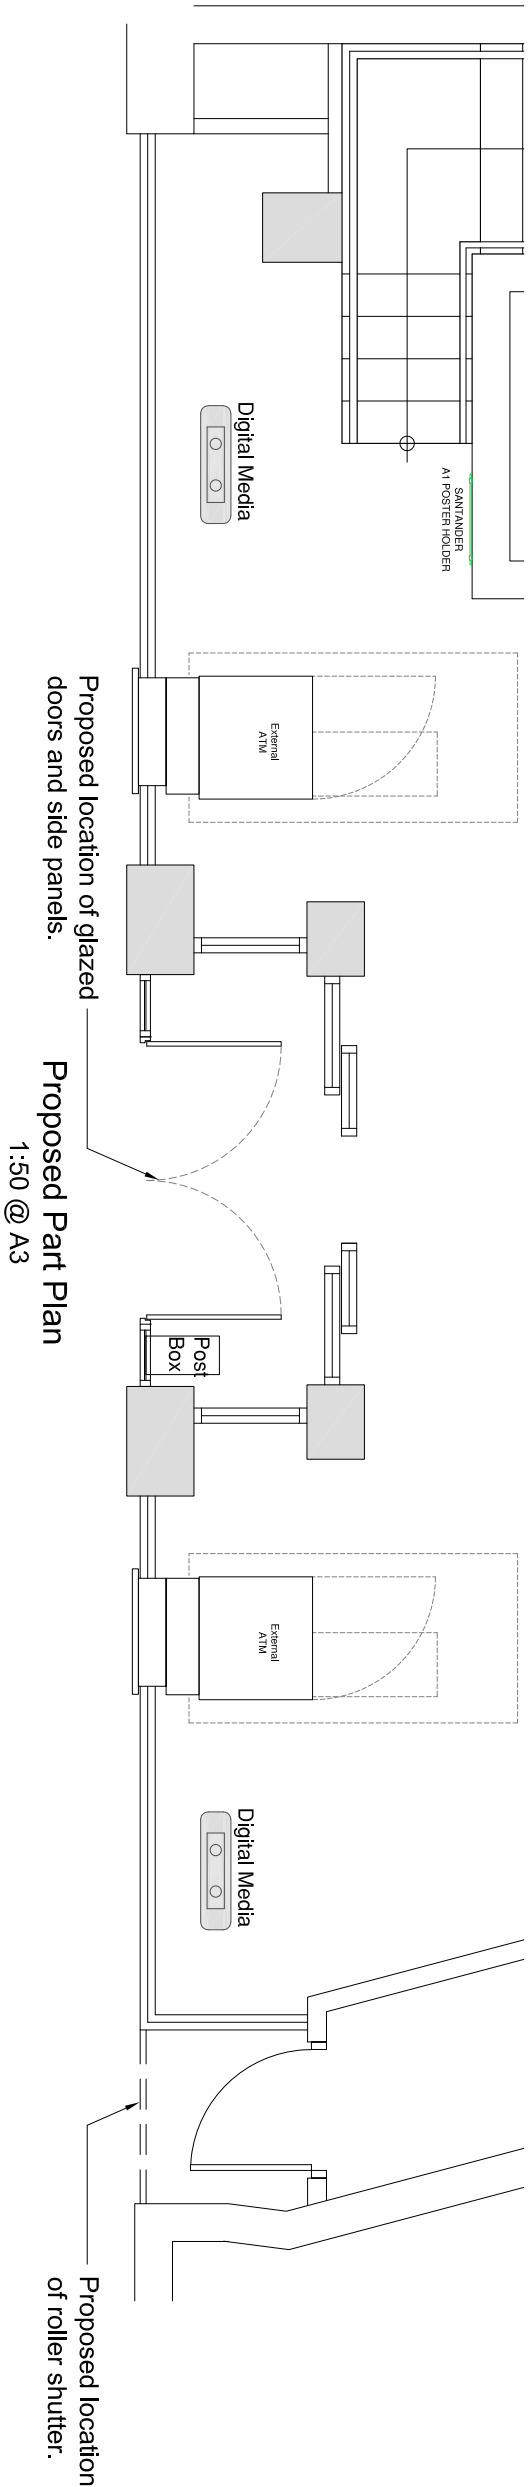

Proposed Part Plan
1:50 @ A3

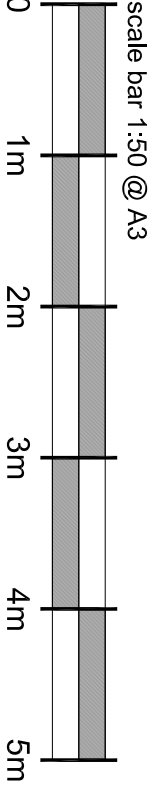

existing shop front