



Basement- Existing Plan

Scale: 1:100

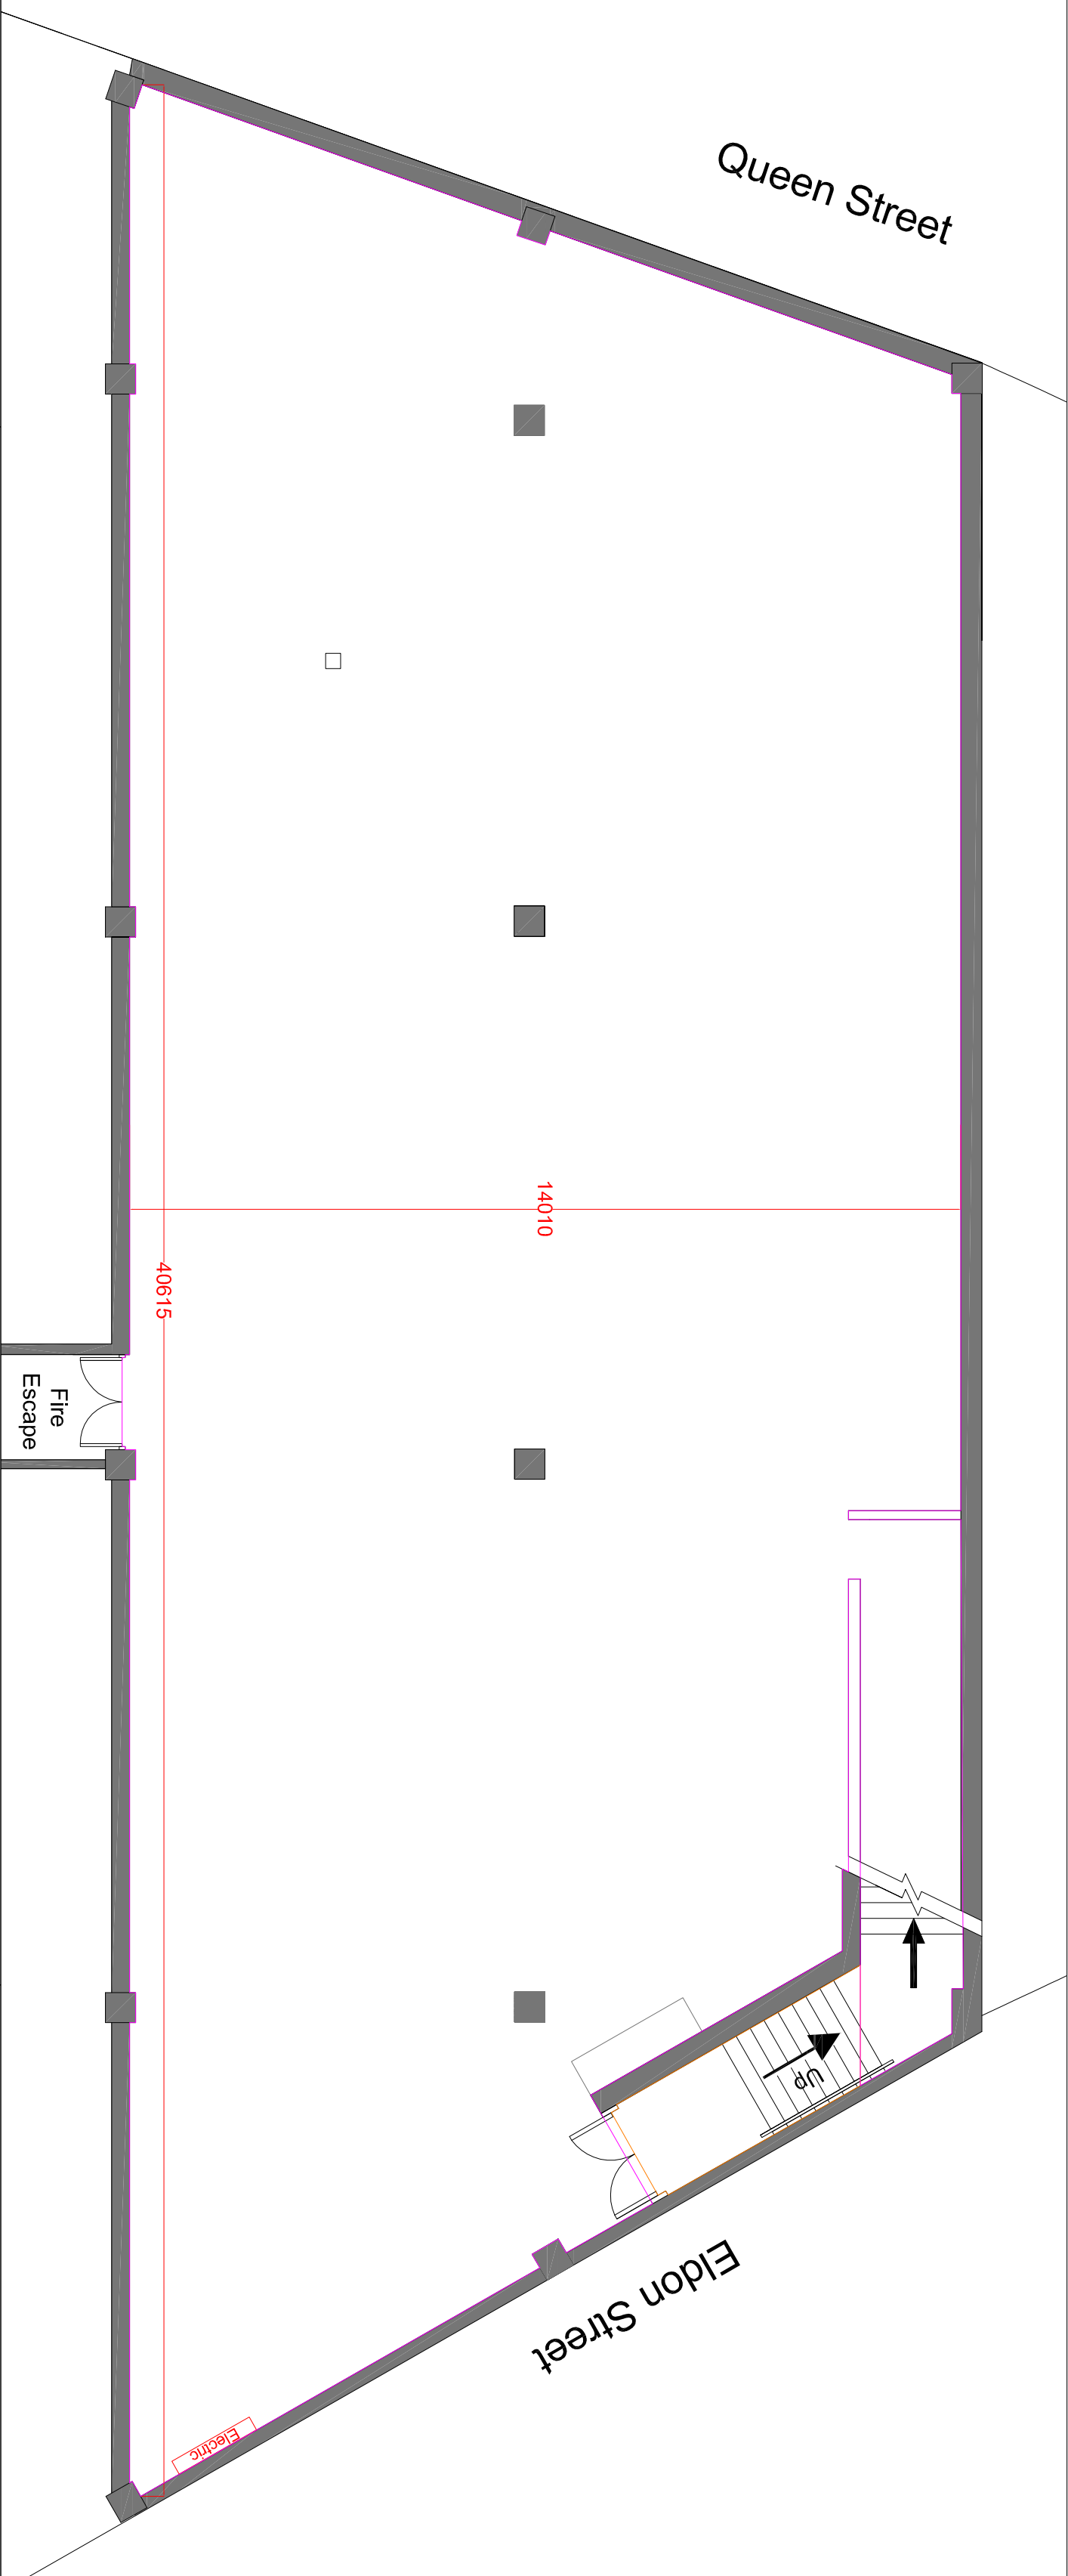


Ground Floor- Existing Plan

Scale: 1:100

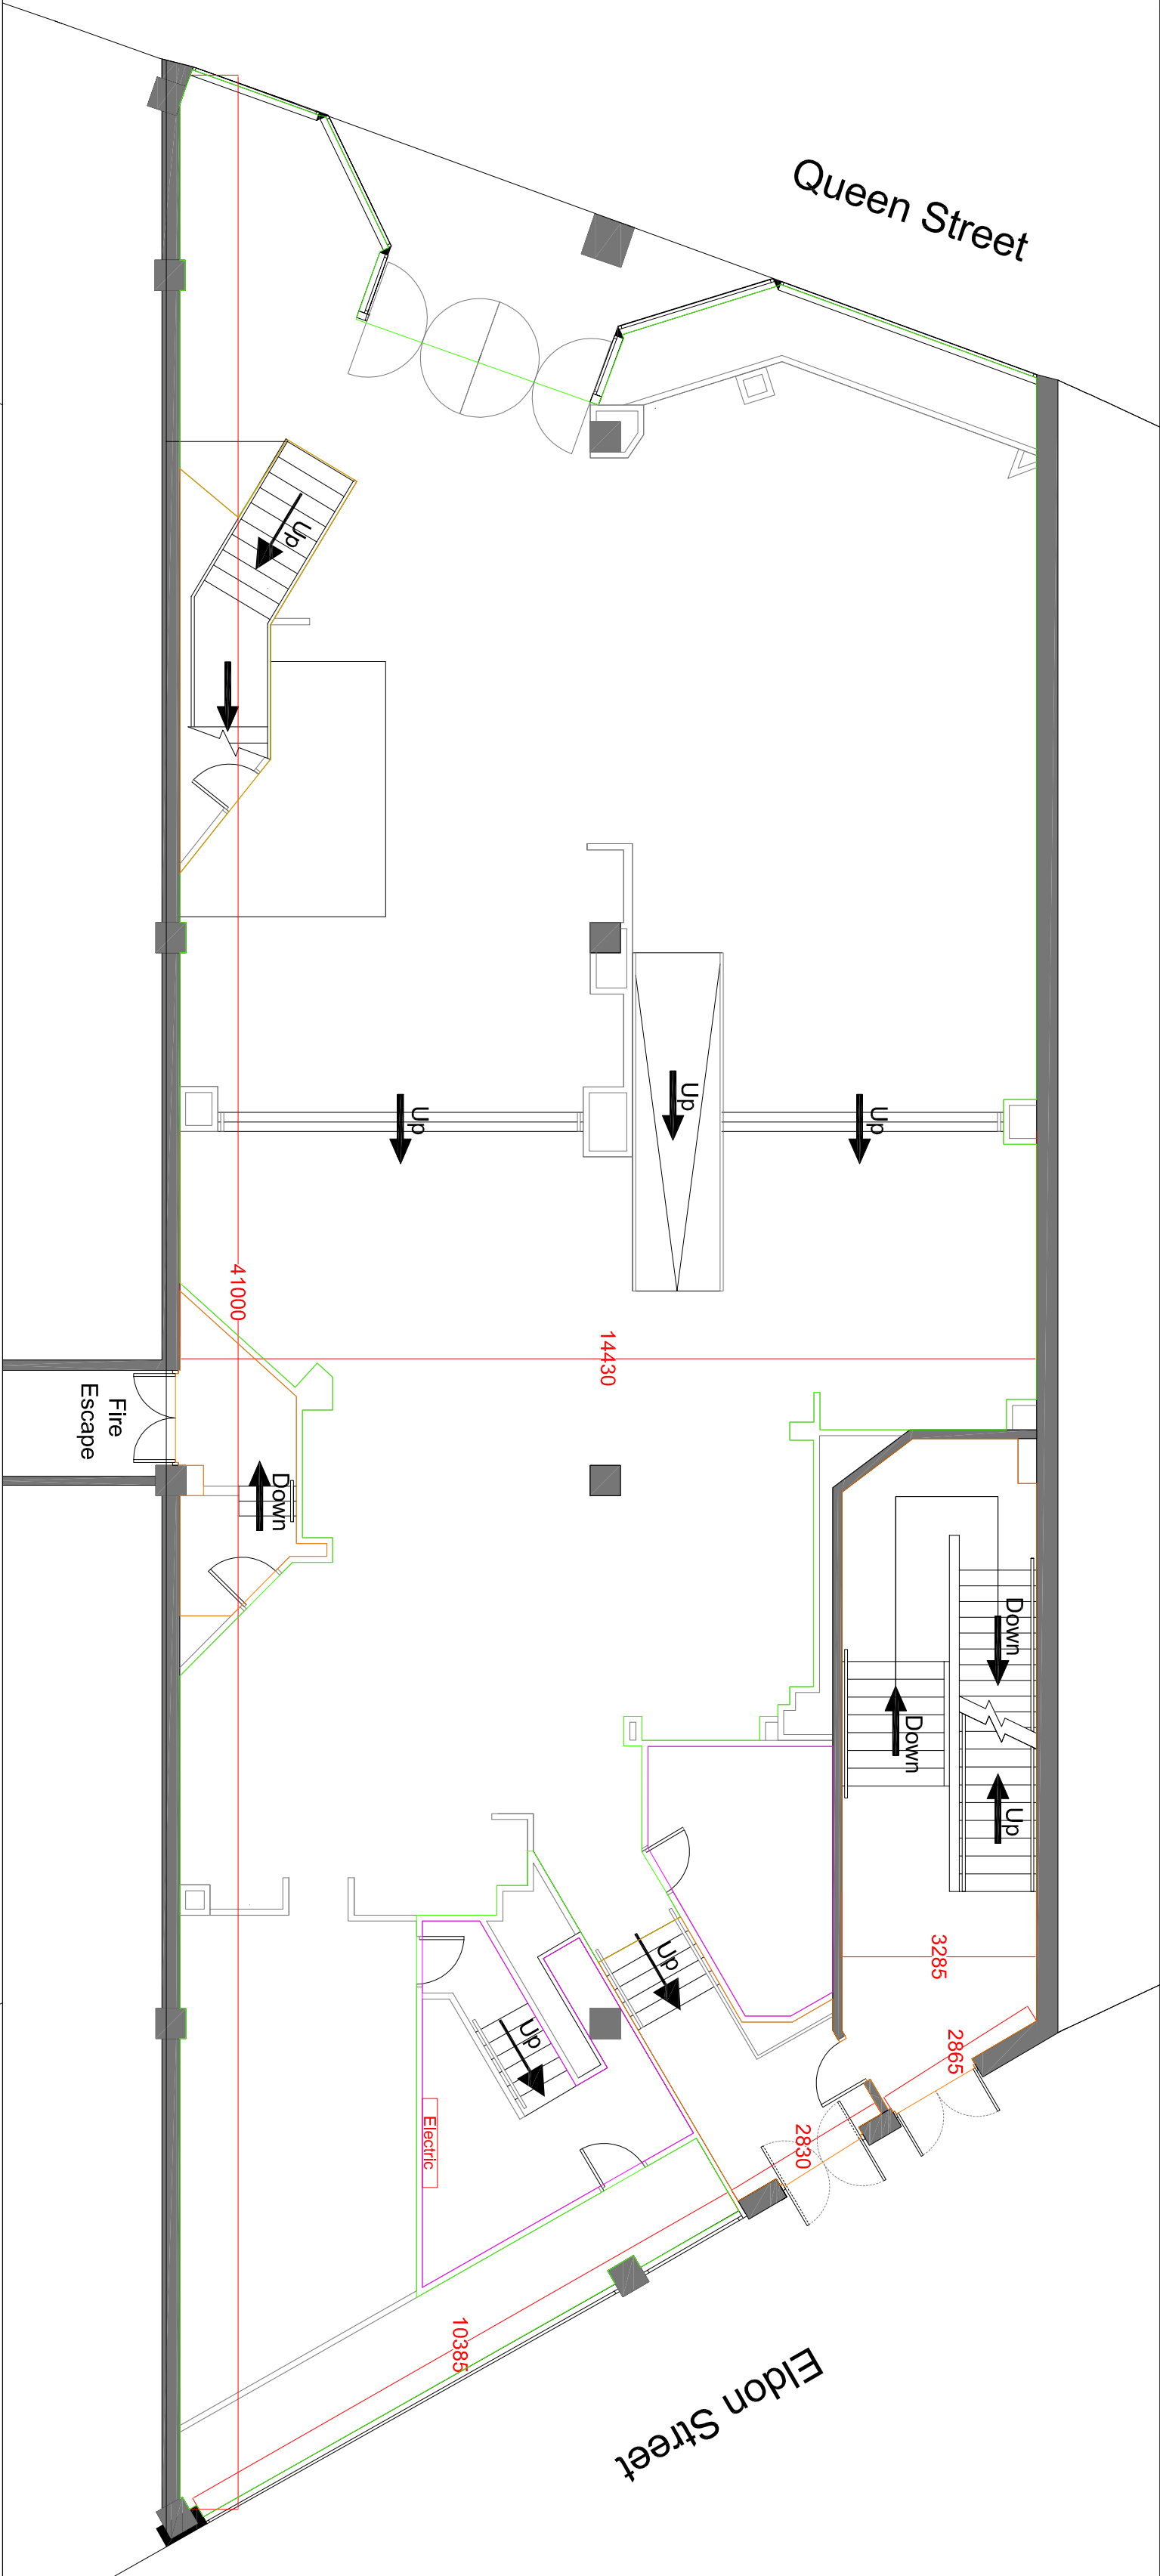

First Floor- Existing Plan

Scale: 1:100

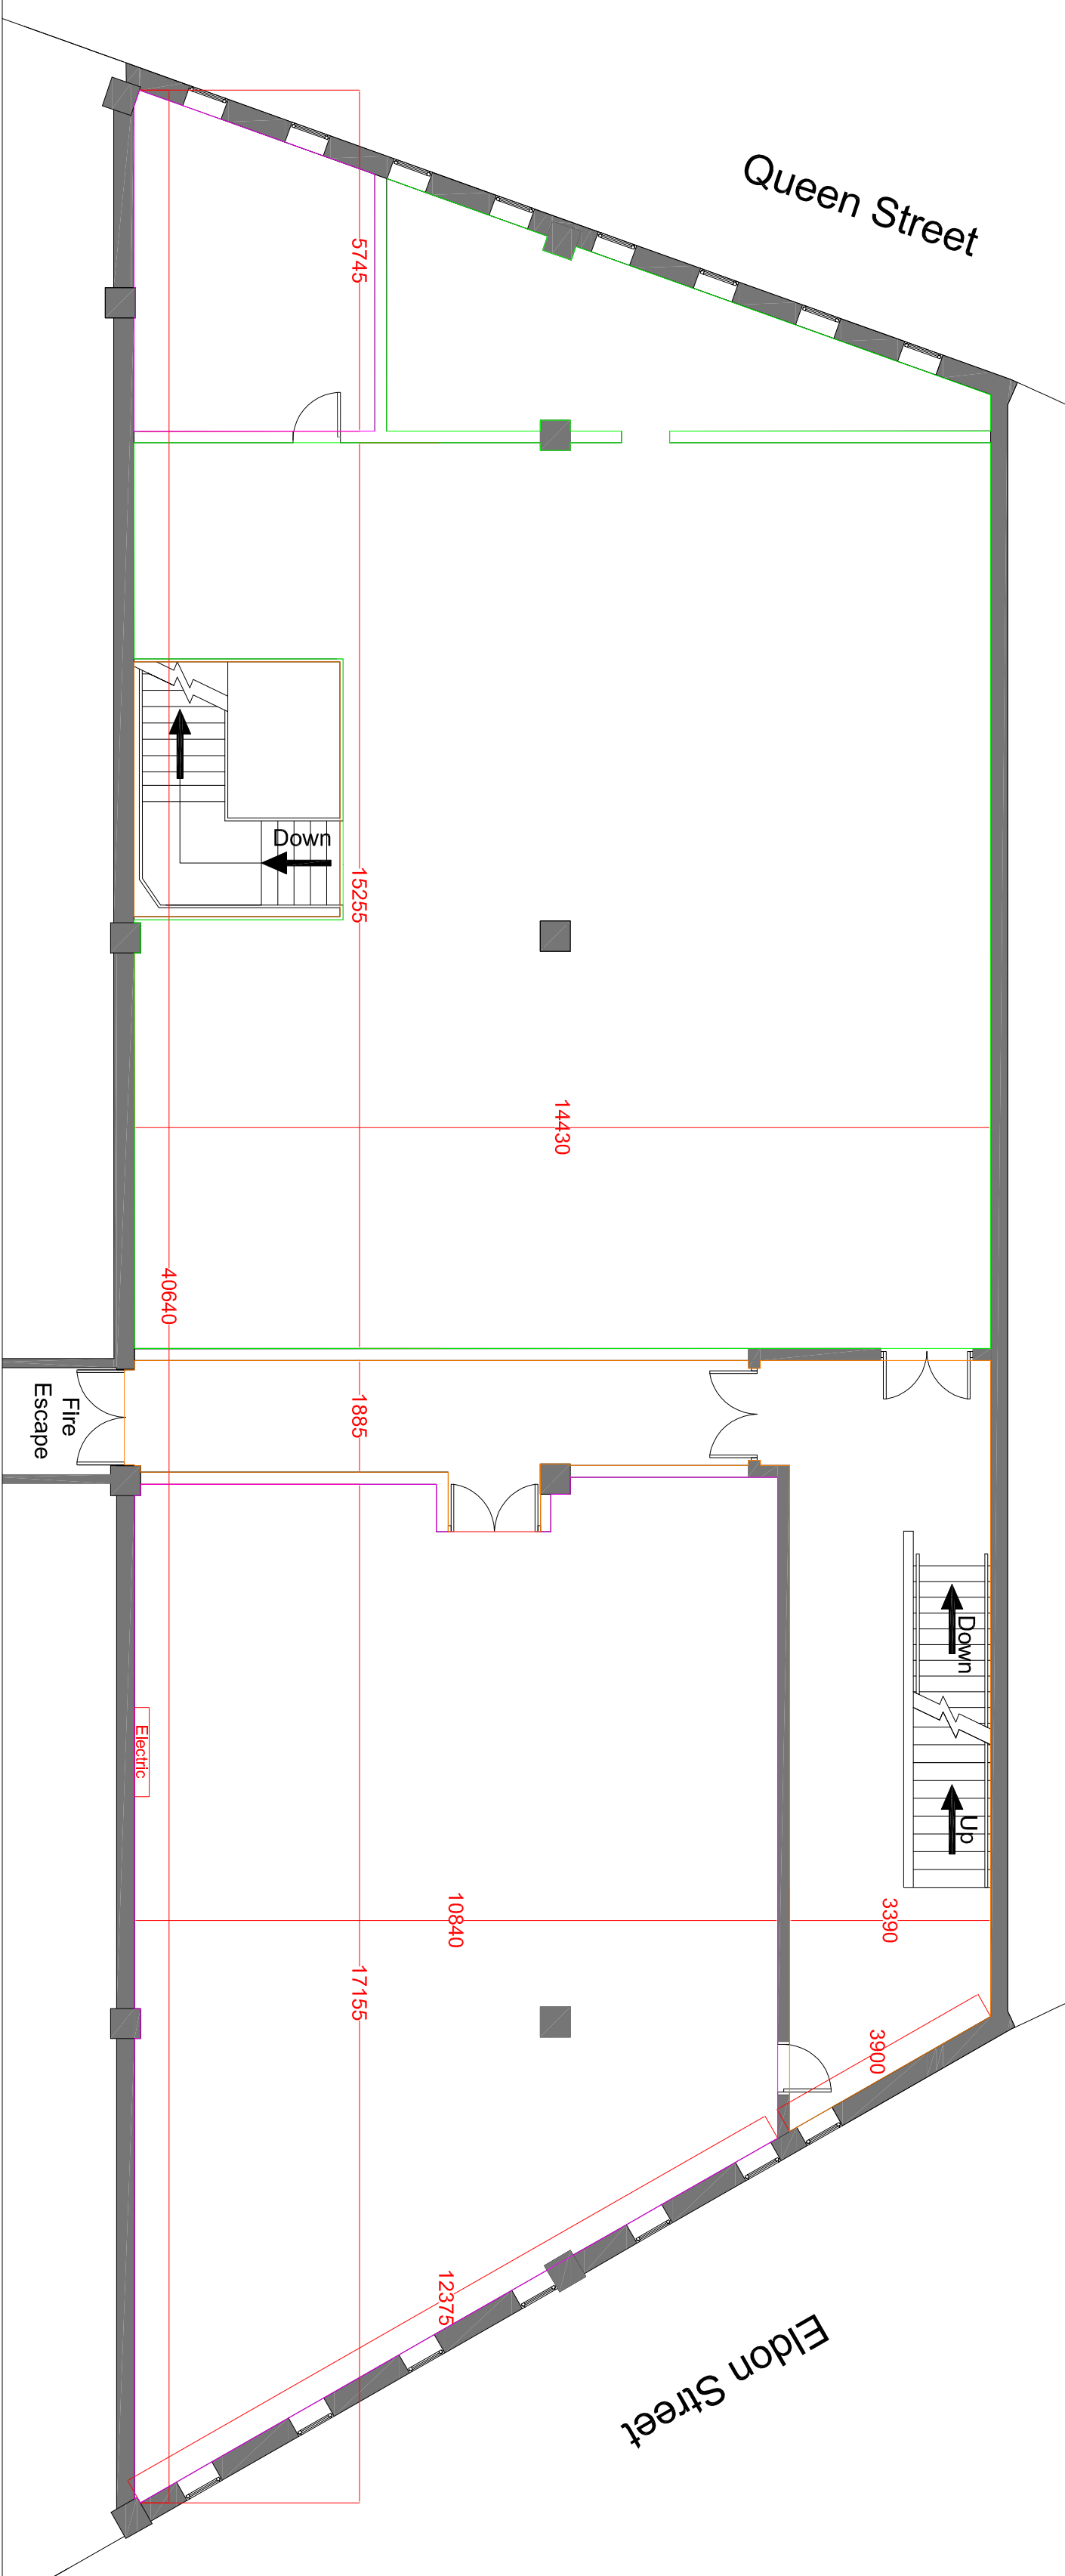

Drawing Type:	
INFORMATION	
Client: Killilnagh Estates	
Project: Unit 5 Barnsley Sub-Division	
Title: Existing Layouts	
Scale: 1:100 @ A1	Date: March 2016
Drawn:DF	Checked:CMcC
Drawing#:2902/002	Rev:
<div>Johnston Houston</div> <div>2-12 Montemorey Street</div> <div>Belfast BT 4XX</div> <div>T: +44 (0)28 9033 0133</div> <div>F: +44 (0)28 9033 0233</div> <div>W: johnstonhouston.com</div>	
<div>BUILDING & CONSTRUCTION CONSULTANTS</div>	