House Type 309 - Country Lane

FLOOR AREA
73.70m², 793ft²

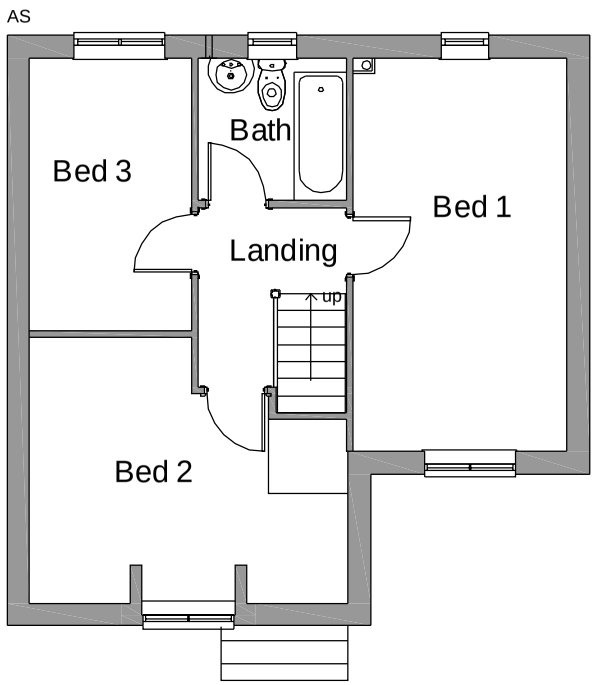

First Floor Plan



Front Elevation

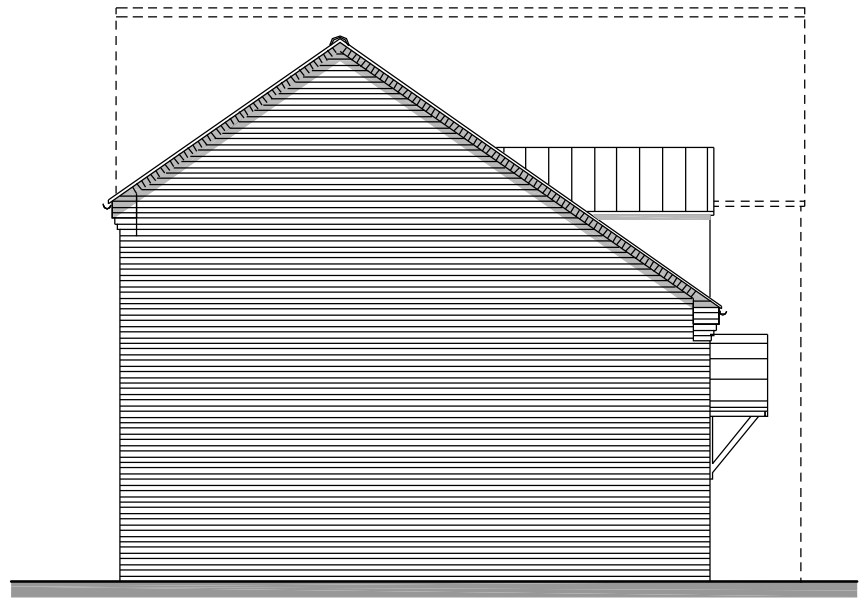

Side Elevation

Notes:
Sketch schemes may be based on plan information of unknown origin and is subject to verification and survey.
Contractors must verify all dimensions on site before commencing any work or shop drawings. This drawing is not to be scaled. Use figured dimensions only.
Building areas are liable to adjustment over the course of the design process due to ongoing construction detailing developments.

Subject to statutory approvals and survey.

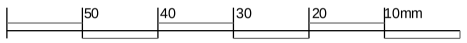

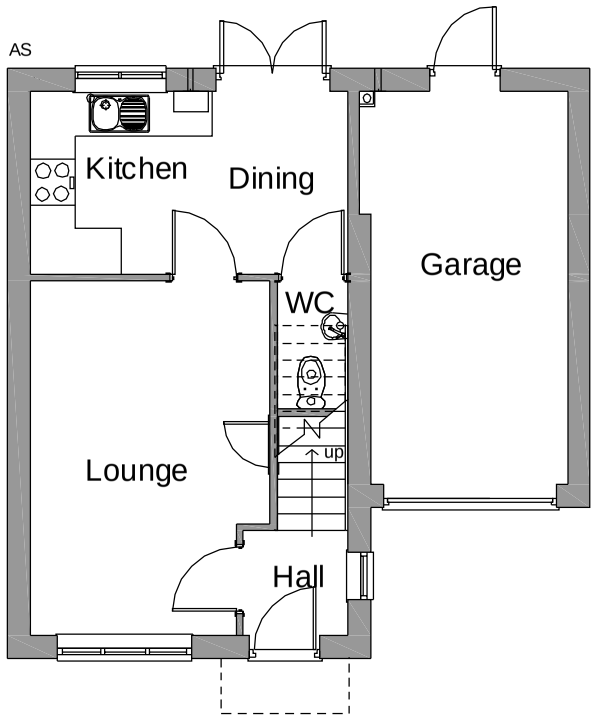

Ground Floor Plan



Rear Elevation

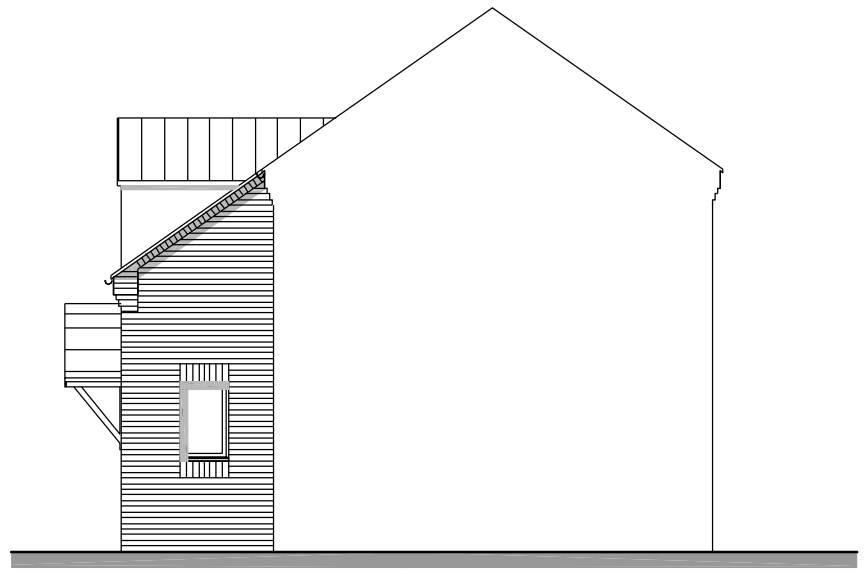

Side Elevation

Materials
- Main facing brick
- Contrasting brick band to door head height
- Curved brick detail to window heads
- Bull nose brick sills
- Roll profile roof tiles
- White uPVC double glazed, horizontal bar windows
- White uPVC fascias
- Black uPVC rainwater goods
- Double pitch canopies on timber brackets
- Cottage style doors
- Quoins to feature plots
- Render to feature plots

revisions
status Planning

edward | architectural services ltd
prospect house 32 sovereign street leeds ls1 4bj t 0113 398 4000
www.eas-limited.co.uk

project Barnburgh Lane, Goldthorpe
client Gleeson Homes and Regeneration
title House Type 309
Country Lane

drawn cr checked ge date 08.12.11 scale 1:100@A3
job no 0291 drawing no PL-33 rev .