




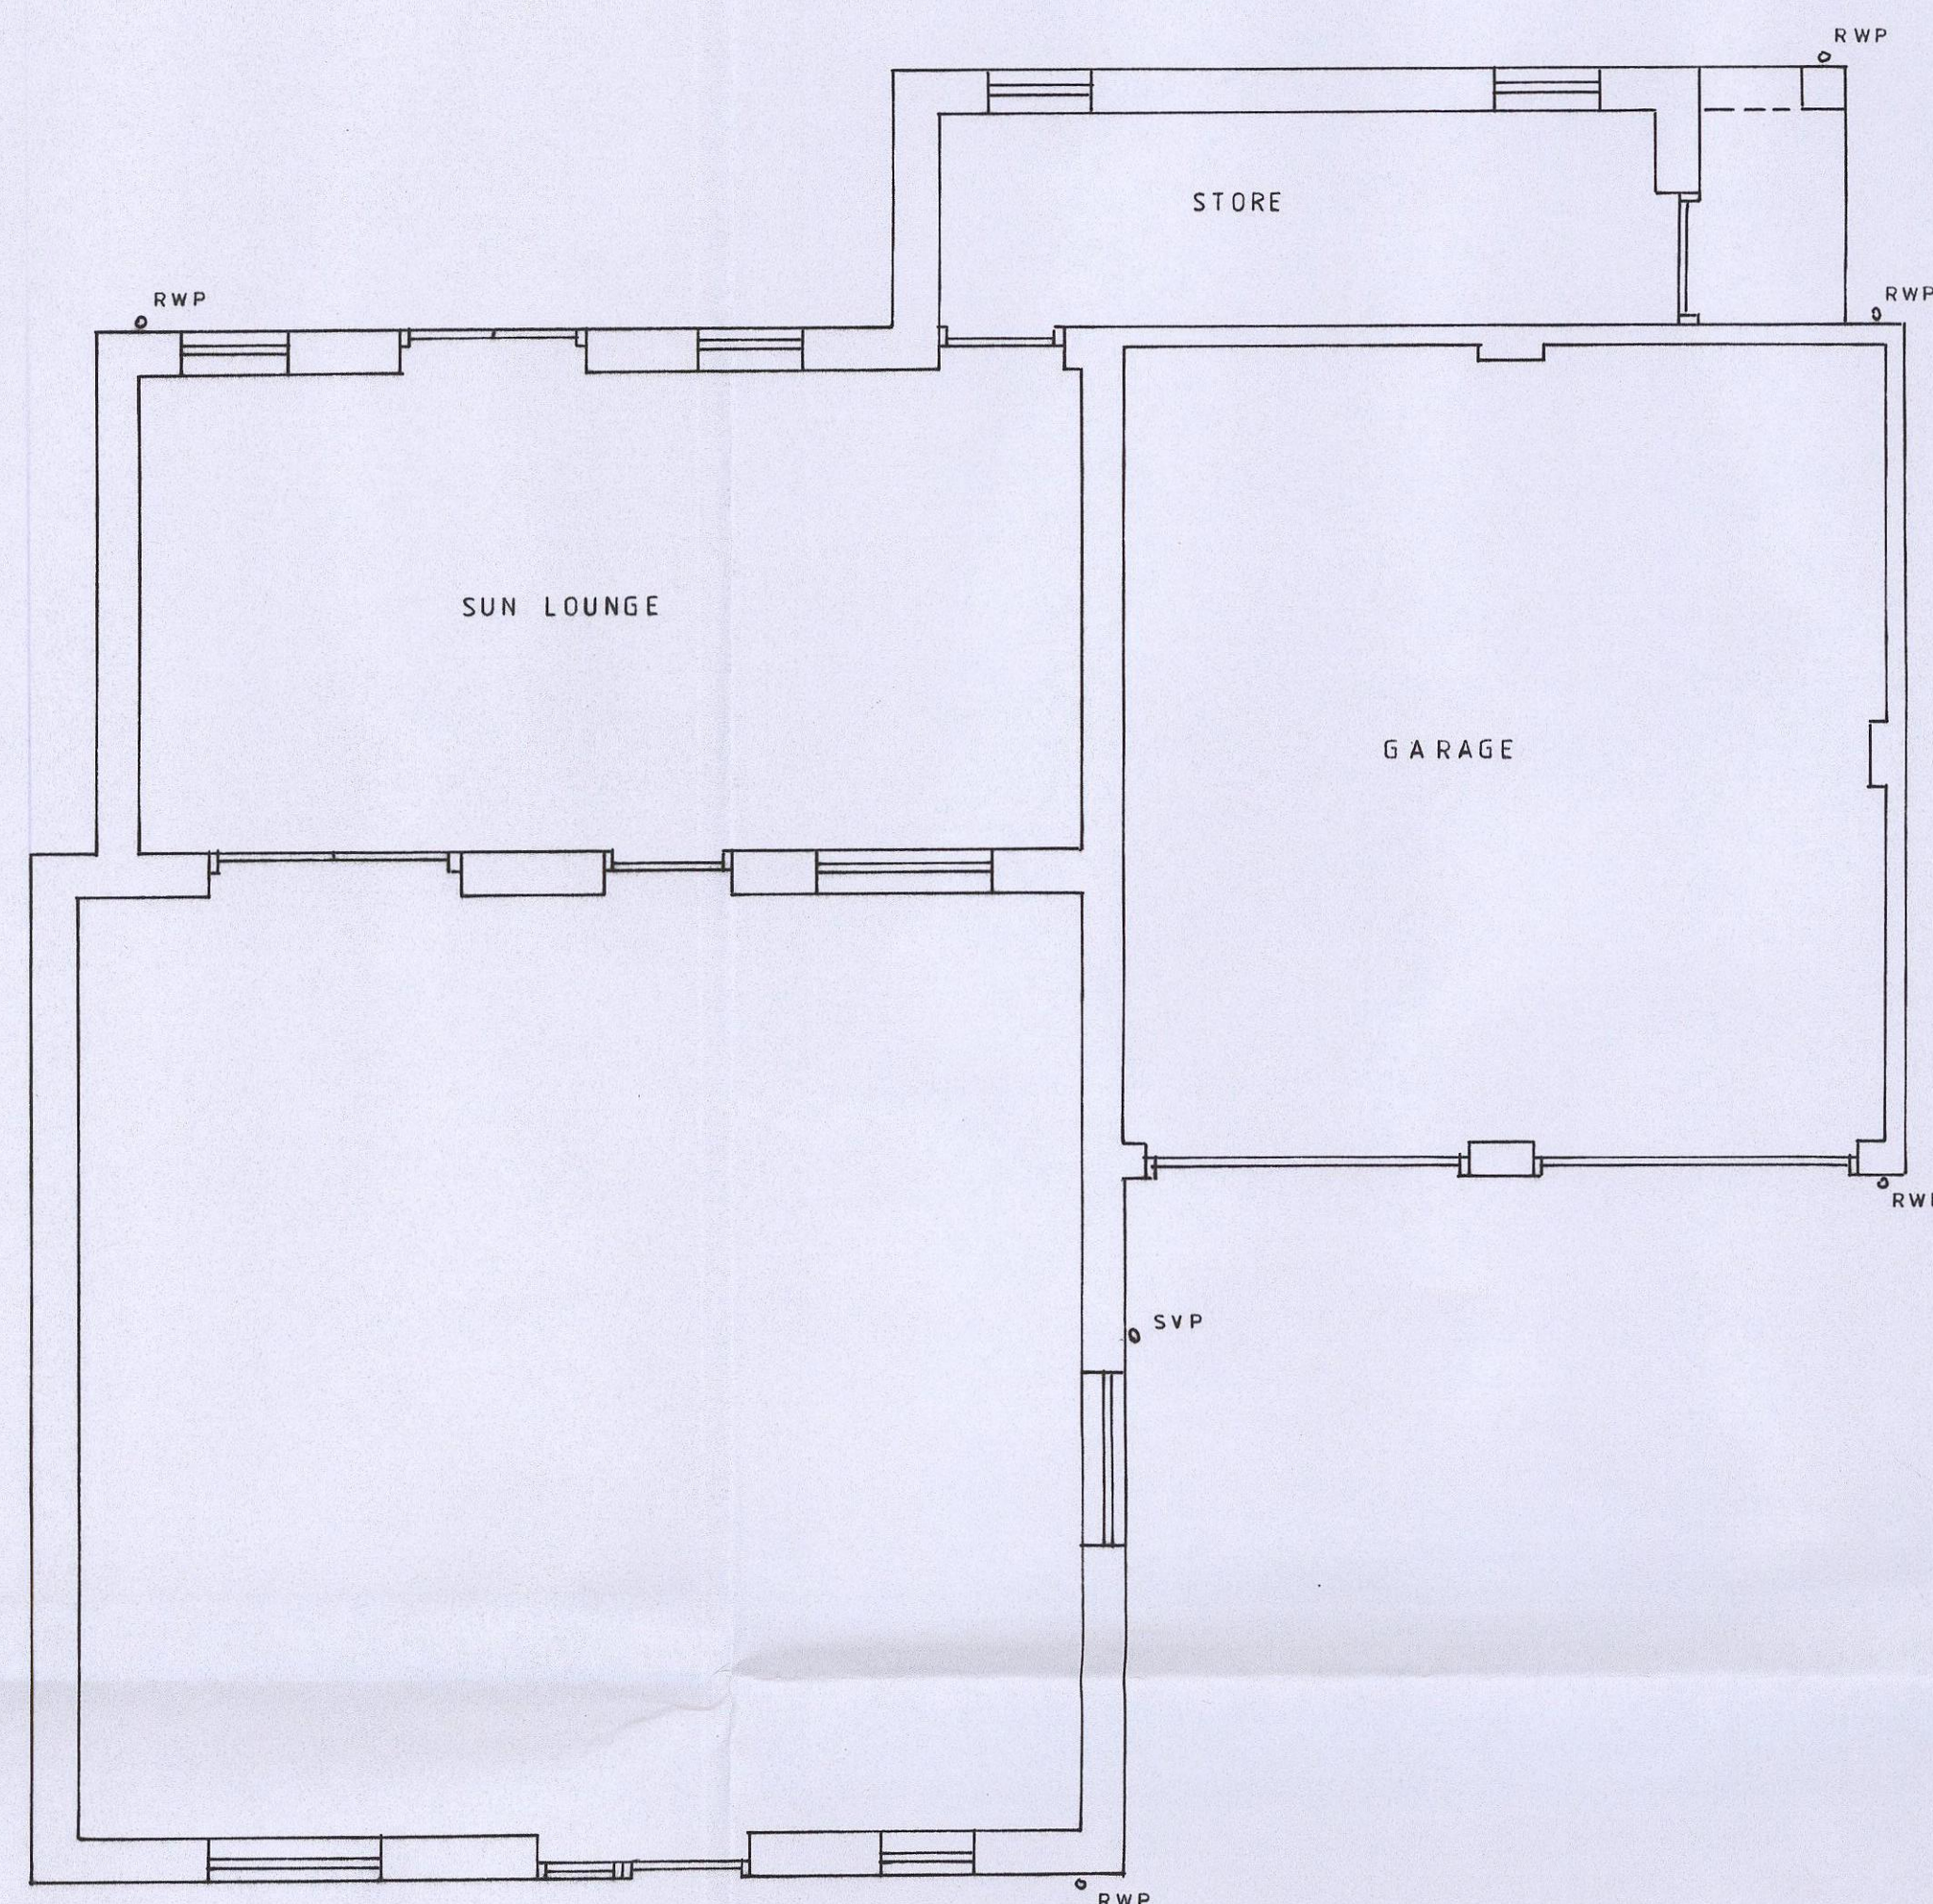

EXISTING G.F. PLAN

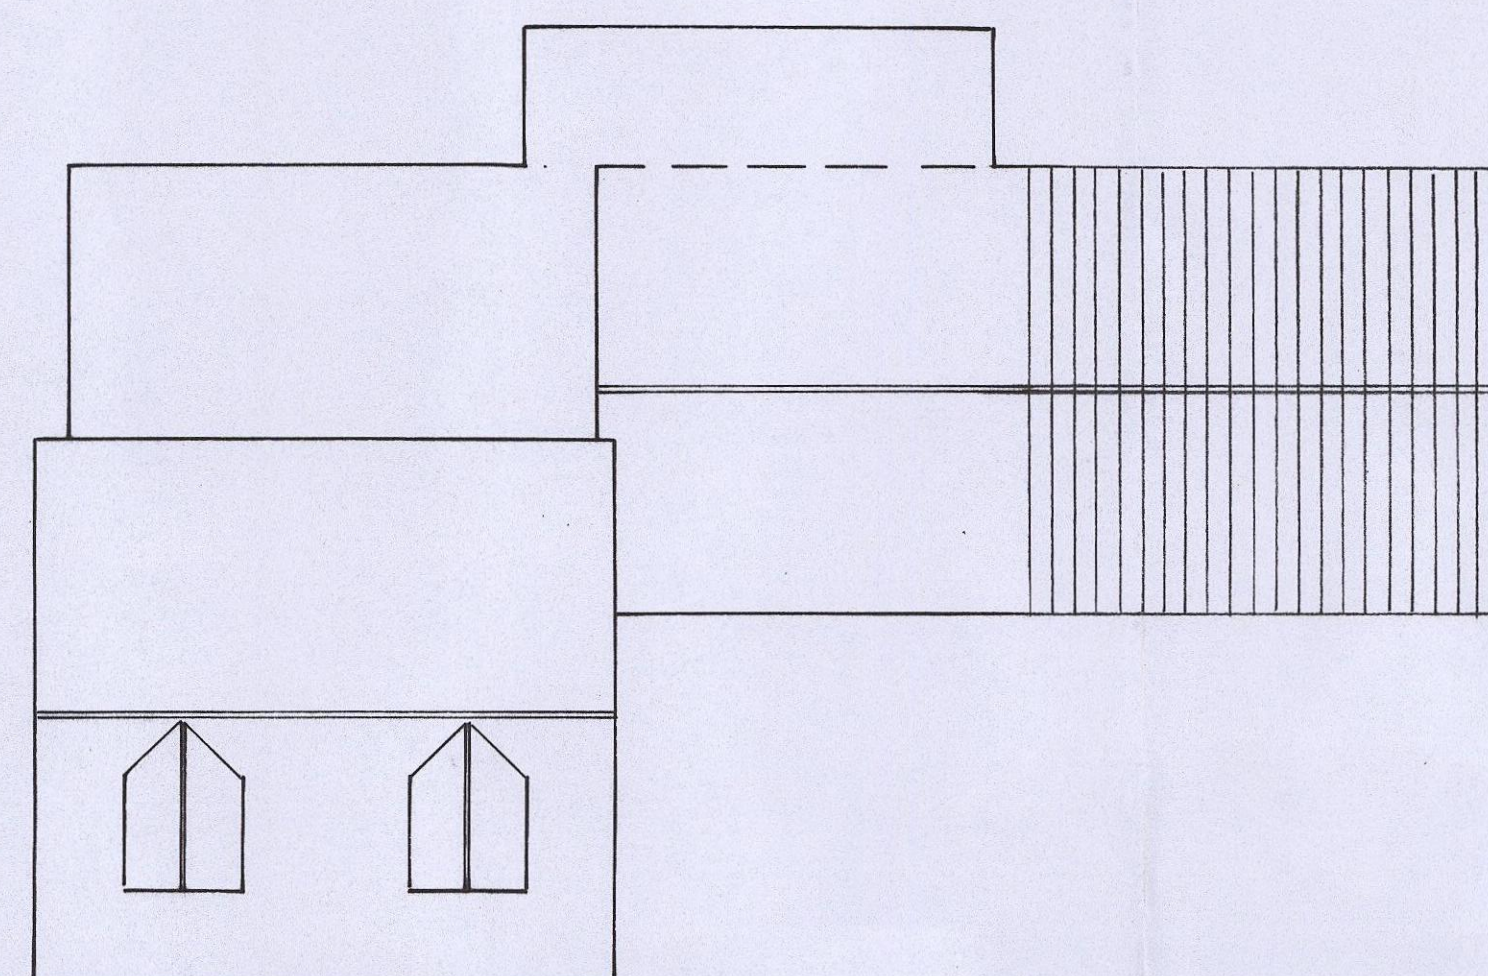

ROOF PLAN

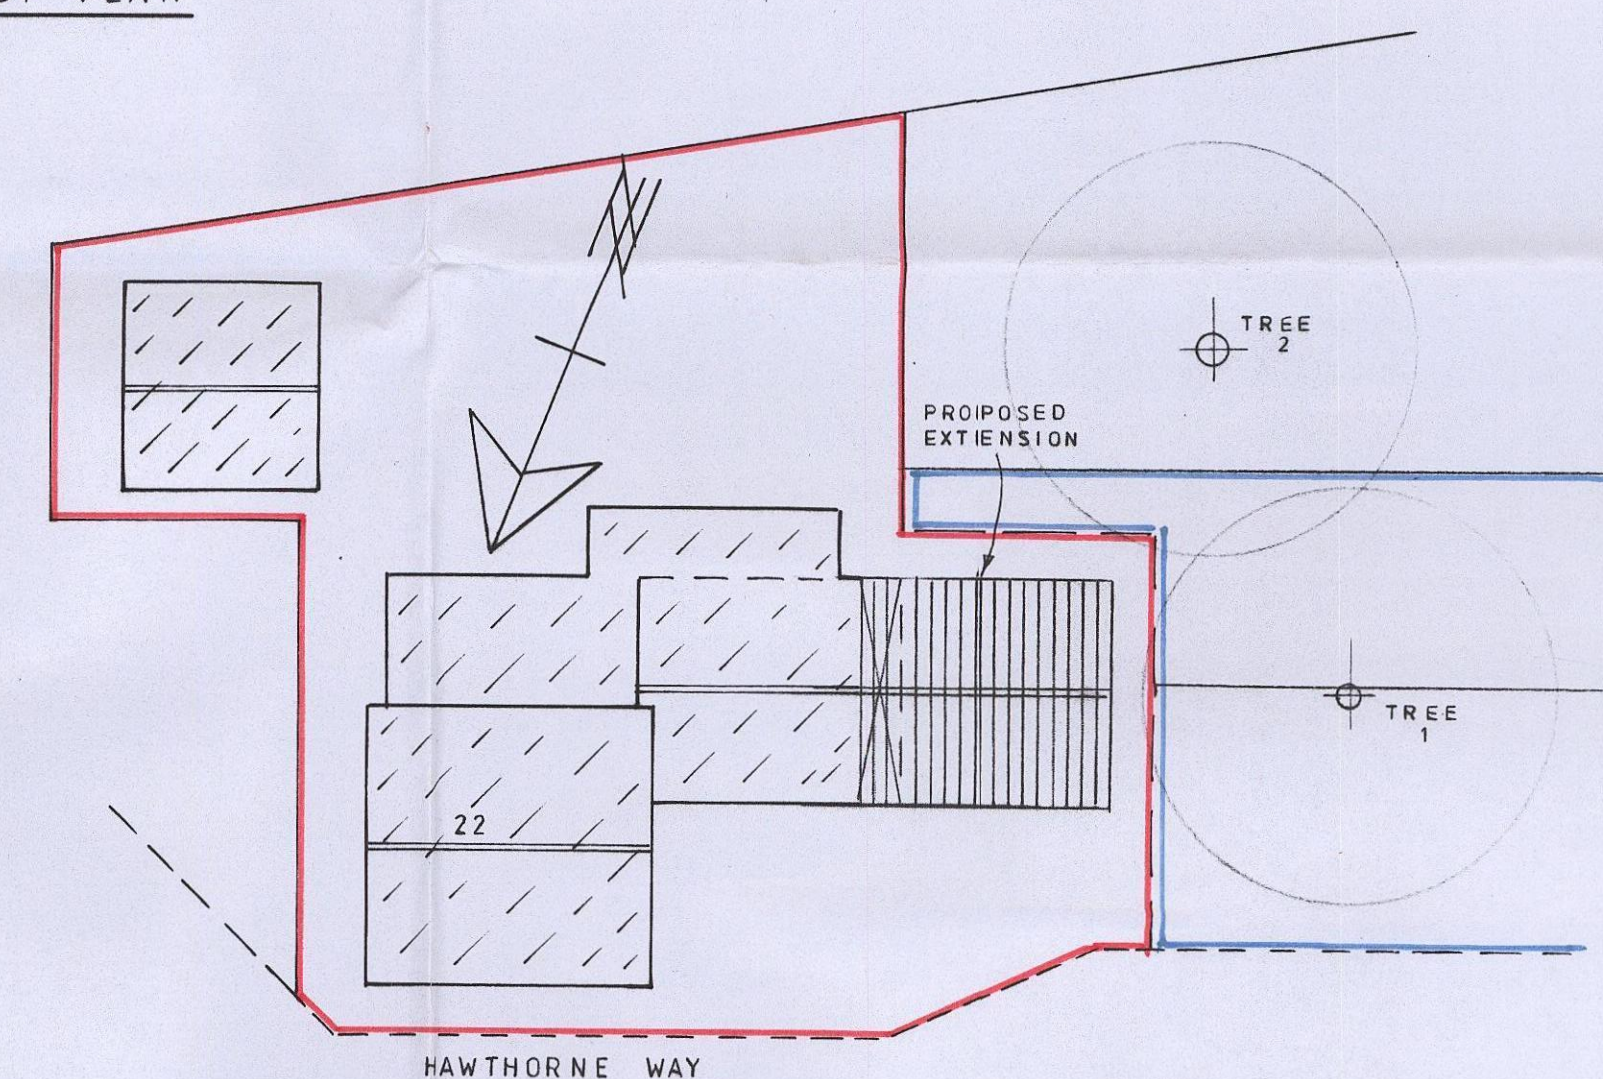


SITE PLAN 1:200




EXISTING FRONT
NORTH




EXISTING REAR
SOUTH

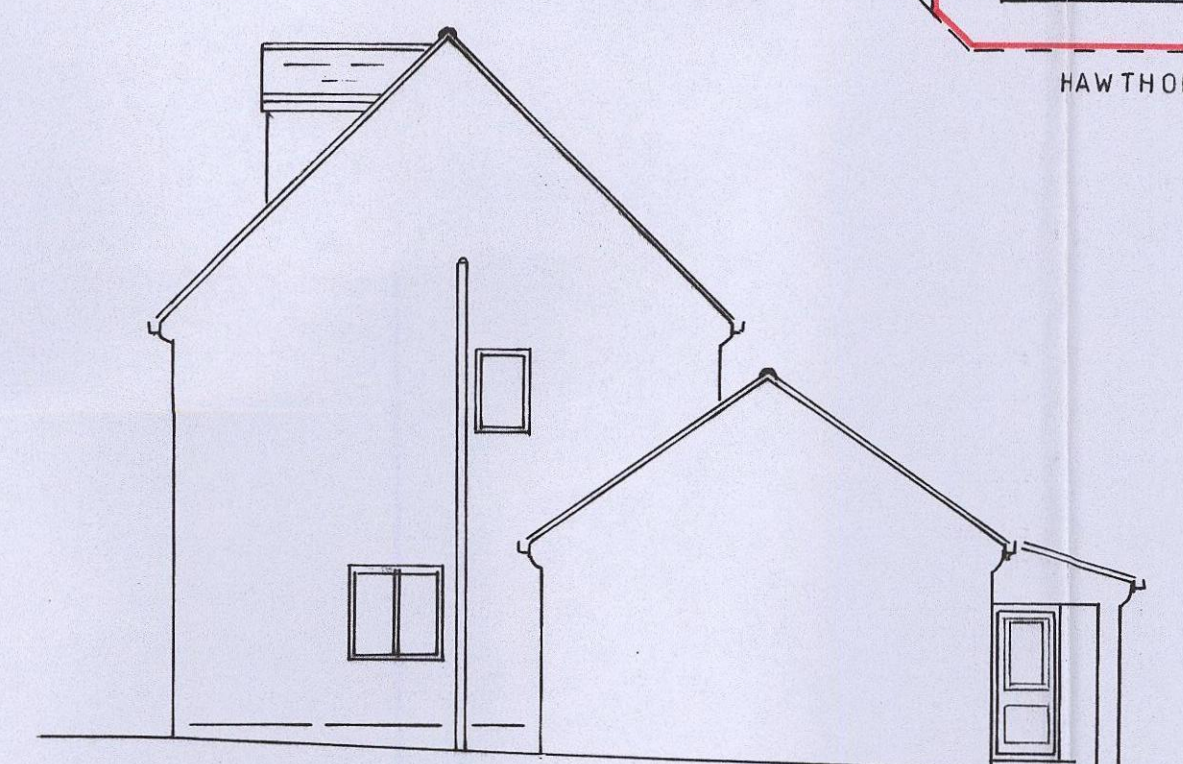

EXISTING SIDE
WEST

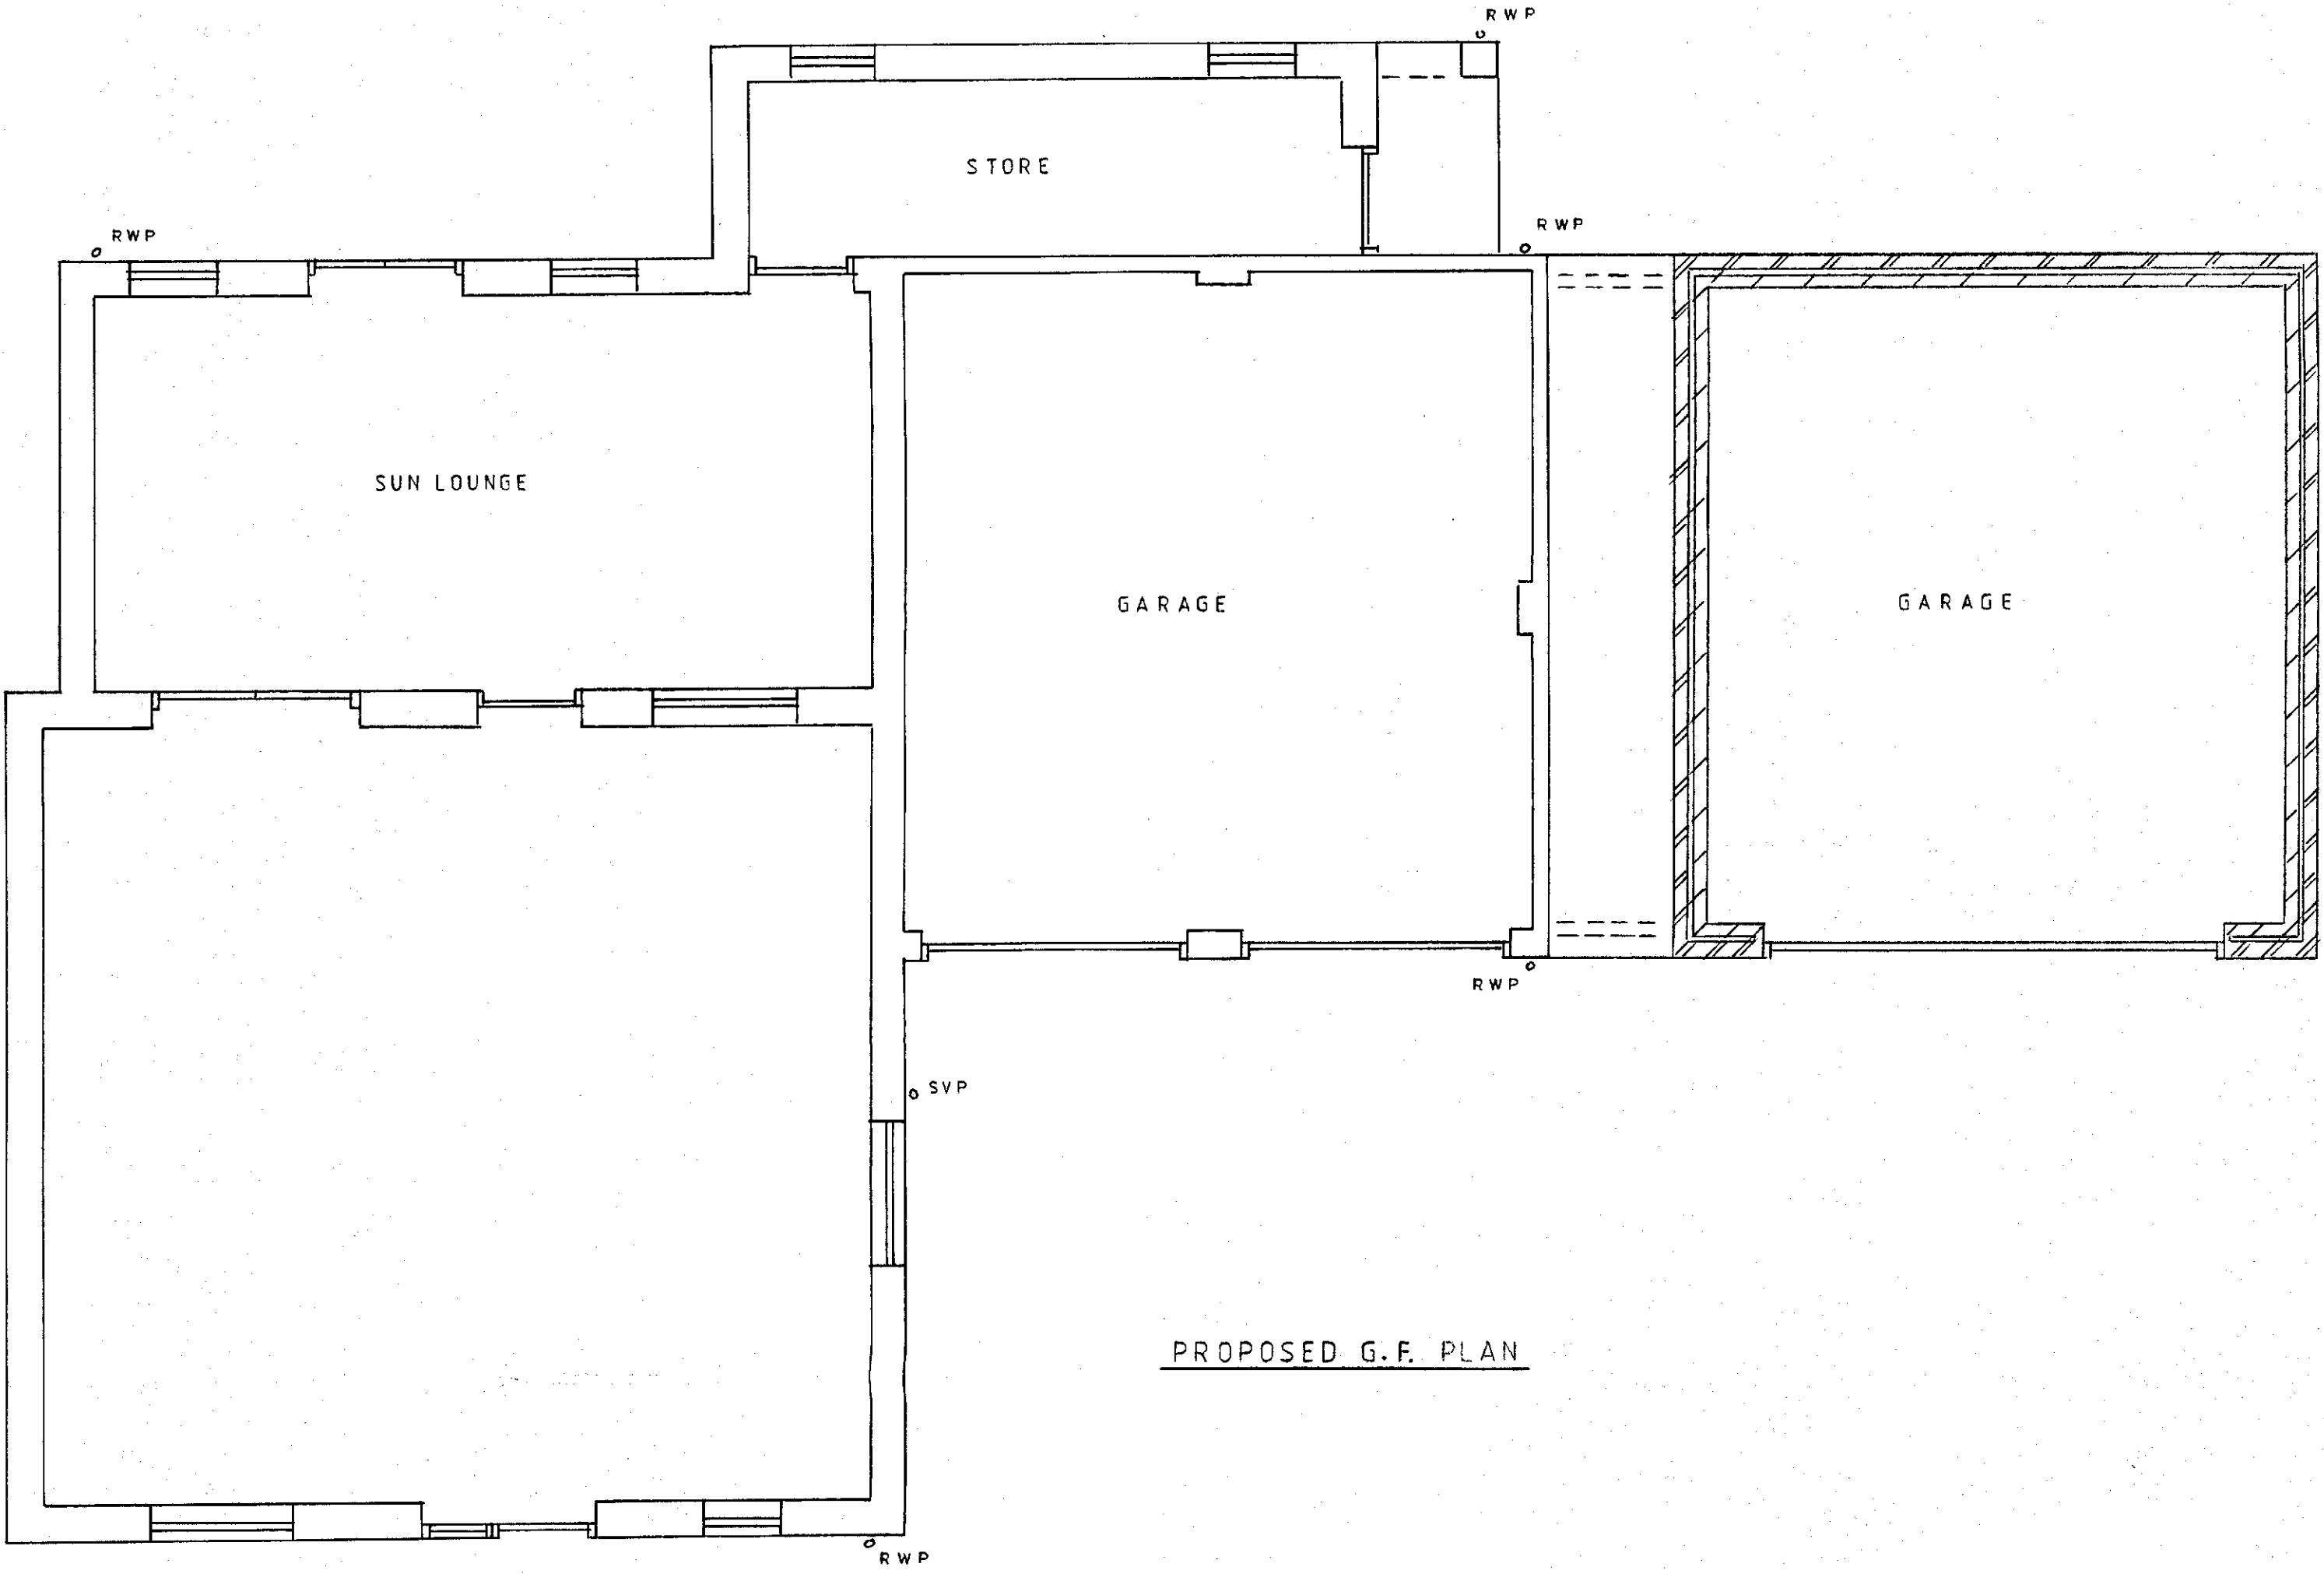

PROPOSED G.F. PLAN

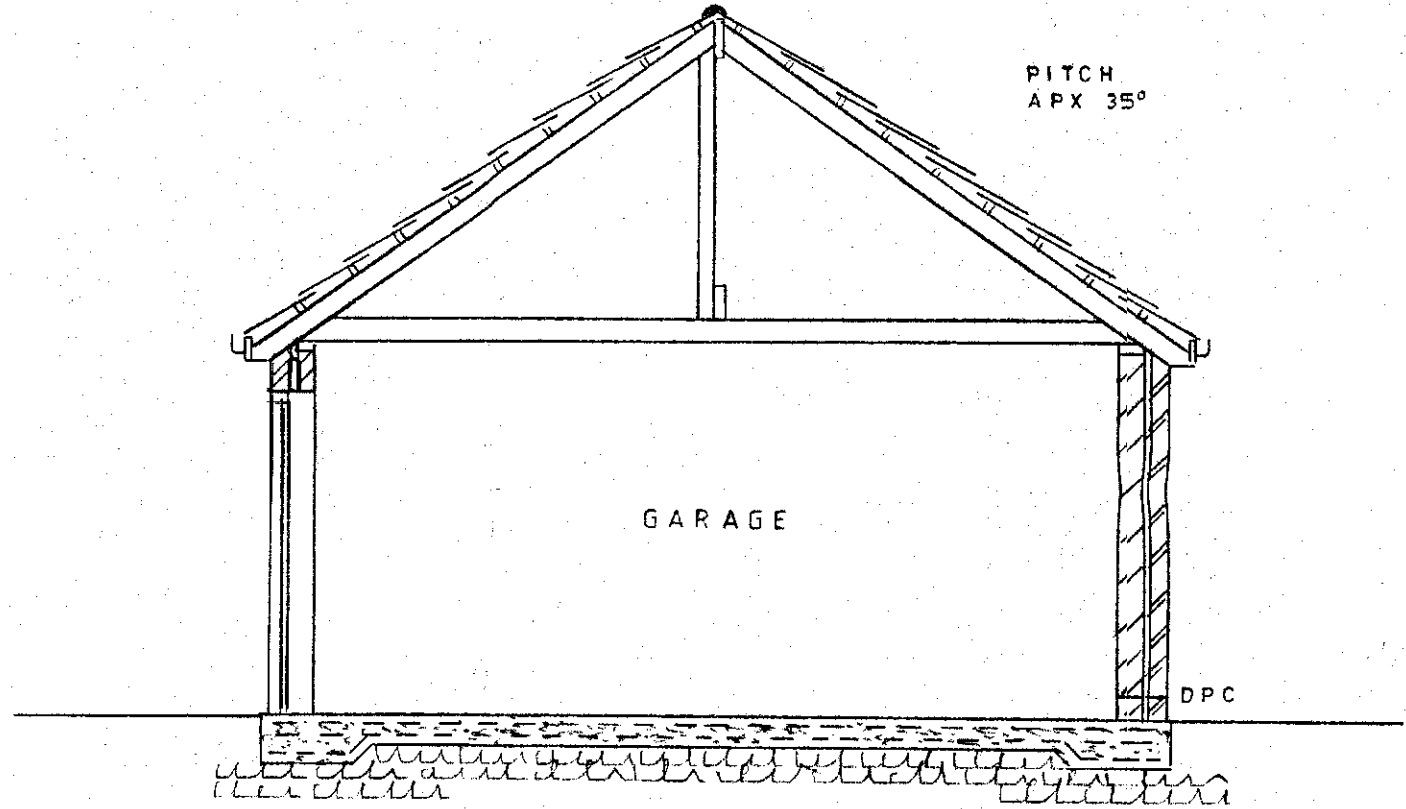


SECTION



PROPOSED FRONT
NORTH



PROPOSED REAR
SOUTH

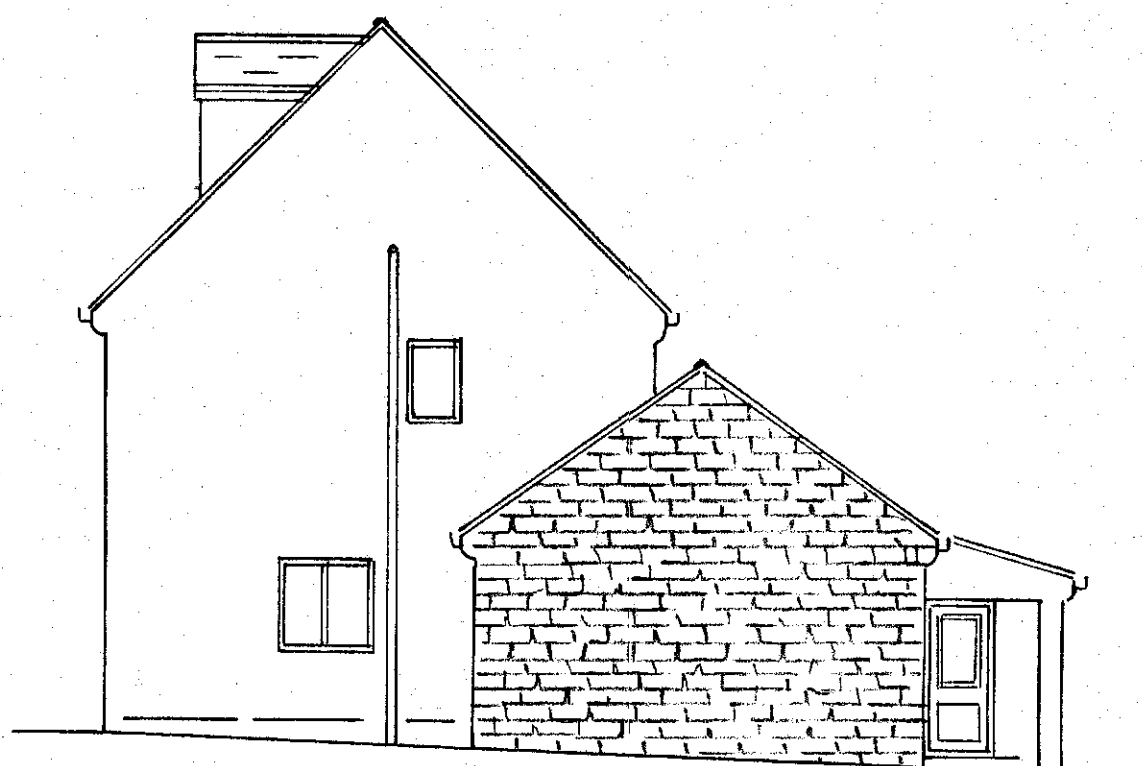

PROPOSED SIDE
WEST