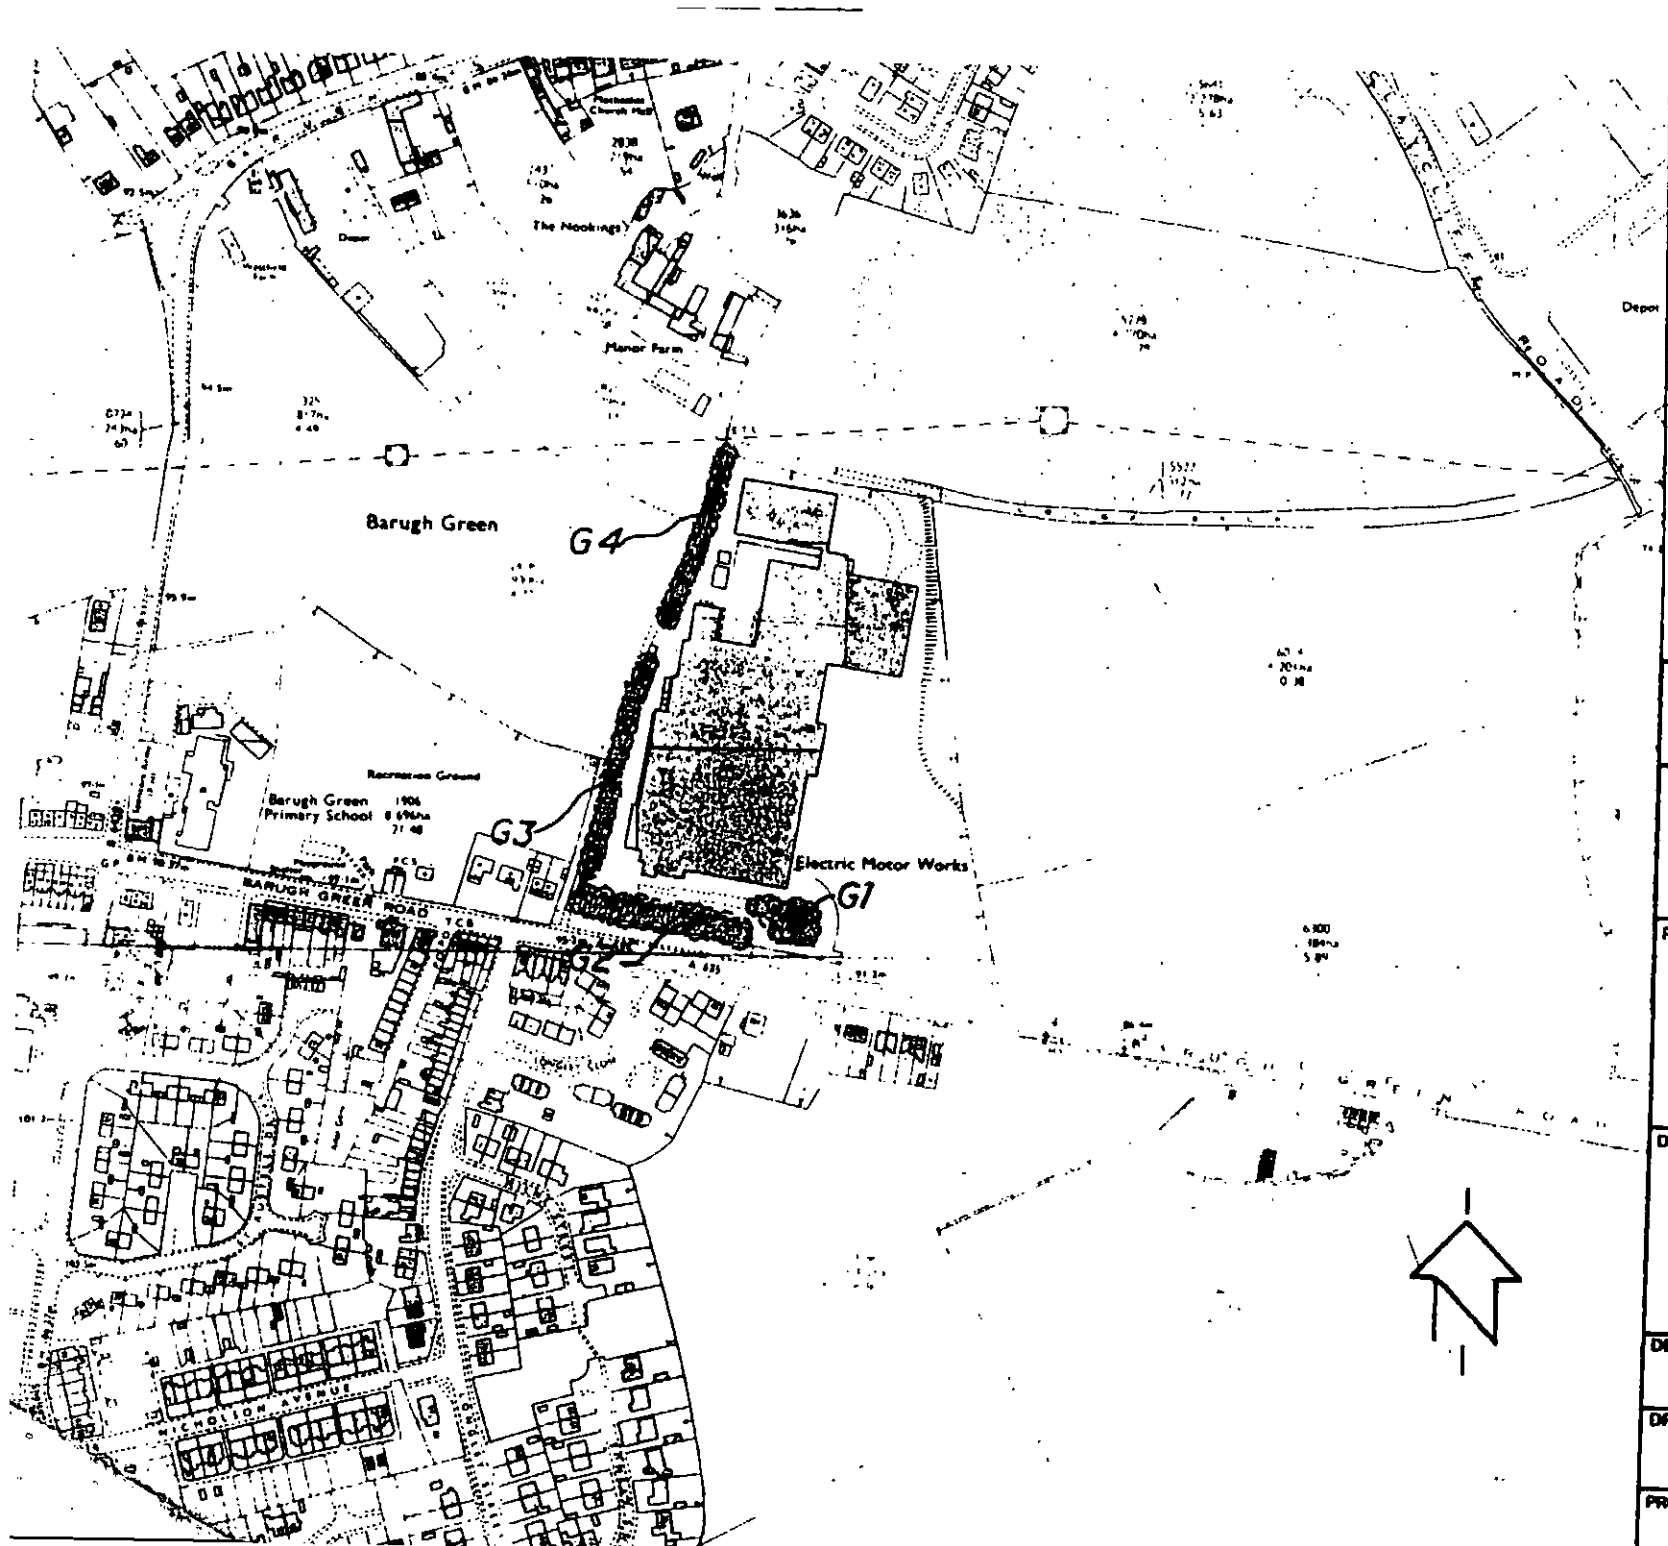


Schedule of Trees

G1 Group comprising of 8 Maple and 1 Prunus.

G2 Group comprising 28 Beech, 12 Maple, 15 Prunus, and 3 Sorbus.

G3 Group comprising 9 Beech, 12 Maple, 10 Prunus and 11 Sorbus.

G4 Group comprising 7 Beech, 8 Maple, 4 Prunus, and 9 Sorbus.

BARNSLEY
Metropolitan Borough Council

DEPARTMENT OF
Planning

Director: E. Hutchinson, BSc, DipTP, MRTP
Central Offices, Kendray Street,
Barnsley, South Yorkshire, S70 2TN
Telephone: Barnsley (0226) 733222

PROJECT

Tree Preservation Order

No. 11/1988

DRAWING

Metro Trading Centre,
Barugh Green Road,
Barugh Green, Barnsley.

DESIGNED	SCALE 1:2500
DRAWN RL.	DATE 12/88
PROJECT No.	DRAWING No. TPO/11/88


62 TREES.
TELEPHONE BOX.
GRASS VERGE.
A 635
A 635