notes

this drawing and design is the copyright of aja architects llp and must not be reproduced in part or in whole without prior written consent. contractors must verify all dimensions on site before commencing work or preparing shop drawings If in doubt ASK.

Where this drawing contains any Ordnance Survey mapping material, it has been reproduced under license number 100052278.
Ordnance Survey © Crown copyright

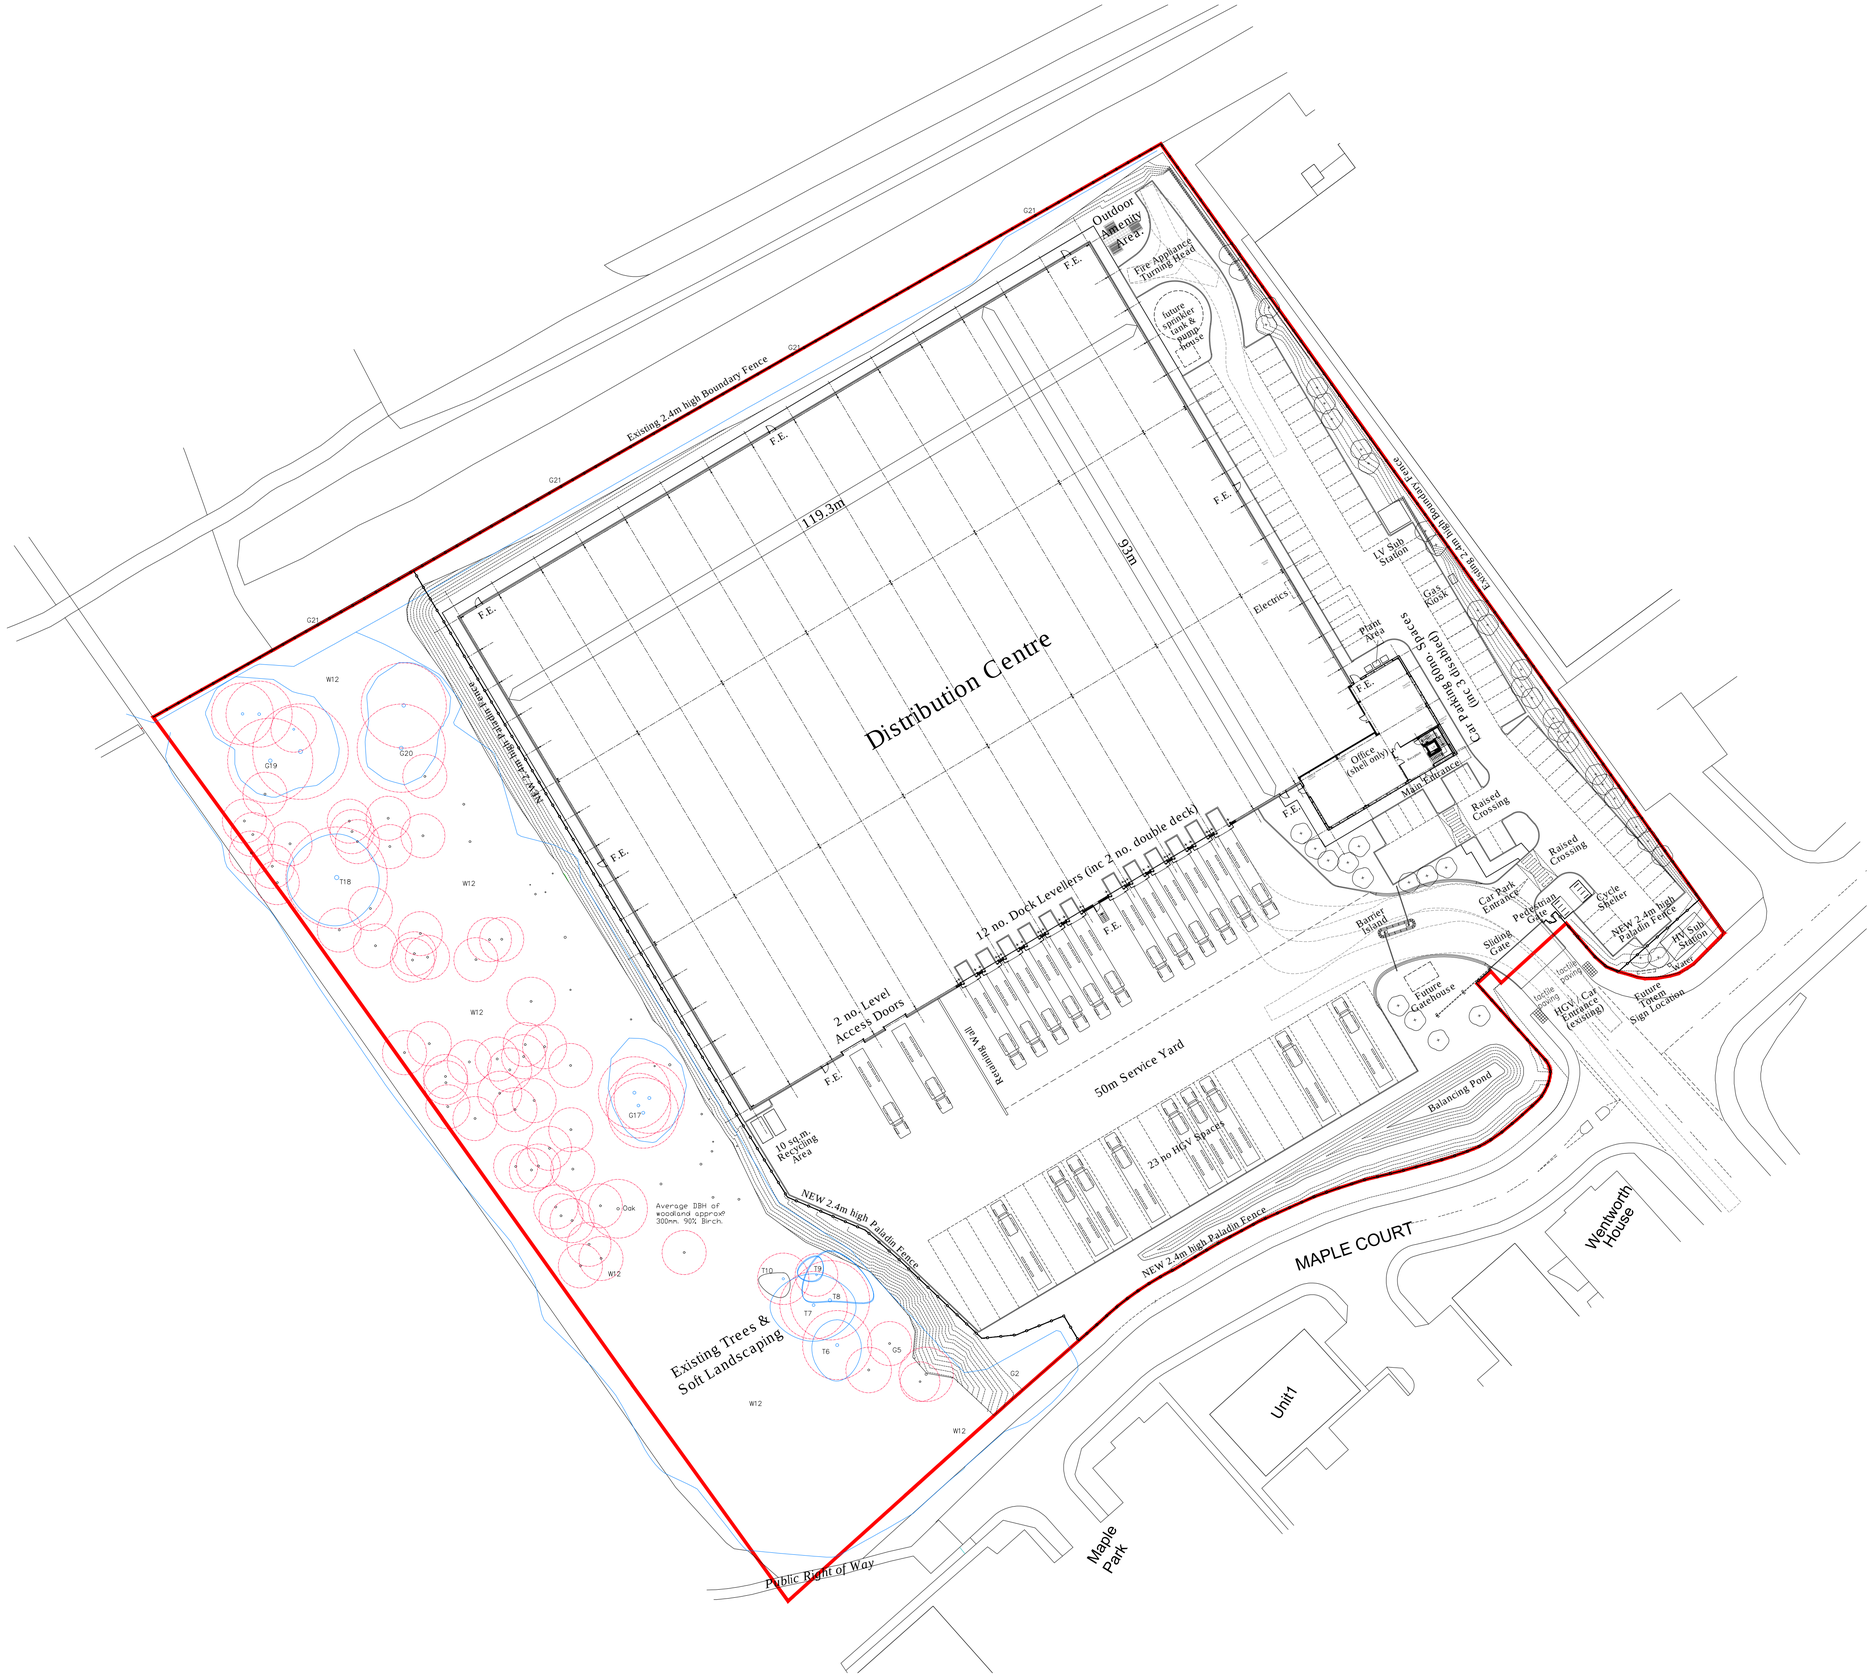

Schedule of Accommodation

All areas are approximate gross internal

Distribution Centre	11,070 sq.m.	119,157 sq.ft.
Two Storey Offices	608 sq.m.	6,545 sq.ft.
Total	11,678 sq.m.	125,702 sq.ft.
Parking	80 no. car spaces	
Nett Site Area (Green):	2.48 ha.	6.13 acres approx.
Application Site Boundary. Gross Site Area (Red):	3.08 ha.	7.61 acres approx.

no.	date	revision	by

aja architects

aja architects llp
1170 Elliott Court
Herald Avenue
Coventry Business Park
COVENTRY CV5 6UB

T: 024 7625 3200
F: 024 7625 3210
E: aja@aja-architects.com
W: www.aja-architects.com

aja architects llp is a limited liability partnership registered in England No. OC326721

client

Rula Developments Ltd

project

Proposed Developement
Maple Road
Tankersley
South Yorkshire

drawing

Site Layout Plan

scale 1:500 @ A1 drawn rpw

checked spp date 03.05.19

no

6157 - 092

PLANNING