


Copyright Studio Stead

NOTES:
All dimensions to be checked on site, not scaled from this drawing.

Any discrepancies on this drawing with other contract documents to be reported immediately to the Contract Administrator for clarification.




Elevation AA as existing
Scale 1:100

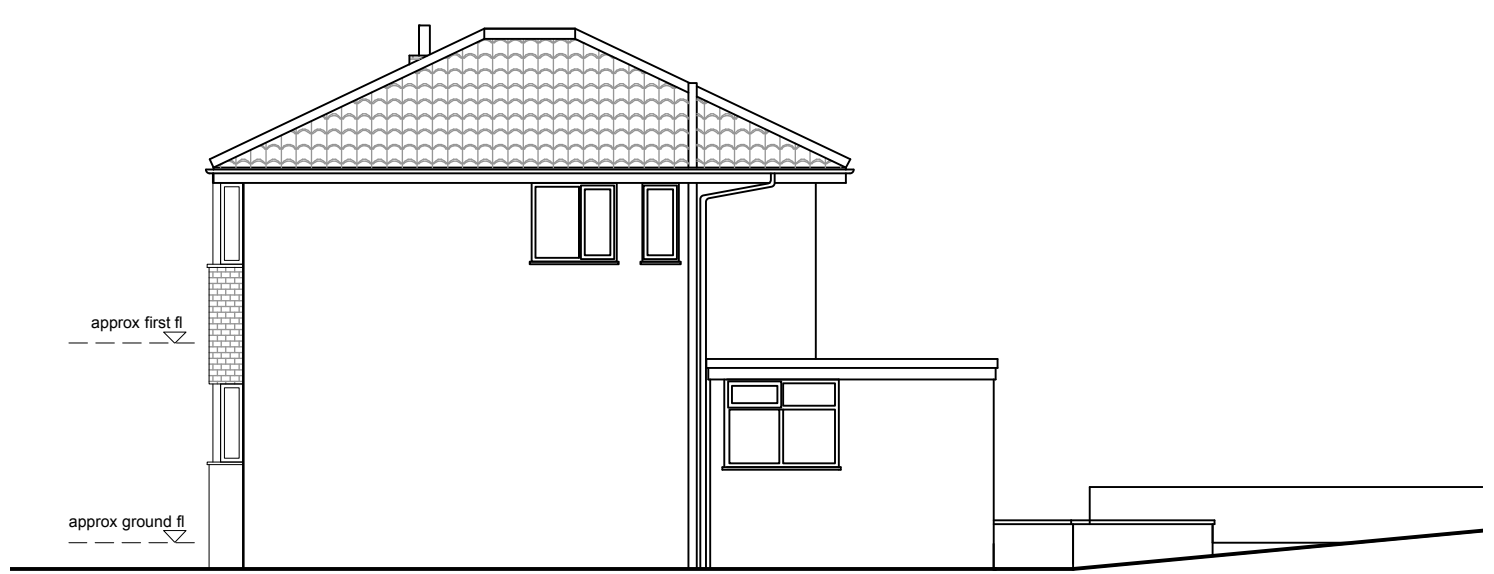


Elevation BB as existing
Scale 1:100


KEY

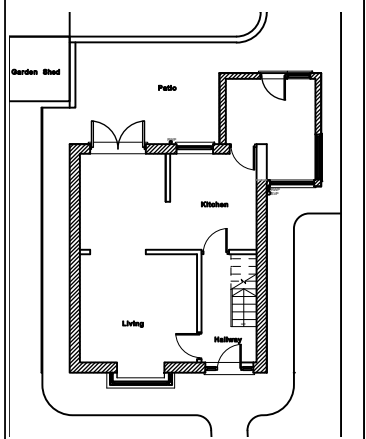

FOR PLANNING

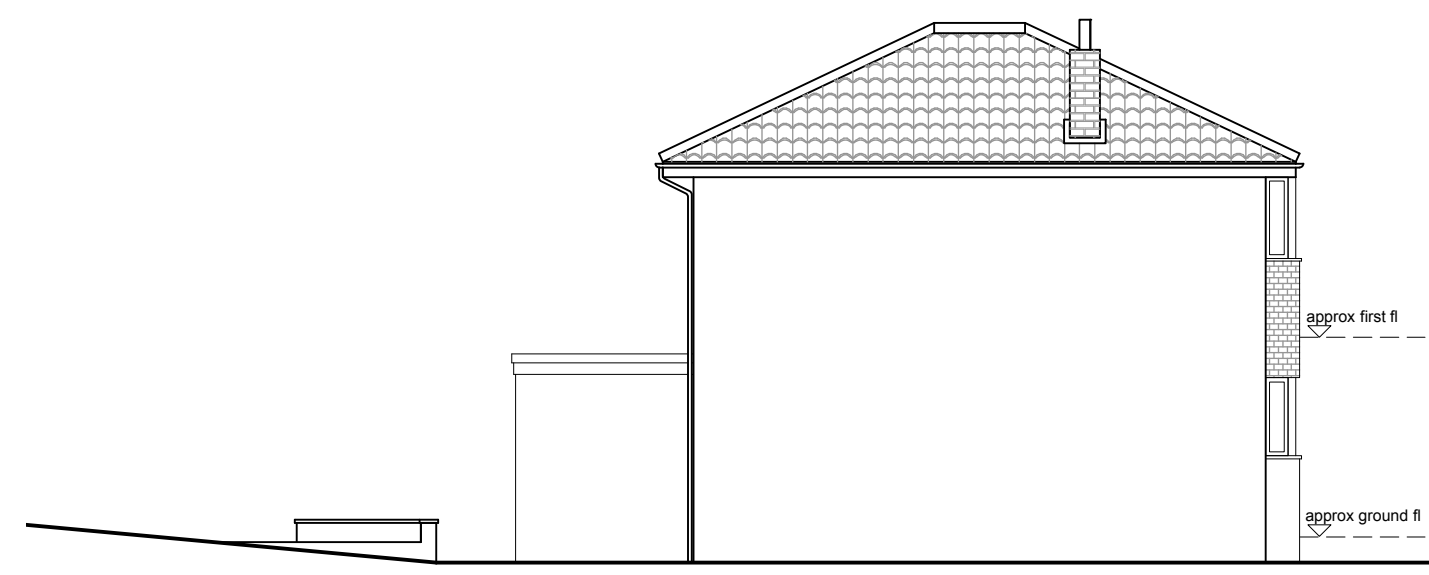

Elevation CC as existing
Scale 1:100

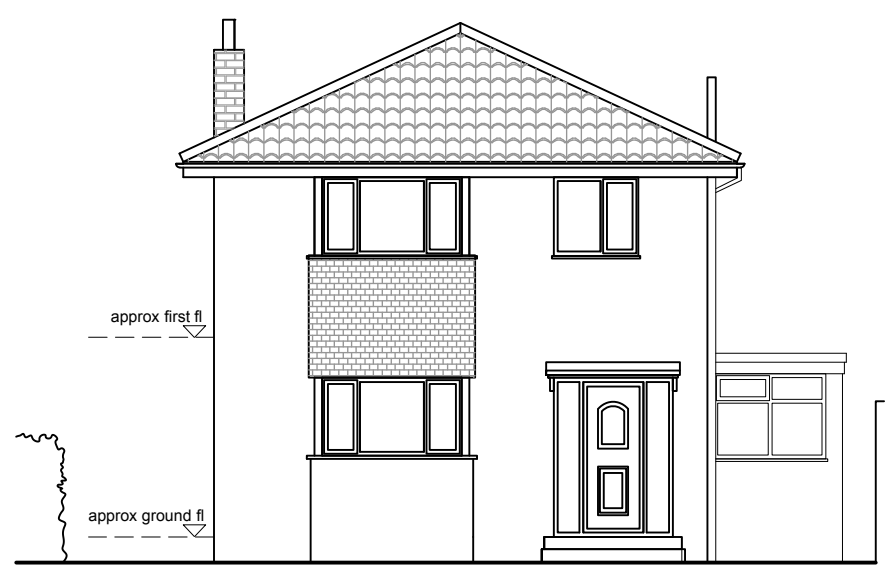

Elevation DD as existing
Scale 1:100

rev	date	by	comment	chkd
			Barclays Bank House, Baxtergate, Whitby North Yorkshire YO21 1BW tel: 07958033158 sarah@studiosteadarchitect.co.uk	
Client				
Warren Bramley				
12 Cheviot Walk, Pogmoor, Barnsley, S75 2HH				
Drawing Title				
Elevations as existing				
Scale				
1:100 @ A3				
Date	Drawn	Issued	Checked	
Jan 2013	CB	SS	SS	
070/03				Rev.