

SCALE 1:100 APPROX.

APPROX. 10M TO FOOTPATH
AND ROAD

FRONT

R.W.P. 8
B.I.G.

Nº 93

ORIGINAL HOUSE

UP HALL

LOUNGE

Nº 95

DINING

KITCHEN

S.V.P.

R.W.P. 8
B.I.G.

2 No 203x133x30kg U.B.

I.C.

SUN
LOUNGE

EXISTING

DOUBLE STOREY EXTENSION

BOUNDARY

1.5m
2.5m

0.4m


BOUNDARY

5.0m

PROPOSED CONSERVATORY

APPROX. 80M TO
REAR BOUNDARY.



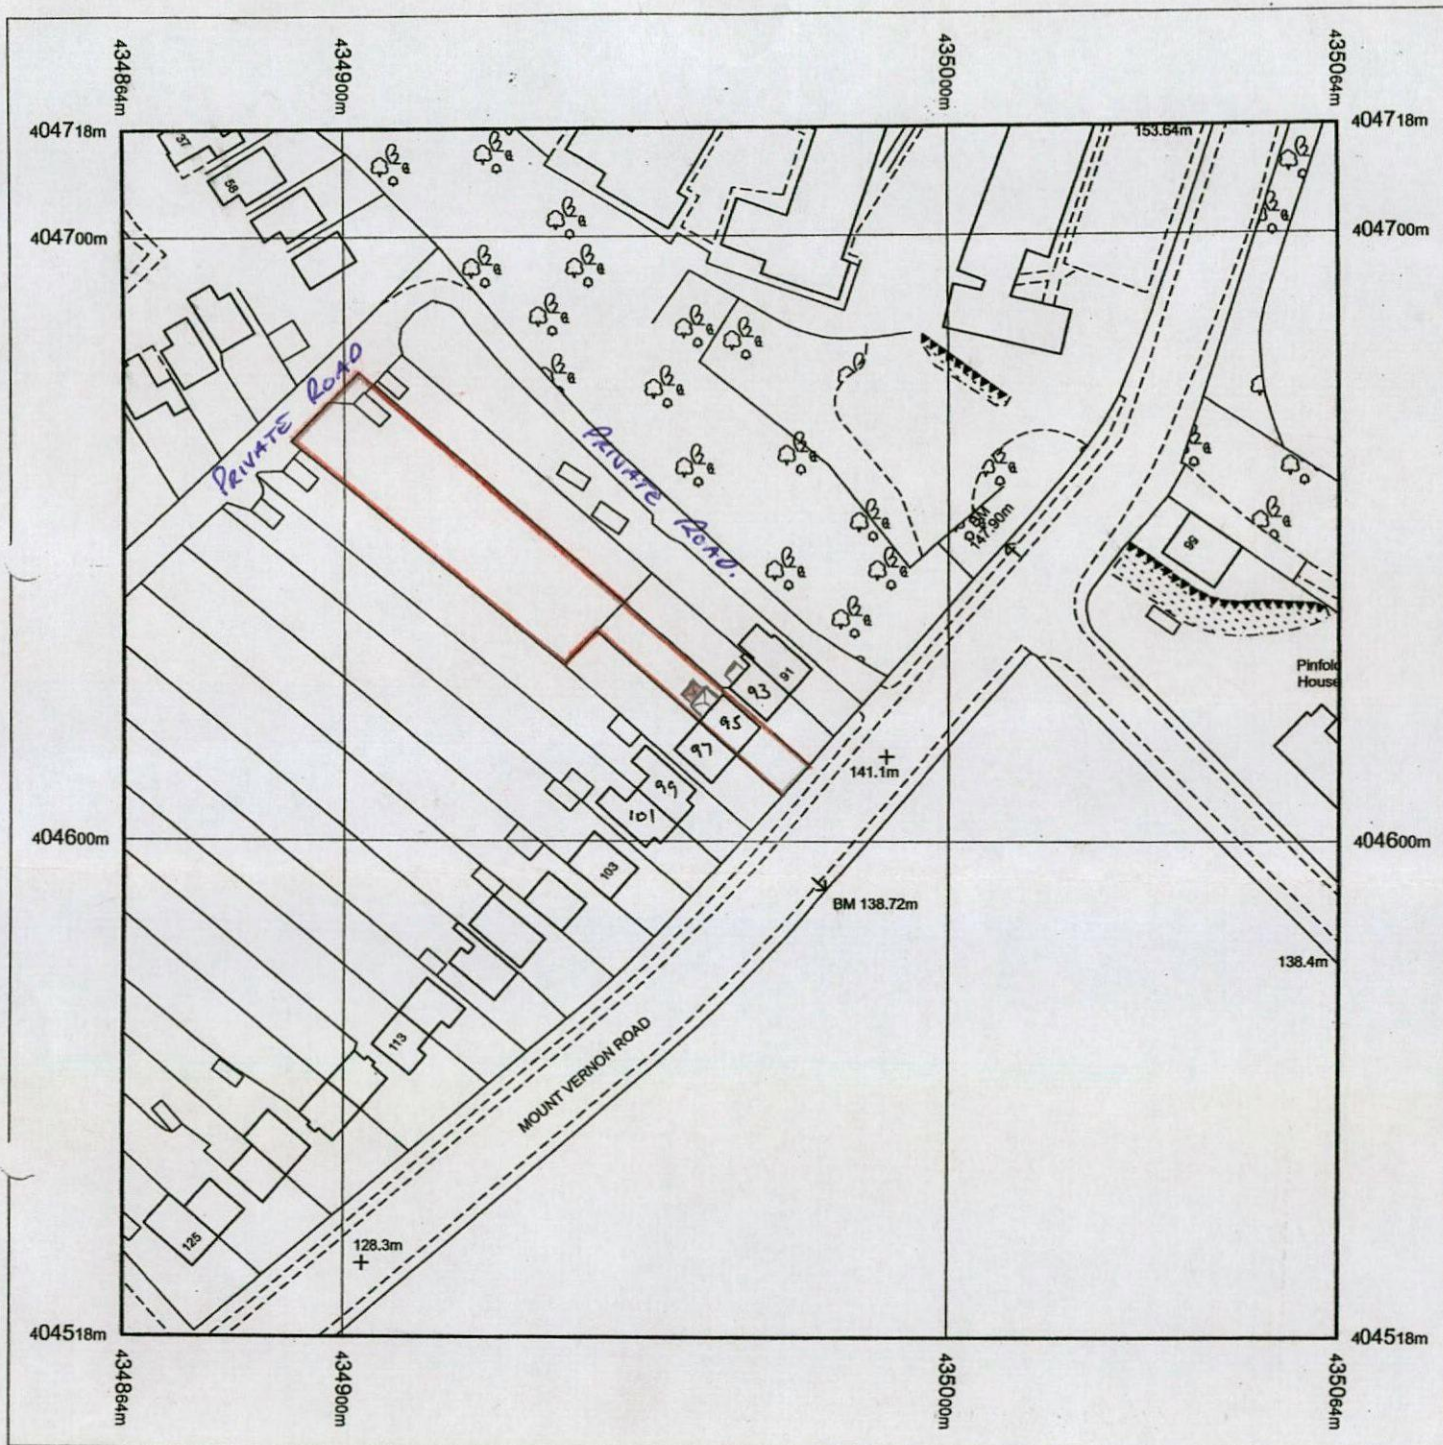


Produced 22.10.2007 from the Ordnance Survey National Geographic Database and incorporating surveyed revision available at this date. © Crown Copyright 2007.

Reproduction in whole or part is prohibited without the prior permission of Ordnance Survey.

Ordnance Survey and the OS Symbol are registered trademarks and OS Sitemap is a trademark of Ordnance Survey, the national mapping agency of Great Britain.

The representation of a road, track or path is no evidence of a right of way.

The representation of features as lines is no evidence of a property boundary.

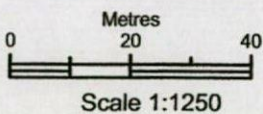

Supplied by: **Wakefield MDC**
Serial number: 00004900
Centre coordinates: 434964 404618

Further information can be found on the OS Sitemap Information leaflet or the Ordnance Survey web site:
www.ordnancesurvey.co.uk

95 MOUNT VERNON ROAD

BARNSELEY

S70 4HH.