



PROPOSED EXTENSION TO EXISTING BALCONY 'UPFOLD' 26 HUDDERSFIELD ROAD, INGEBIRCHWORTH FOR L. T. LONGDEN Scale: 1 to 100.

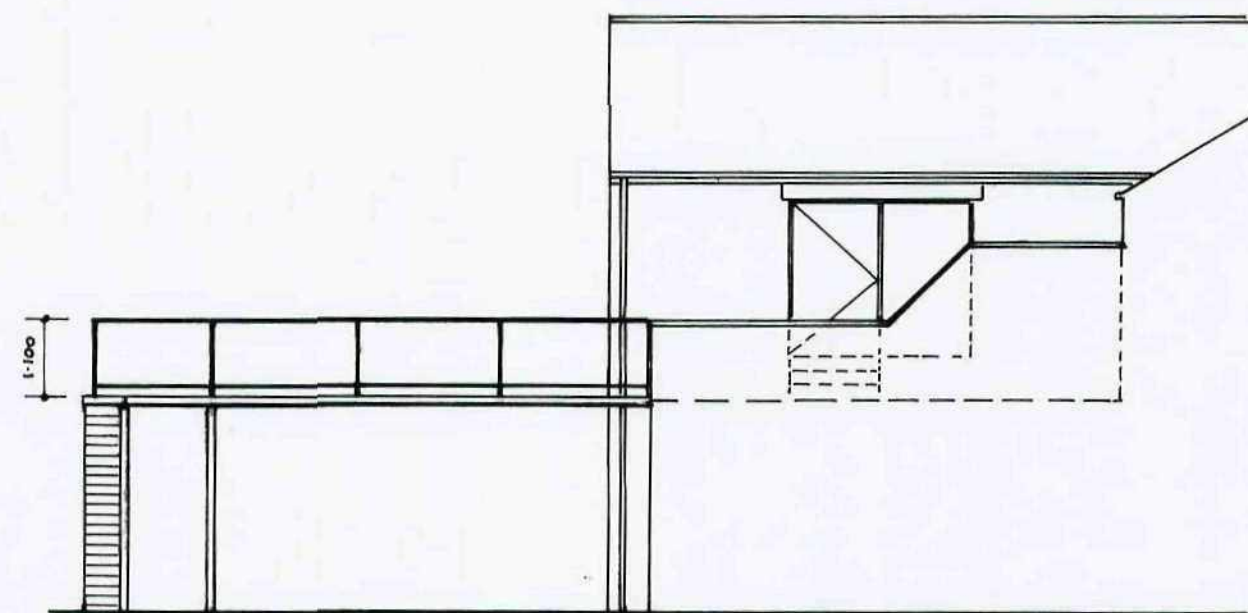


SIDE ELEVATION




FRONT ELEVATION

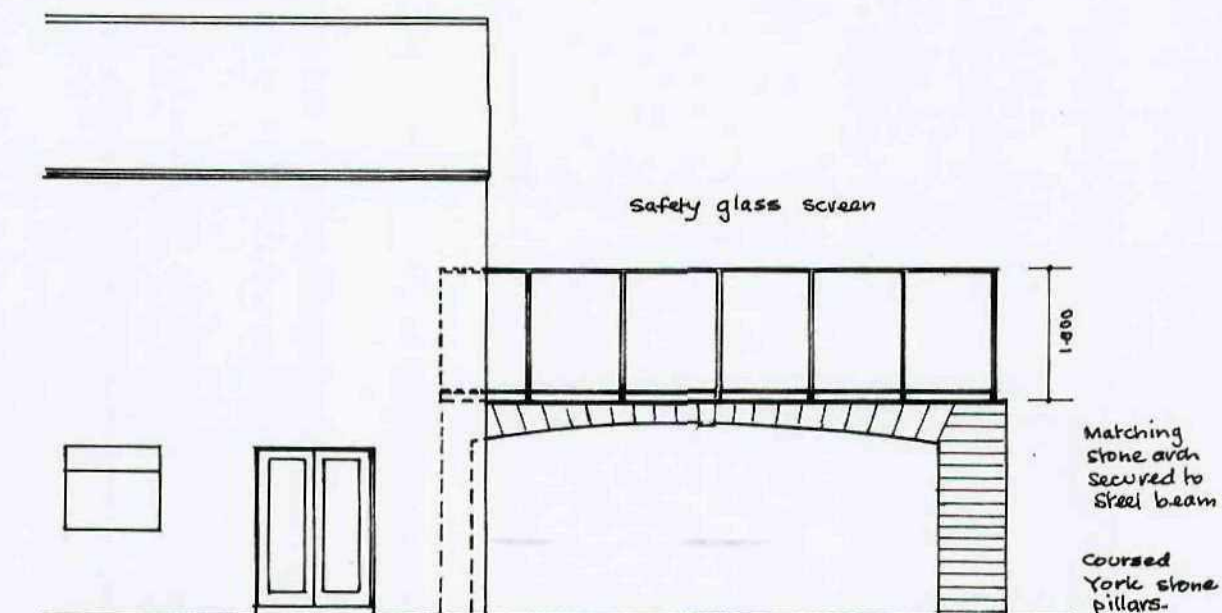


SIDE ELEVATION

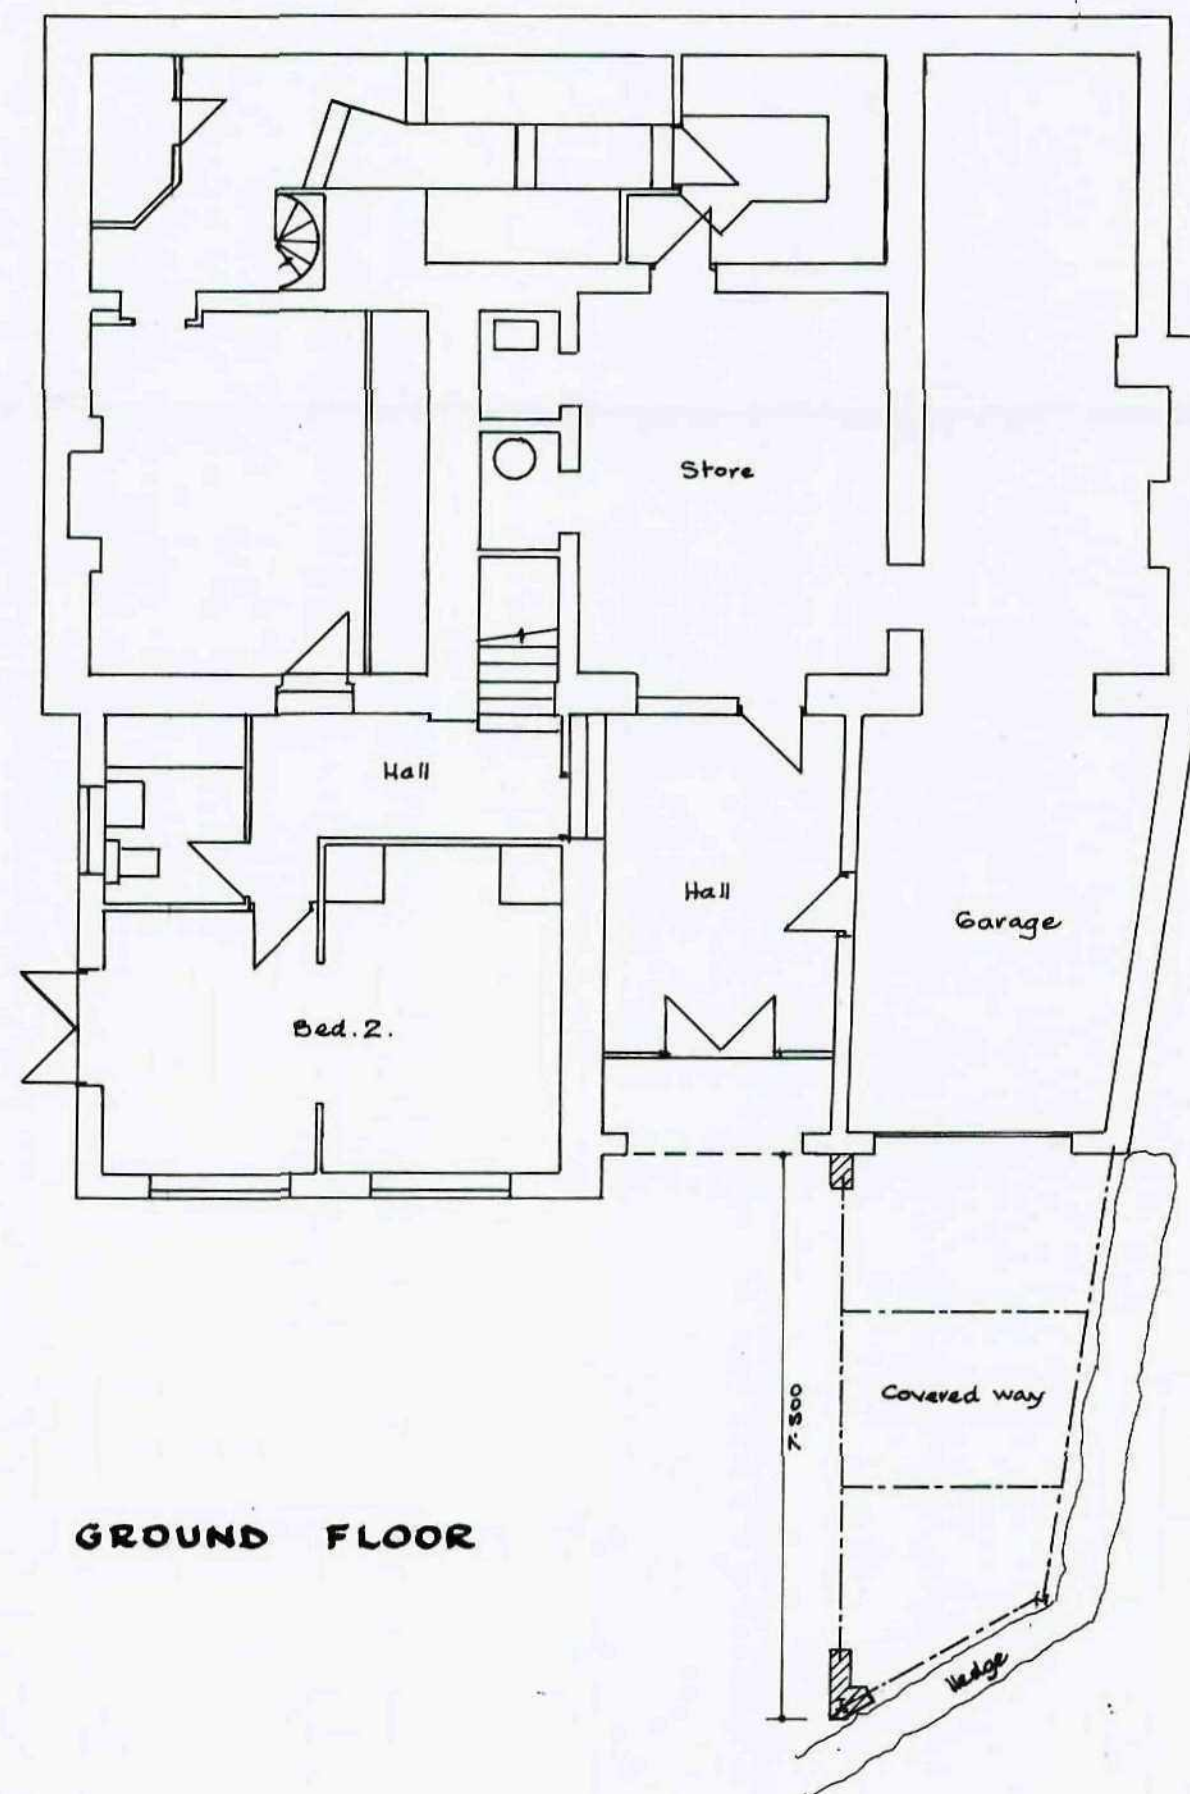


GROUND FLOOR

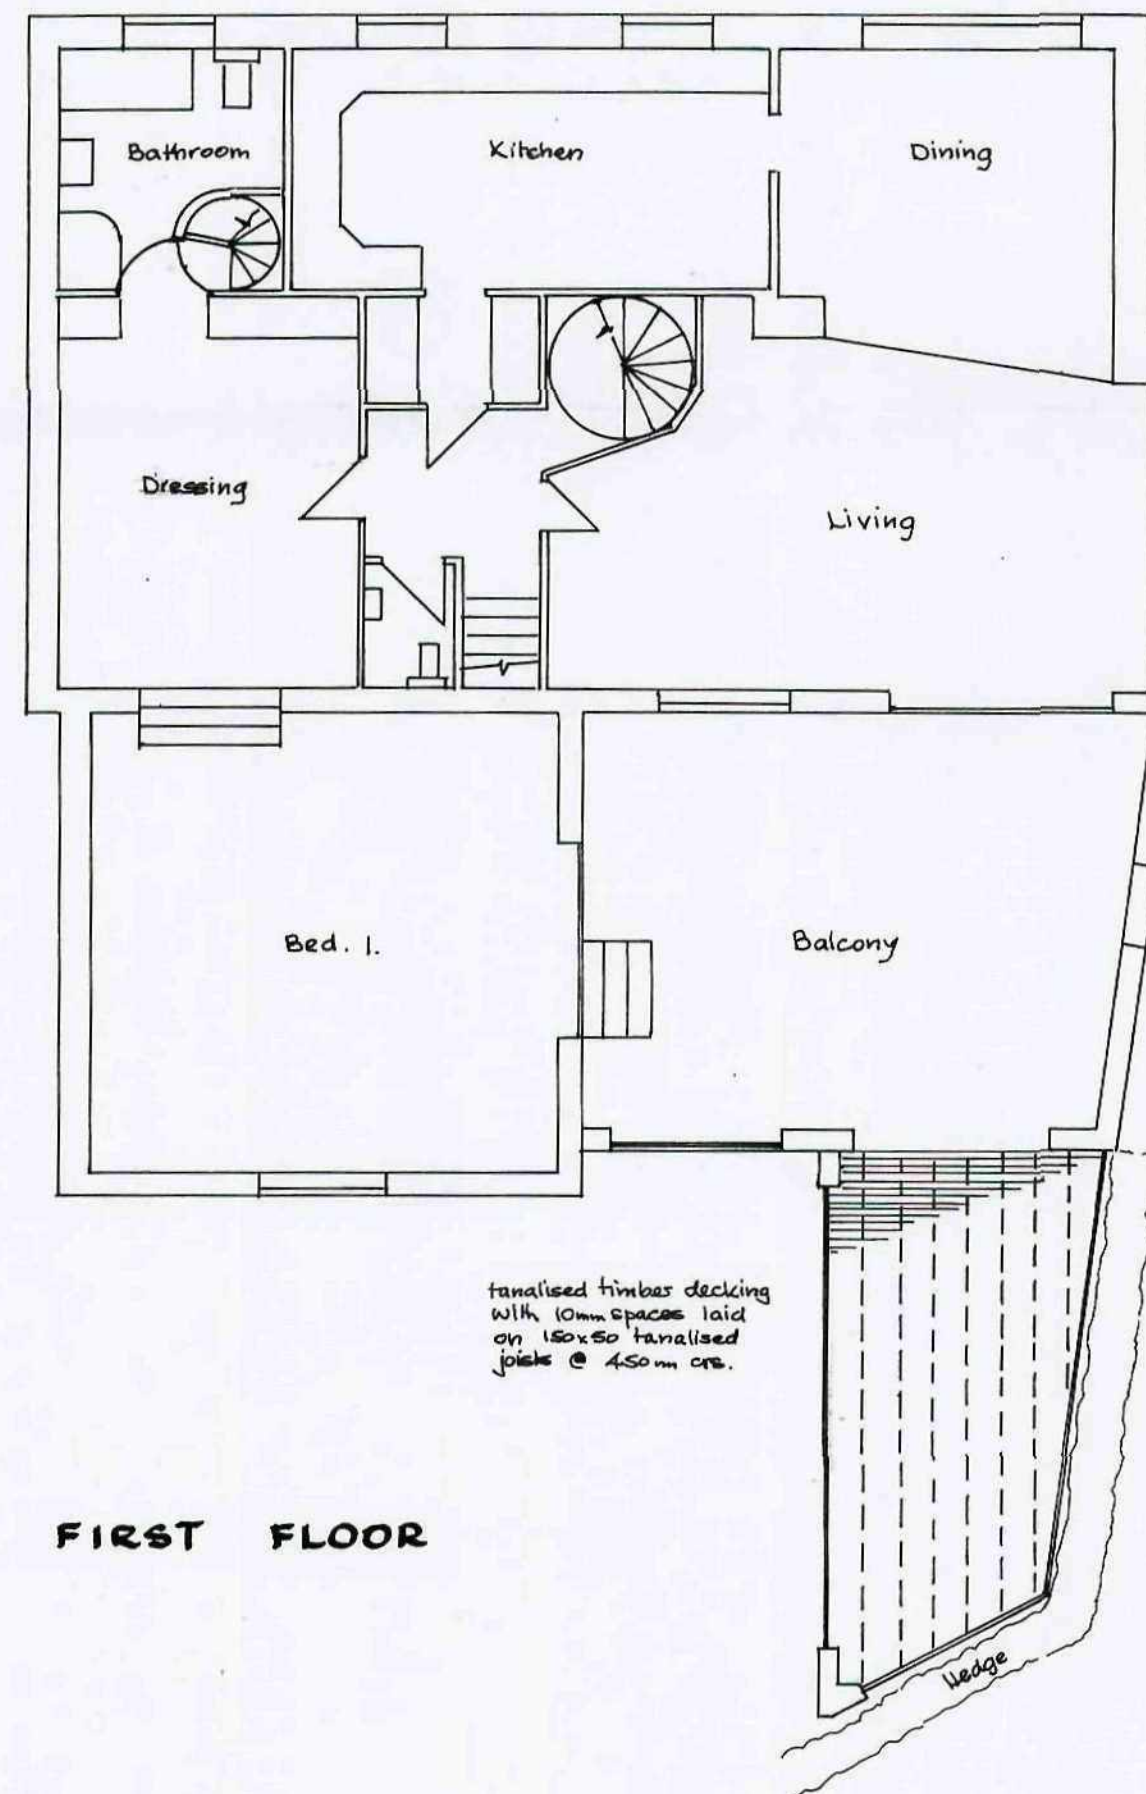

FIRST FLOOR

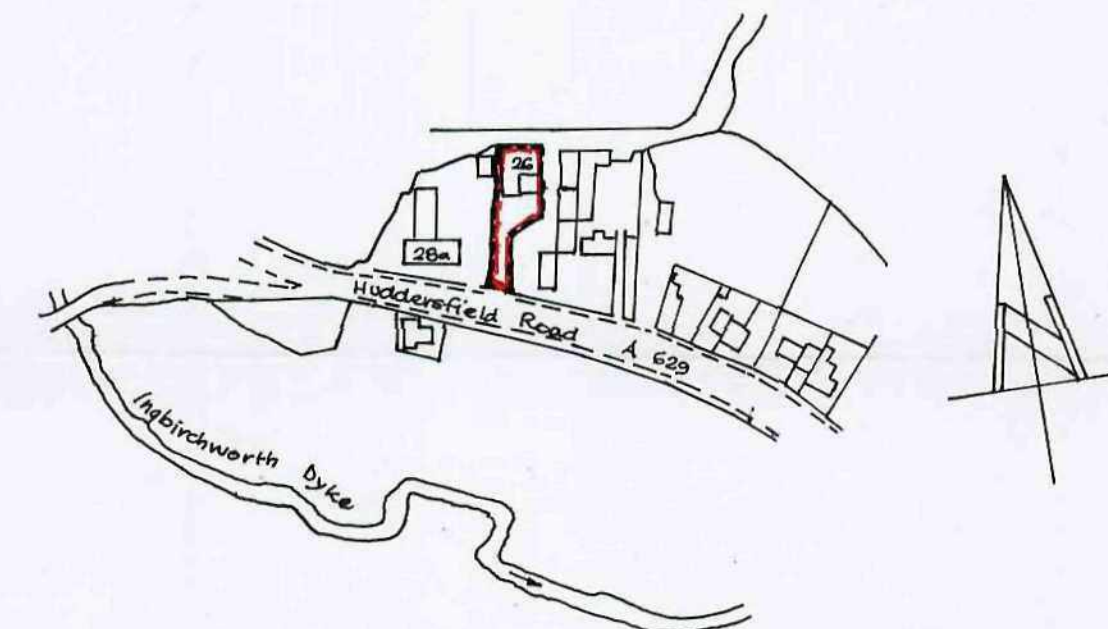

SITE PLAN SCALE: 1/2500.

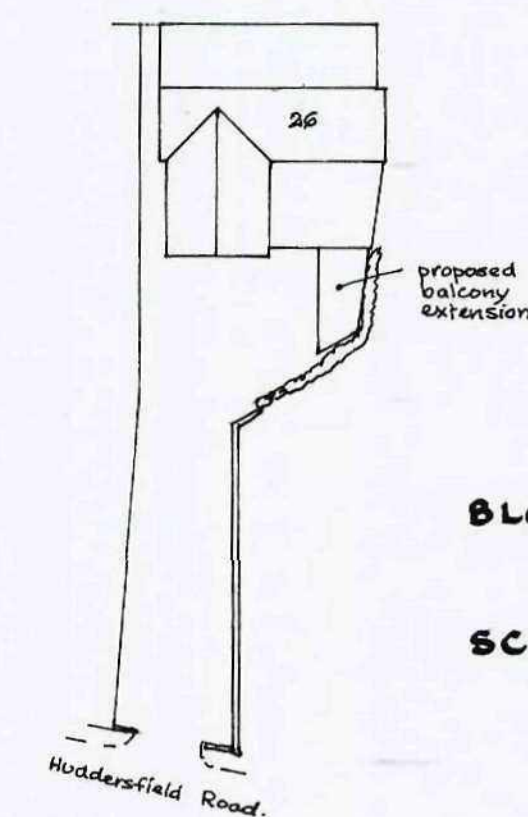

BLOCK PLAN

SCALE: 1/500.