

NOTE: ALL DIMENSIONS SHOWN ARE PROVISIONAL DIMENSIONS ONLY & SHOULD NOT BE READ AS EXACT MEASUREMENTS.
THESE MAY NEED TO BE ALTERED DUE TO SITE CONSTRAINTS/ INSPECTION
THE DRAWINGS AND DESIGN ARE THE COPYRIGHT OF LDY LTD & SHOULD NOT BE RE-PRODUCED WITHOUT PRIOR PERMISSION



EXISTING ELEVATION

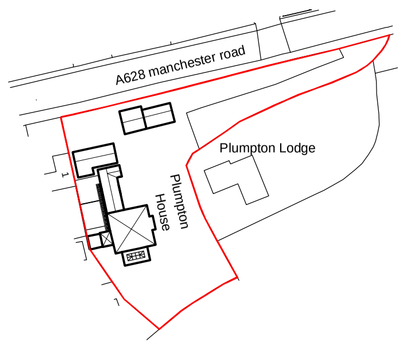

SITE LOCATION PLAN 1:1250

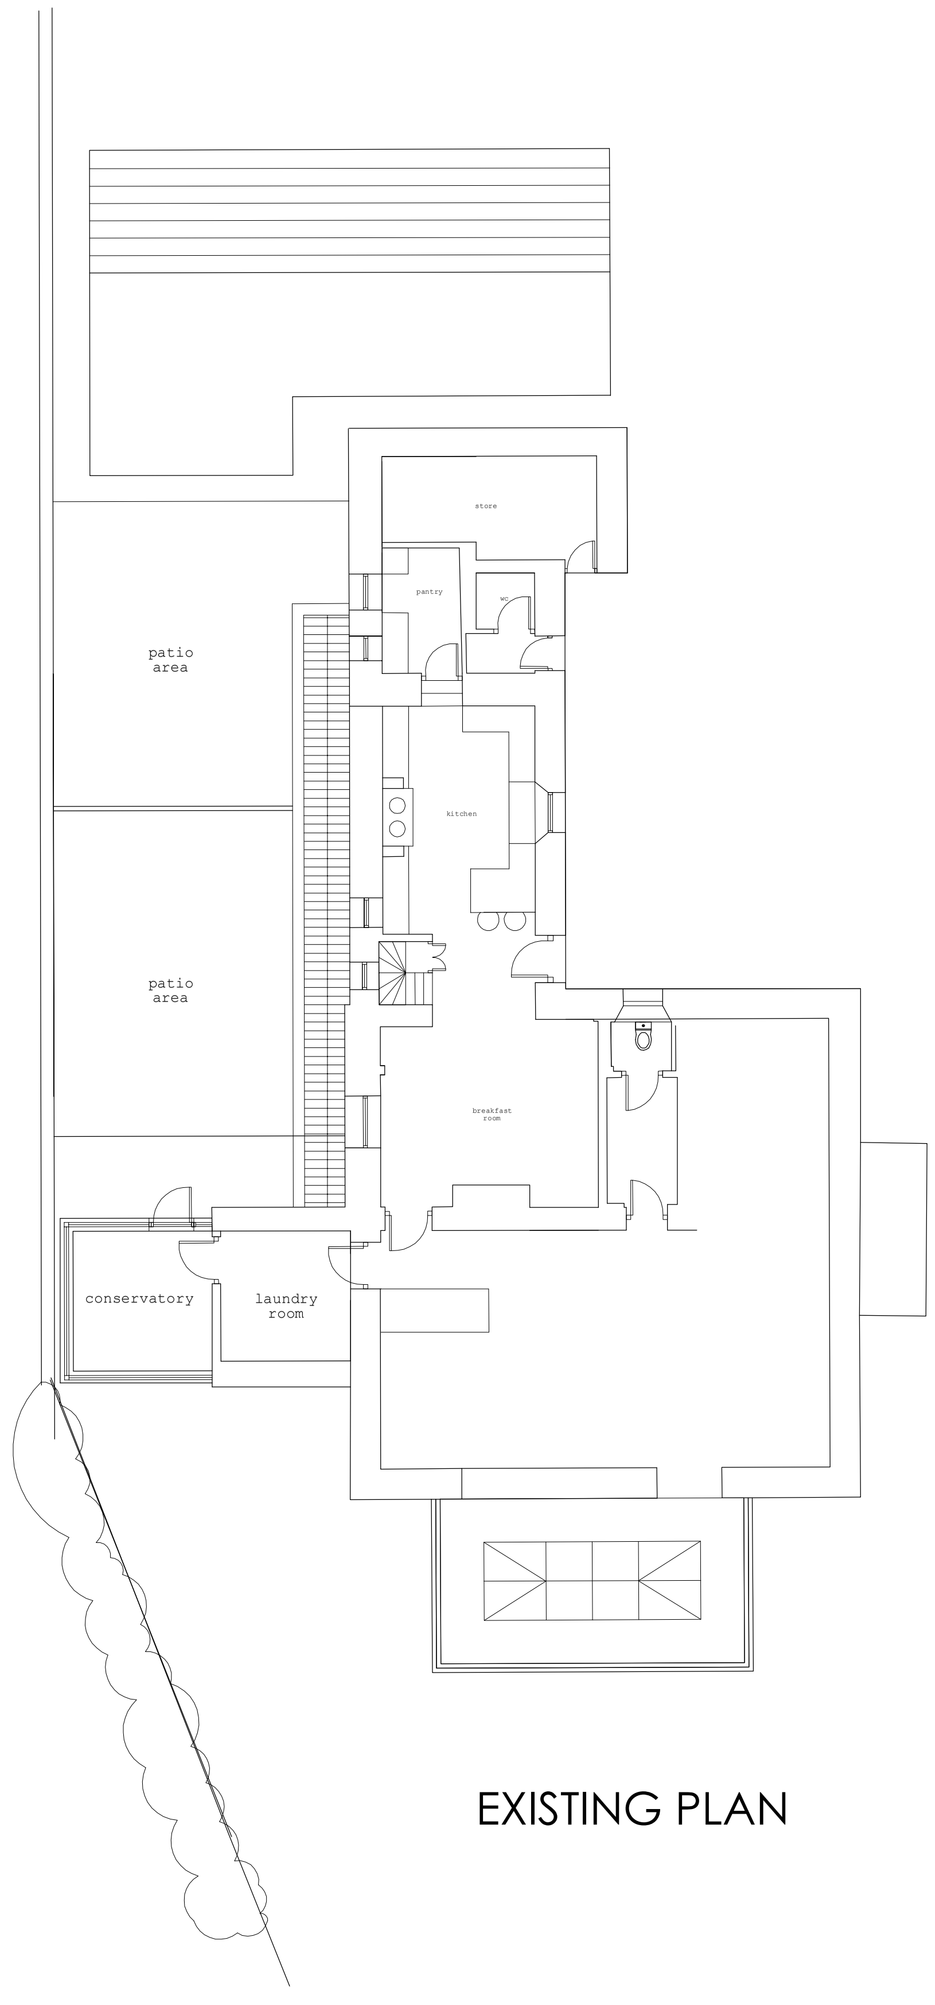

EXISTING PLAN

EXISTING PLANS & ELEVATIONS

JOB TITLE

PLUMPTON HOUSE
THURLSTONE
S36 9QW

CLIENT

SIMON & ANDREA BLYTH

DRAWN BY		SCALE 1:100 @ A1	
DATE APRIL 2016		DRAWING NO. 30/2.001	REVISION -
CHECKED			

L'Arche Developments (Yorkshire) Ltd
12 Manor Road
Farnley Tyas
HD4 6UL
mail@larchedevelopments.co.uk
Company Reg: 8145394 VAT Reg: 145526355